NOTES

1. CONTRACTOR SHALL COMPLETE THE INSTALLATION OF THE PROPOSED EVSE AS WELL AS ALL OTHER CONSTRUCTION AND INSTALLATIONS SPECIFIED IN THESE DOCUMENTS. ANY DEVIATION FROM THESE DRAWINGS MUST BE SUBMITTED TO THE PRINCIPAL DESIGNER THROUGH AN RFI PROCESS FOR APPROVAL PRIOR TO THE CONTRACTOR PROCEEDING WITH ANY WORK THAT DEVIATES FROM THESE DOCUMENTS.

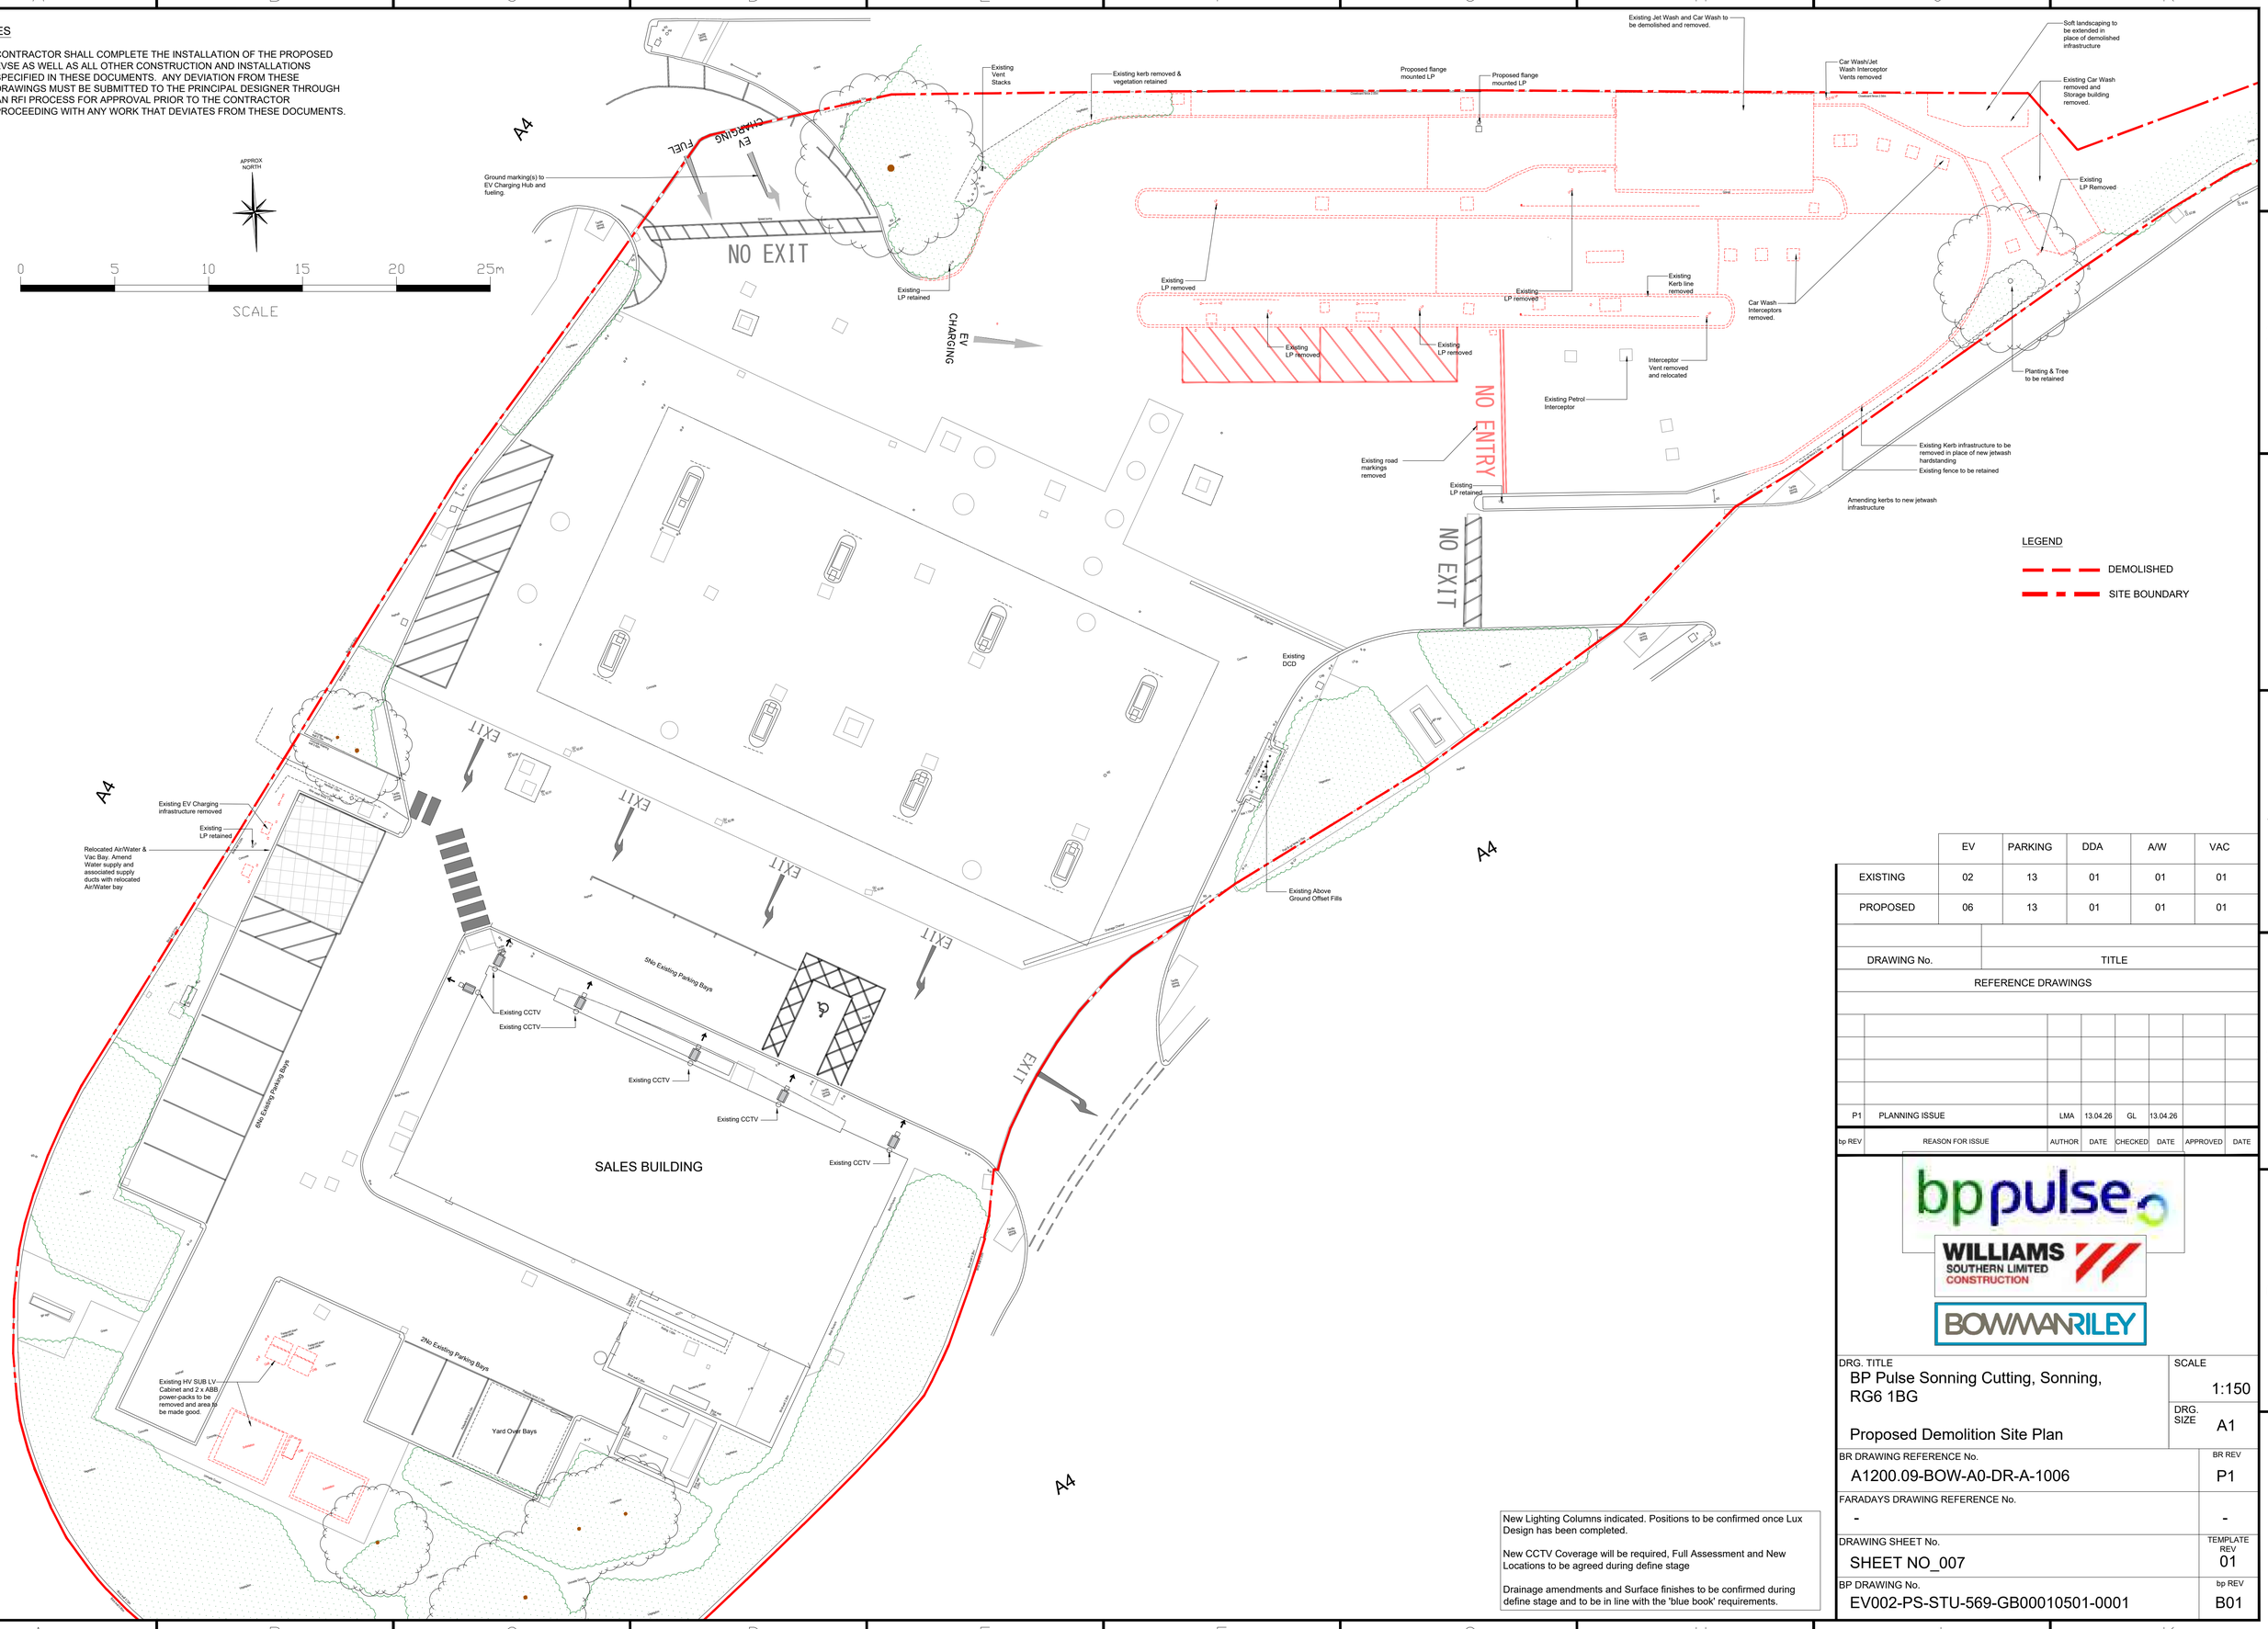

	EV	PARKING	DDA	A/W	VAC
EXISTING	02	13	01	01	01
PROPOSED	06	13	01	01	01

DRAWING No.	TITLE
REFERENCE DRAWINGS	

bp REV	REASON FOR ISSUE	AUTHOR	DATE	CHECKED	DATE	APPROVED	DATE
P1	PLANNING ISSUE	LMA	13.04.26	GL	13.04.26		

New Lighting Columns indicated. Positions to be confirmed once Lux Design has been completed.

New CCTV Coverage will be required, Full Assessment and New Locations to be agreed during define stage

Drainage amendments and Surface finishes to be confirmed during define stage and to be in line with the 'blue book' requirements.

bp pulse

WILLIAMS SOUTHERN LIMITED CONSTRUCTION

BOWMANRILEY

DRG. TITLE
BP Pulse Sonning Cutting, Sonning, RG6 1BG

Proposed Demolition Site Plan

SCALE 1:150

DRG. SIZE A1

BR DRAWING REFERENCE No. A1200.09-BOW-A0-DR-A-1006

BR REV P1

FARADAYS DRAWING REFERENCE No. -

DRAWING SHEET No. SHEET NO_007

TEMPLATE REV 01

BP DRAWING No. EV002-PS-STU-569-GB00010501-0001

bp REV B01