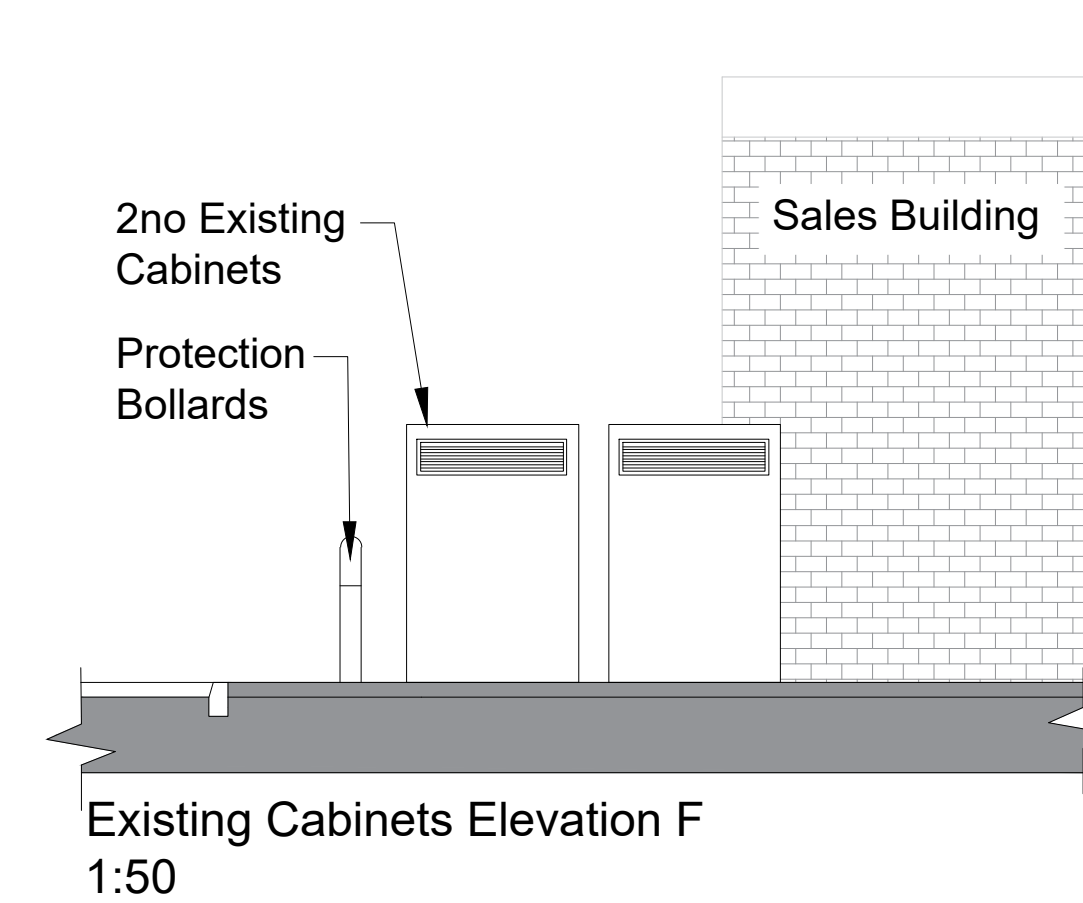
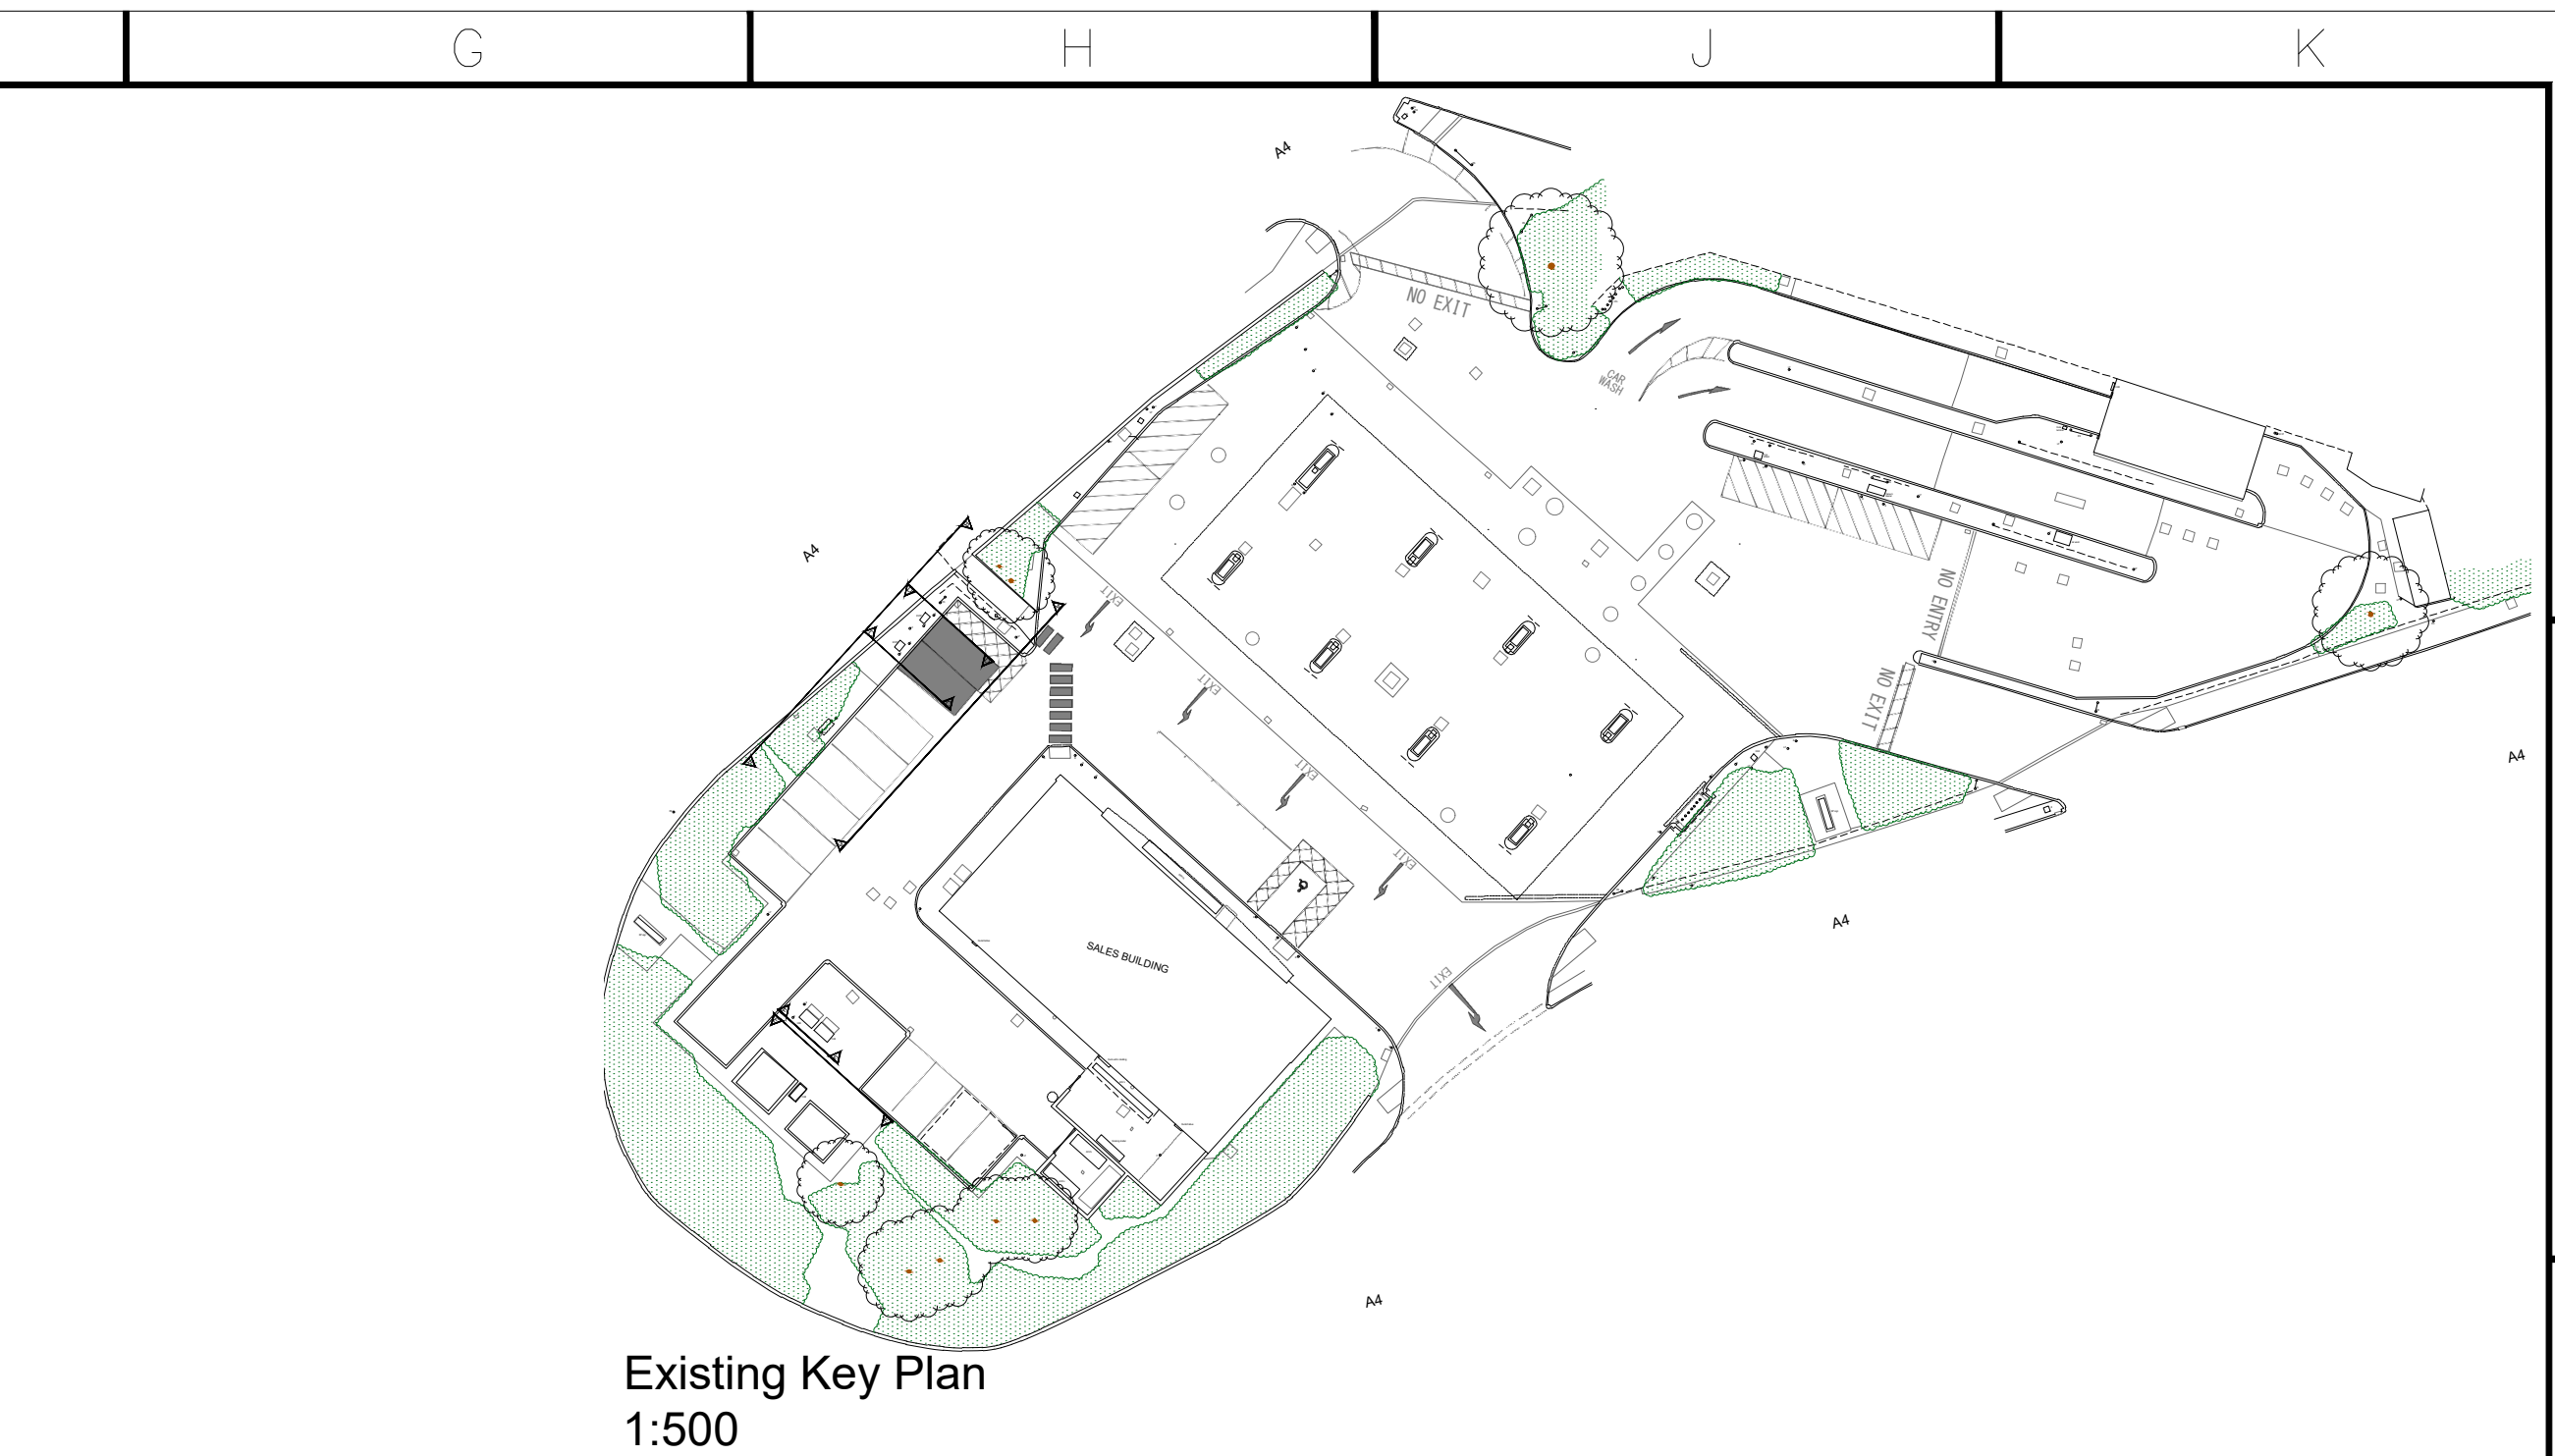
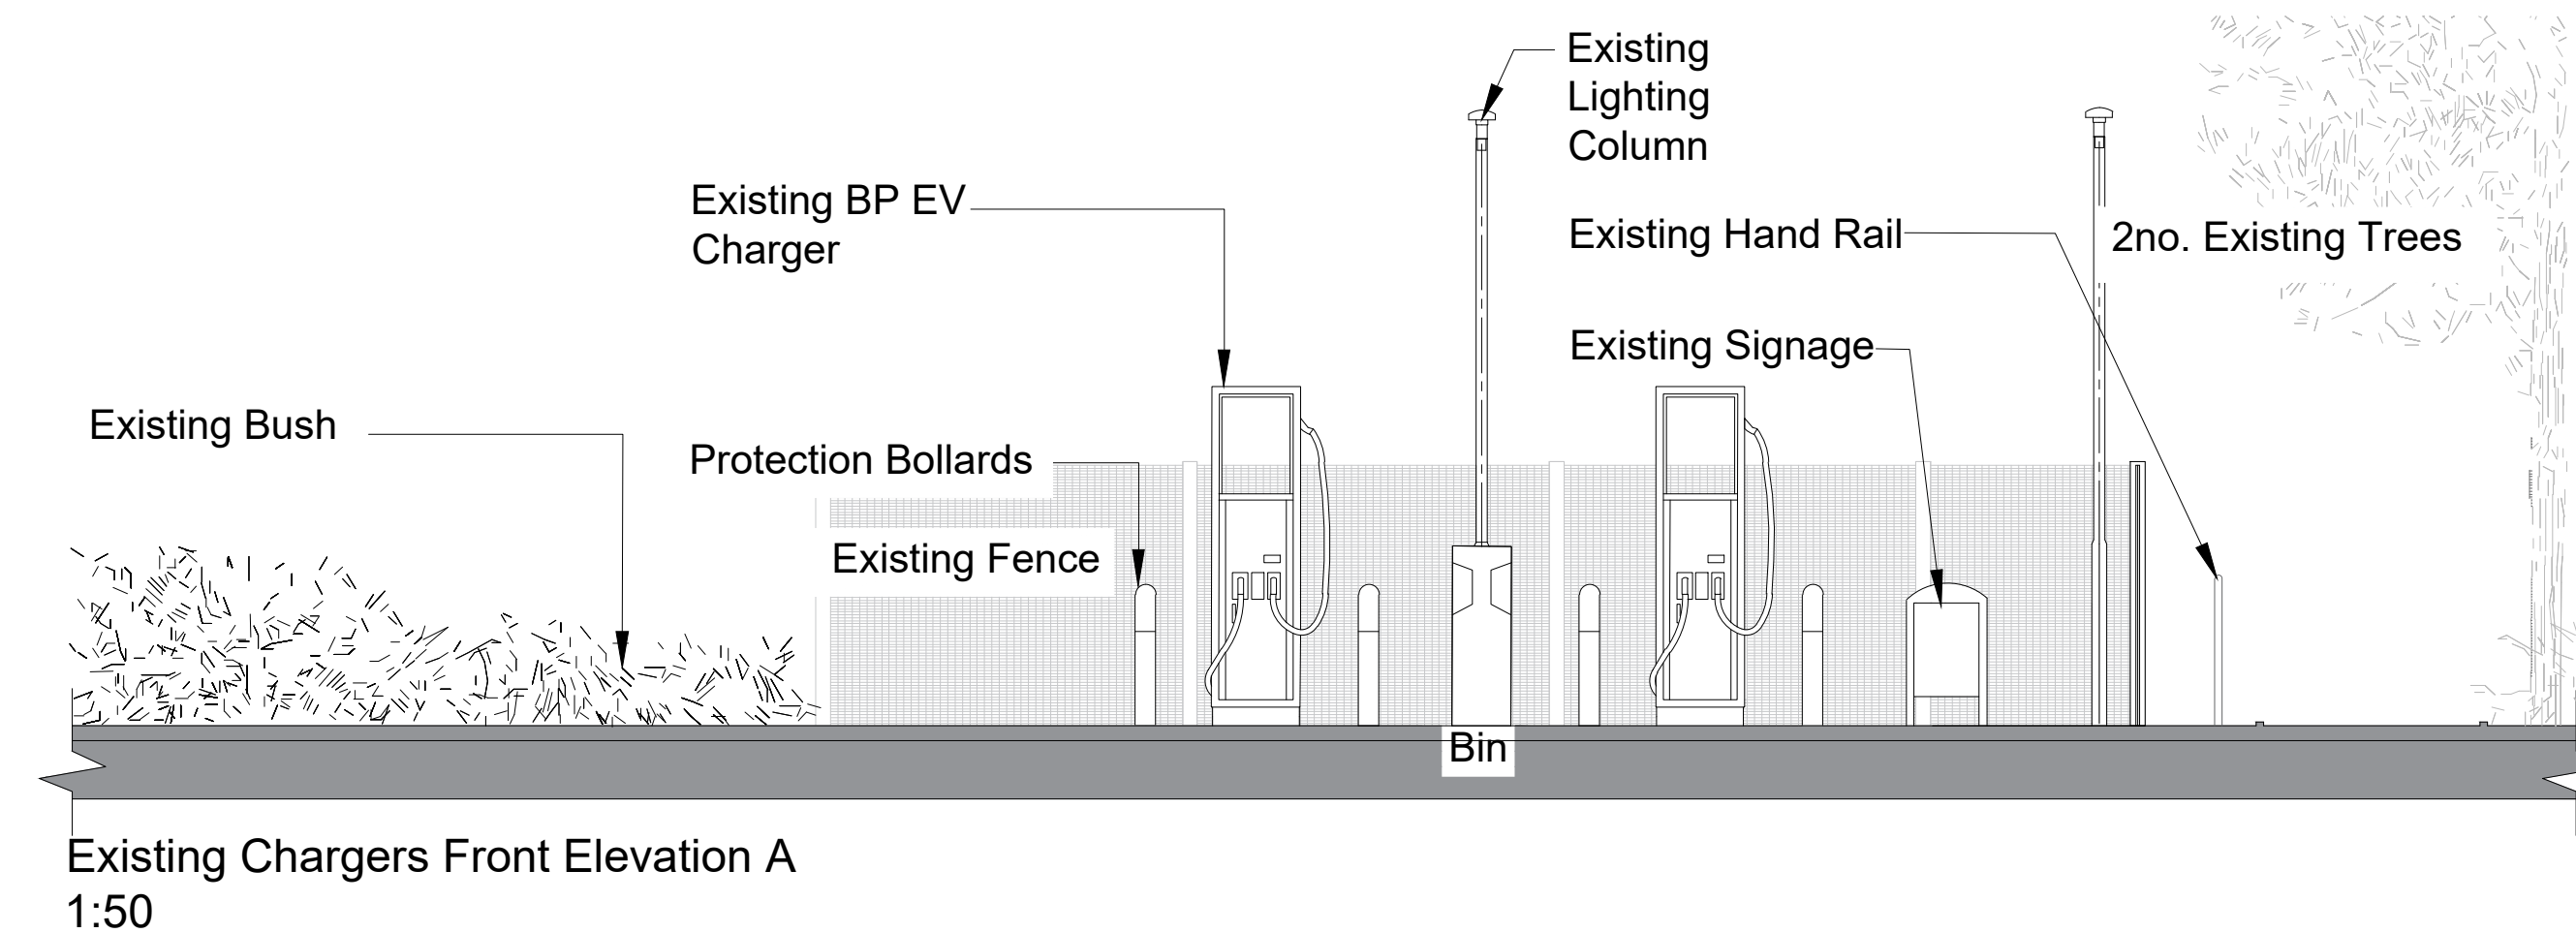
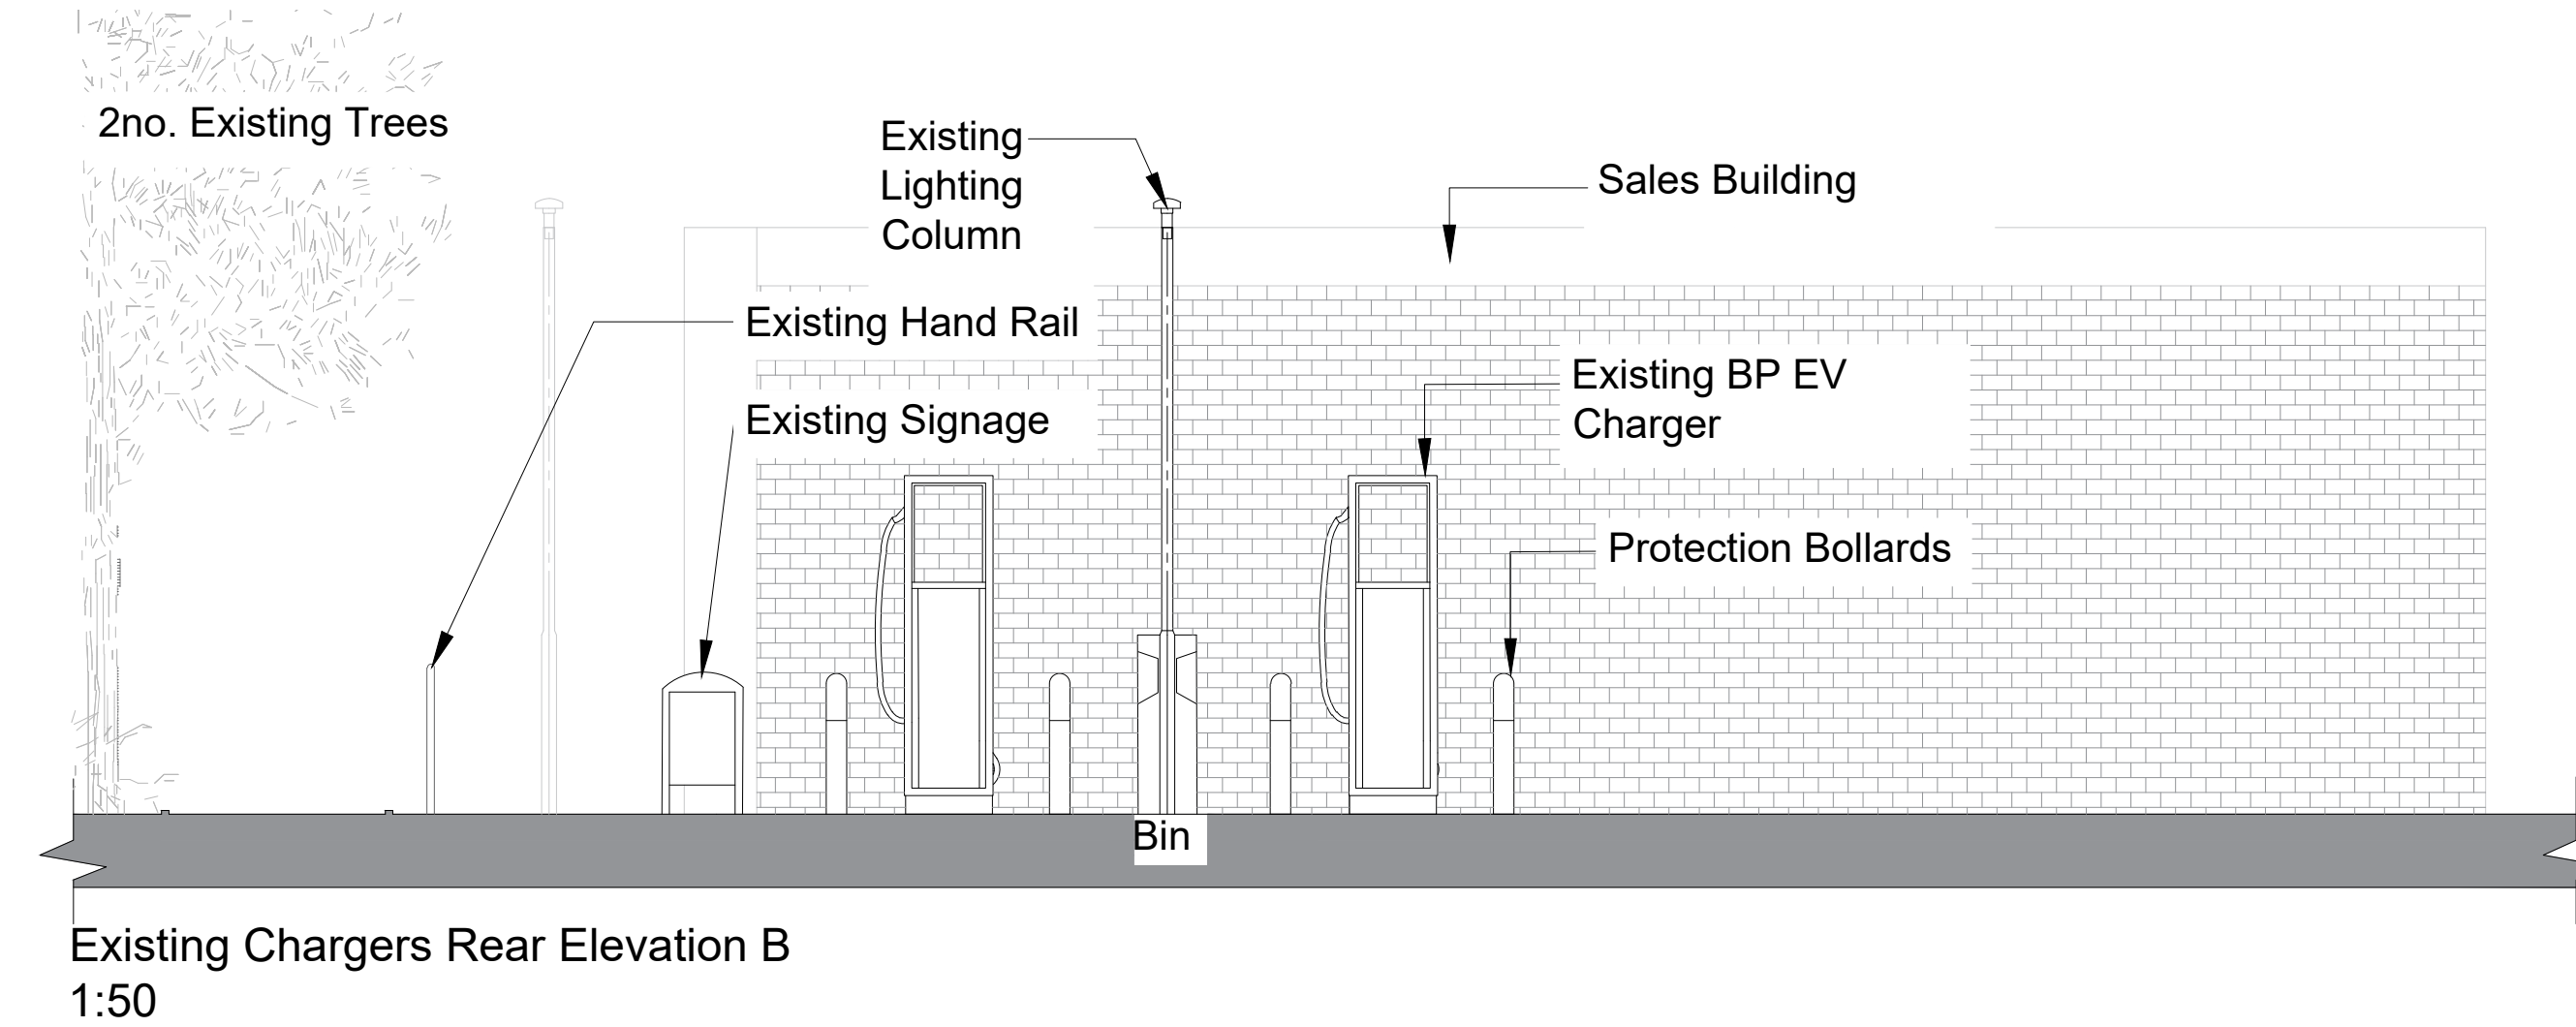
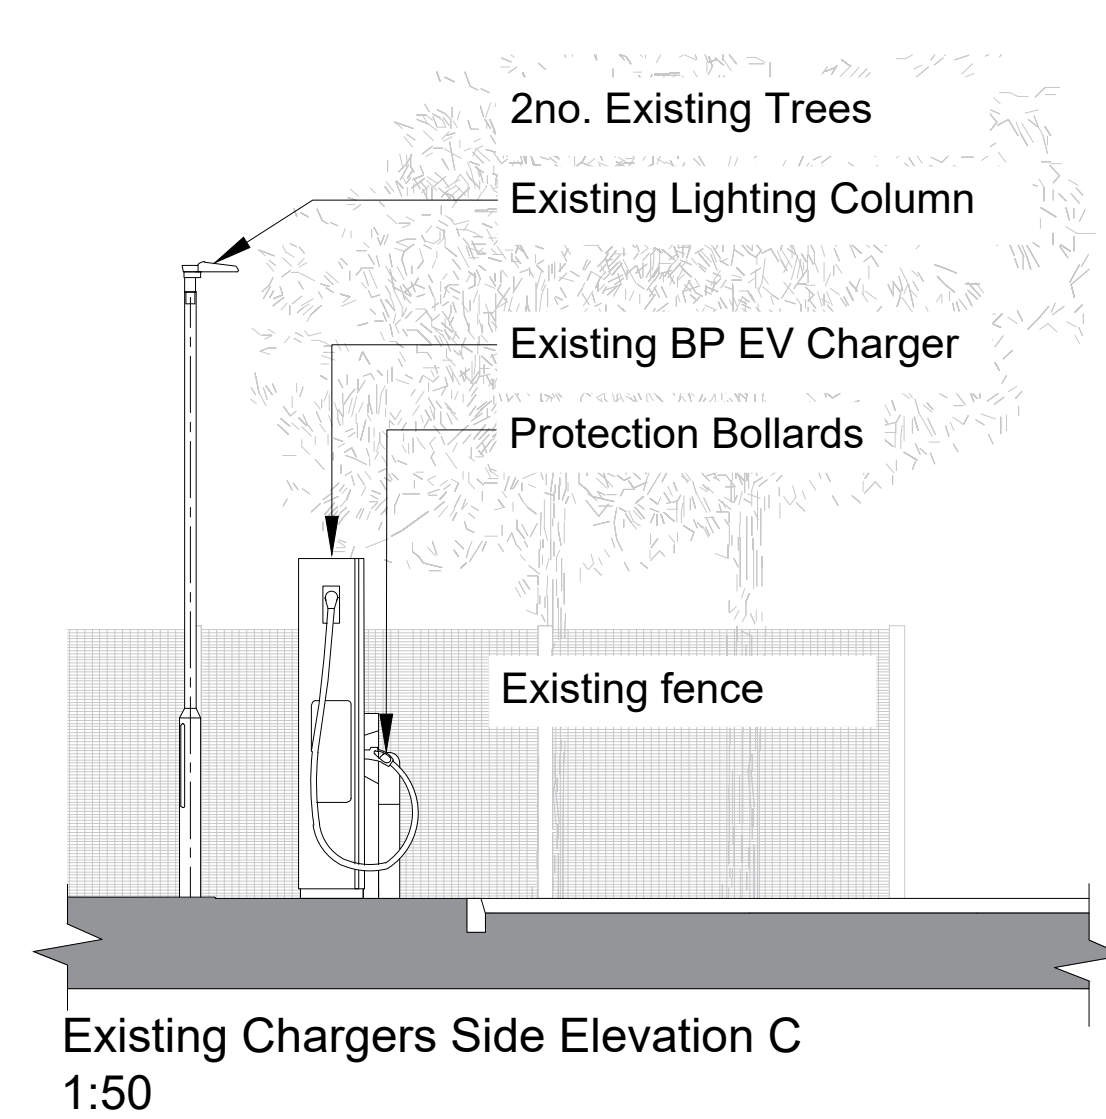
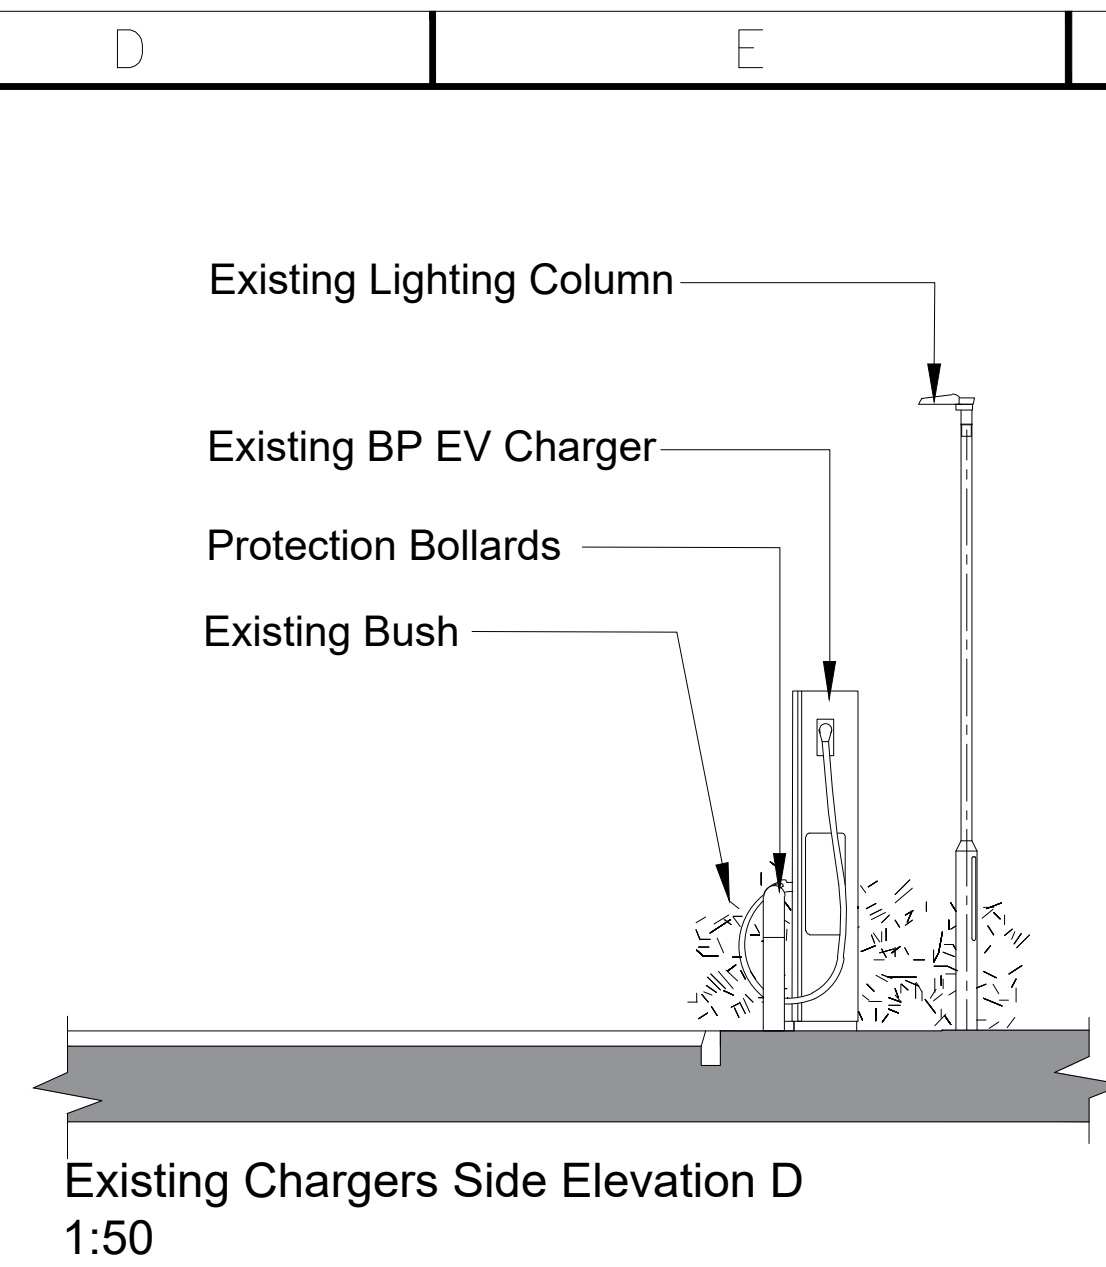
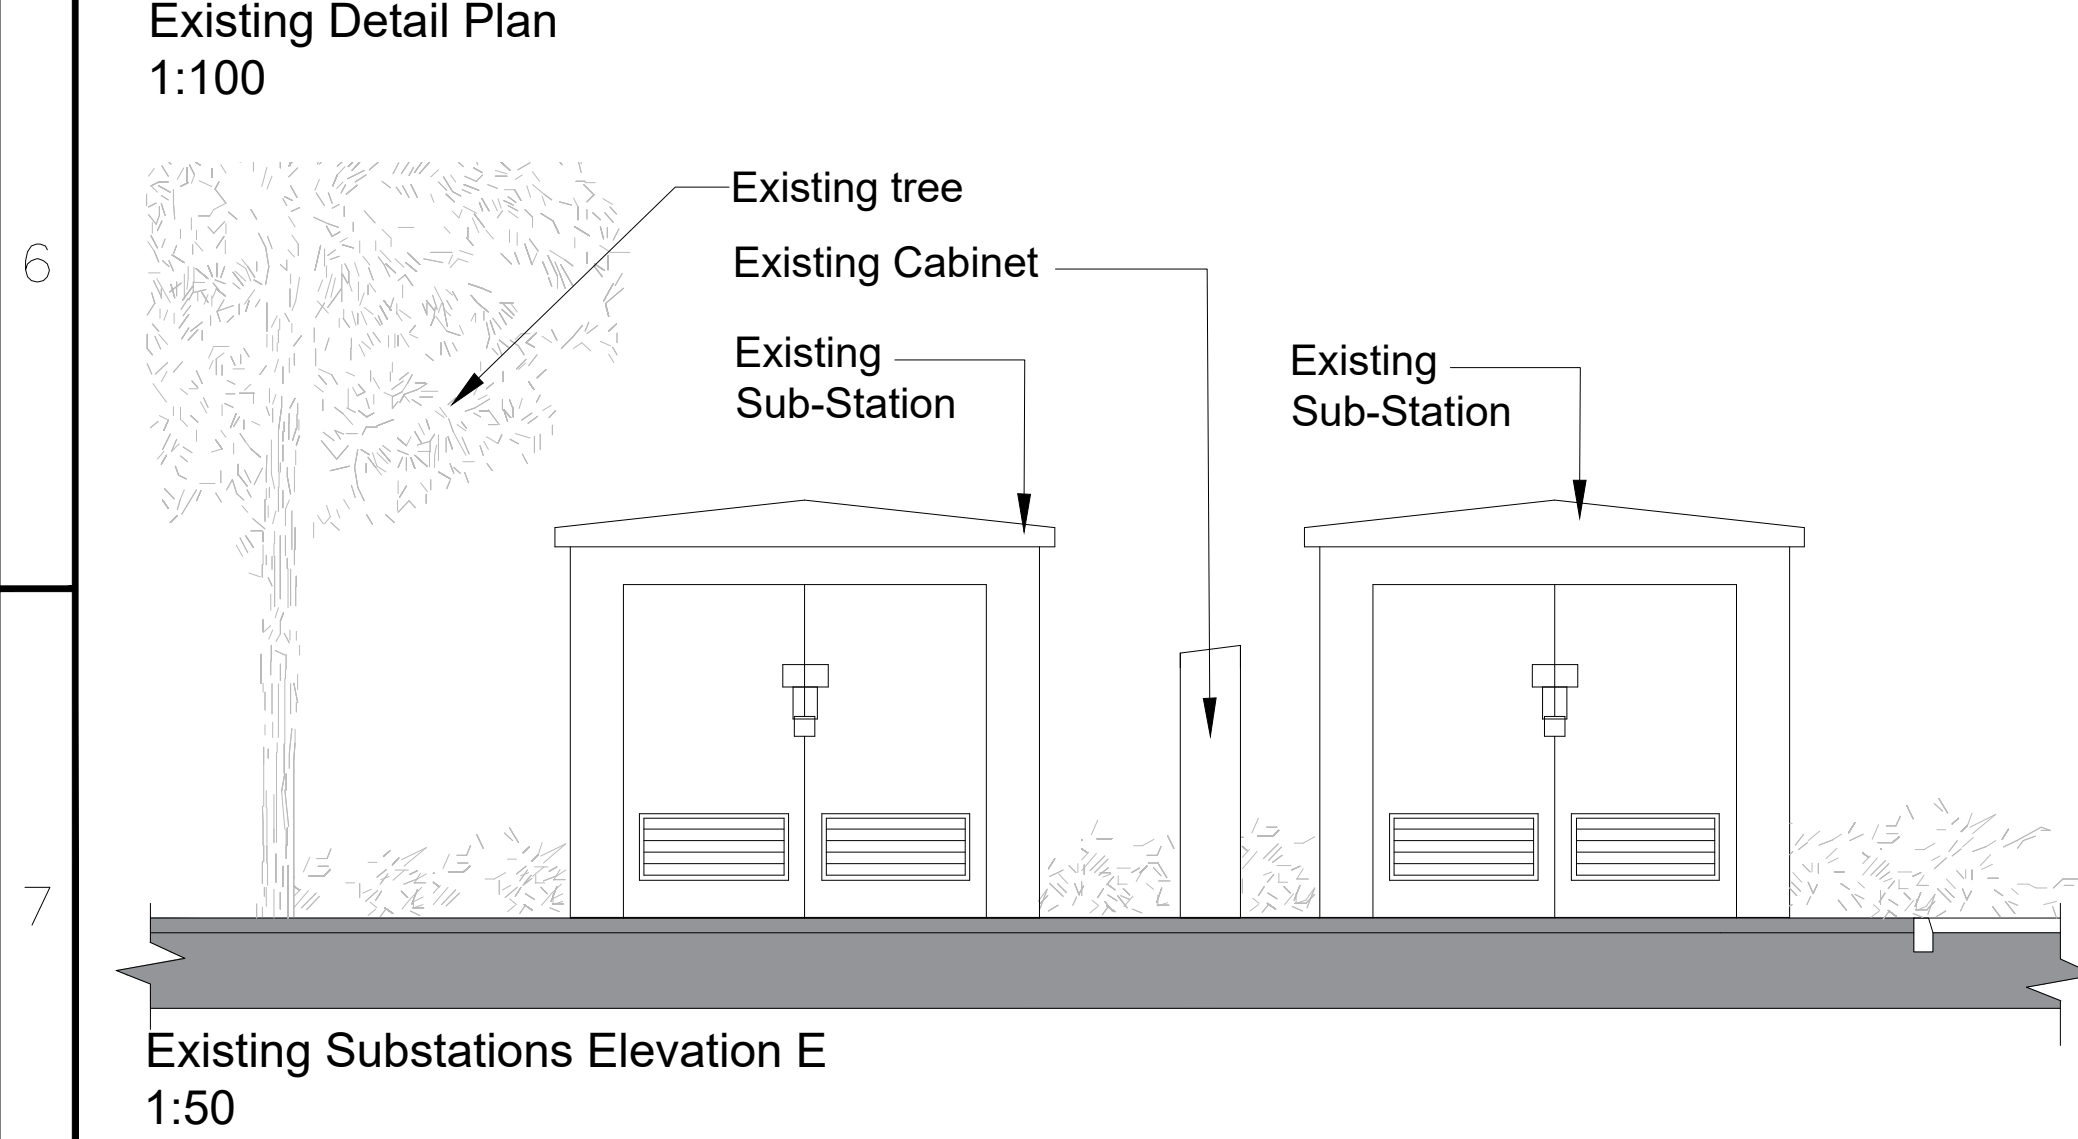
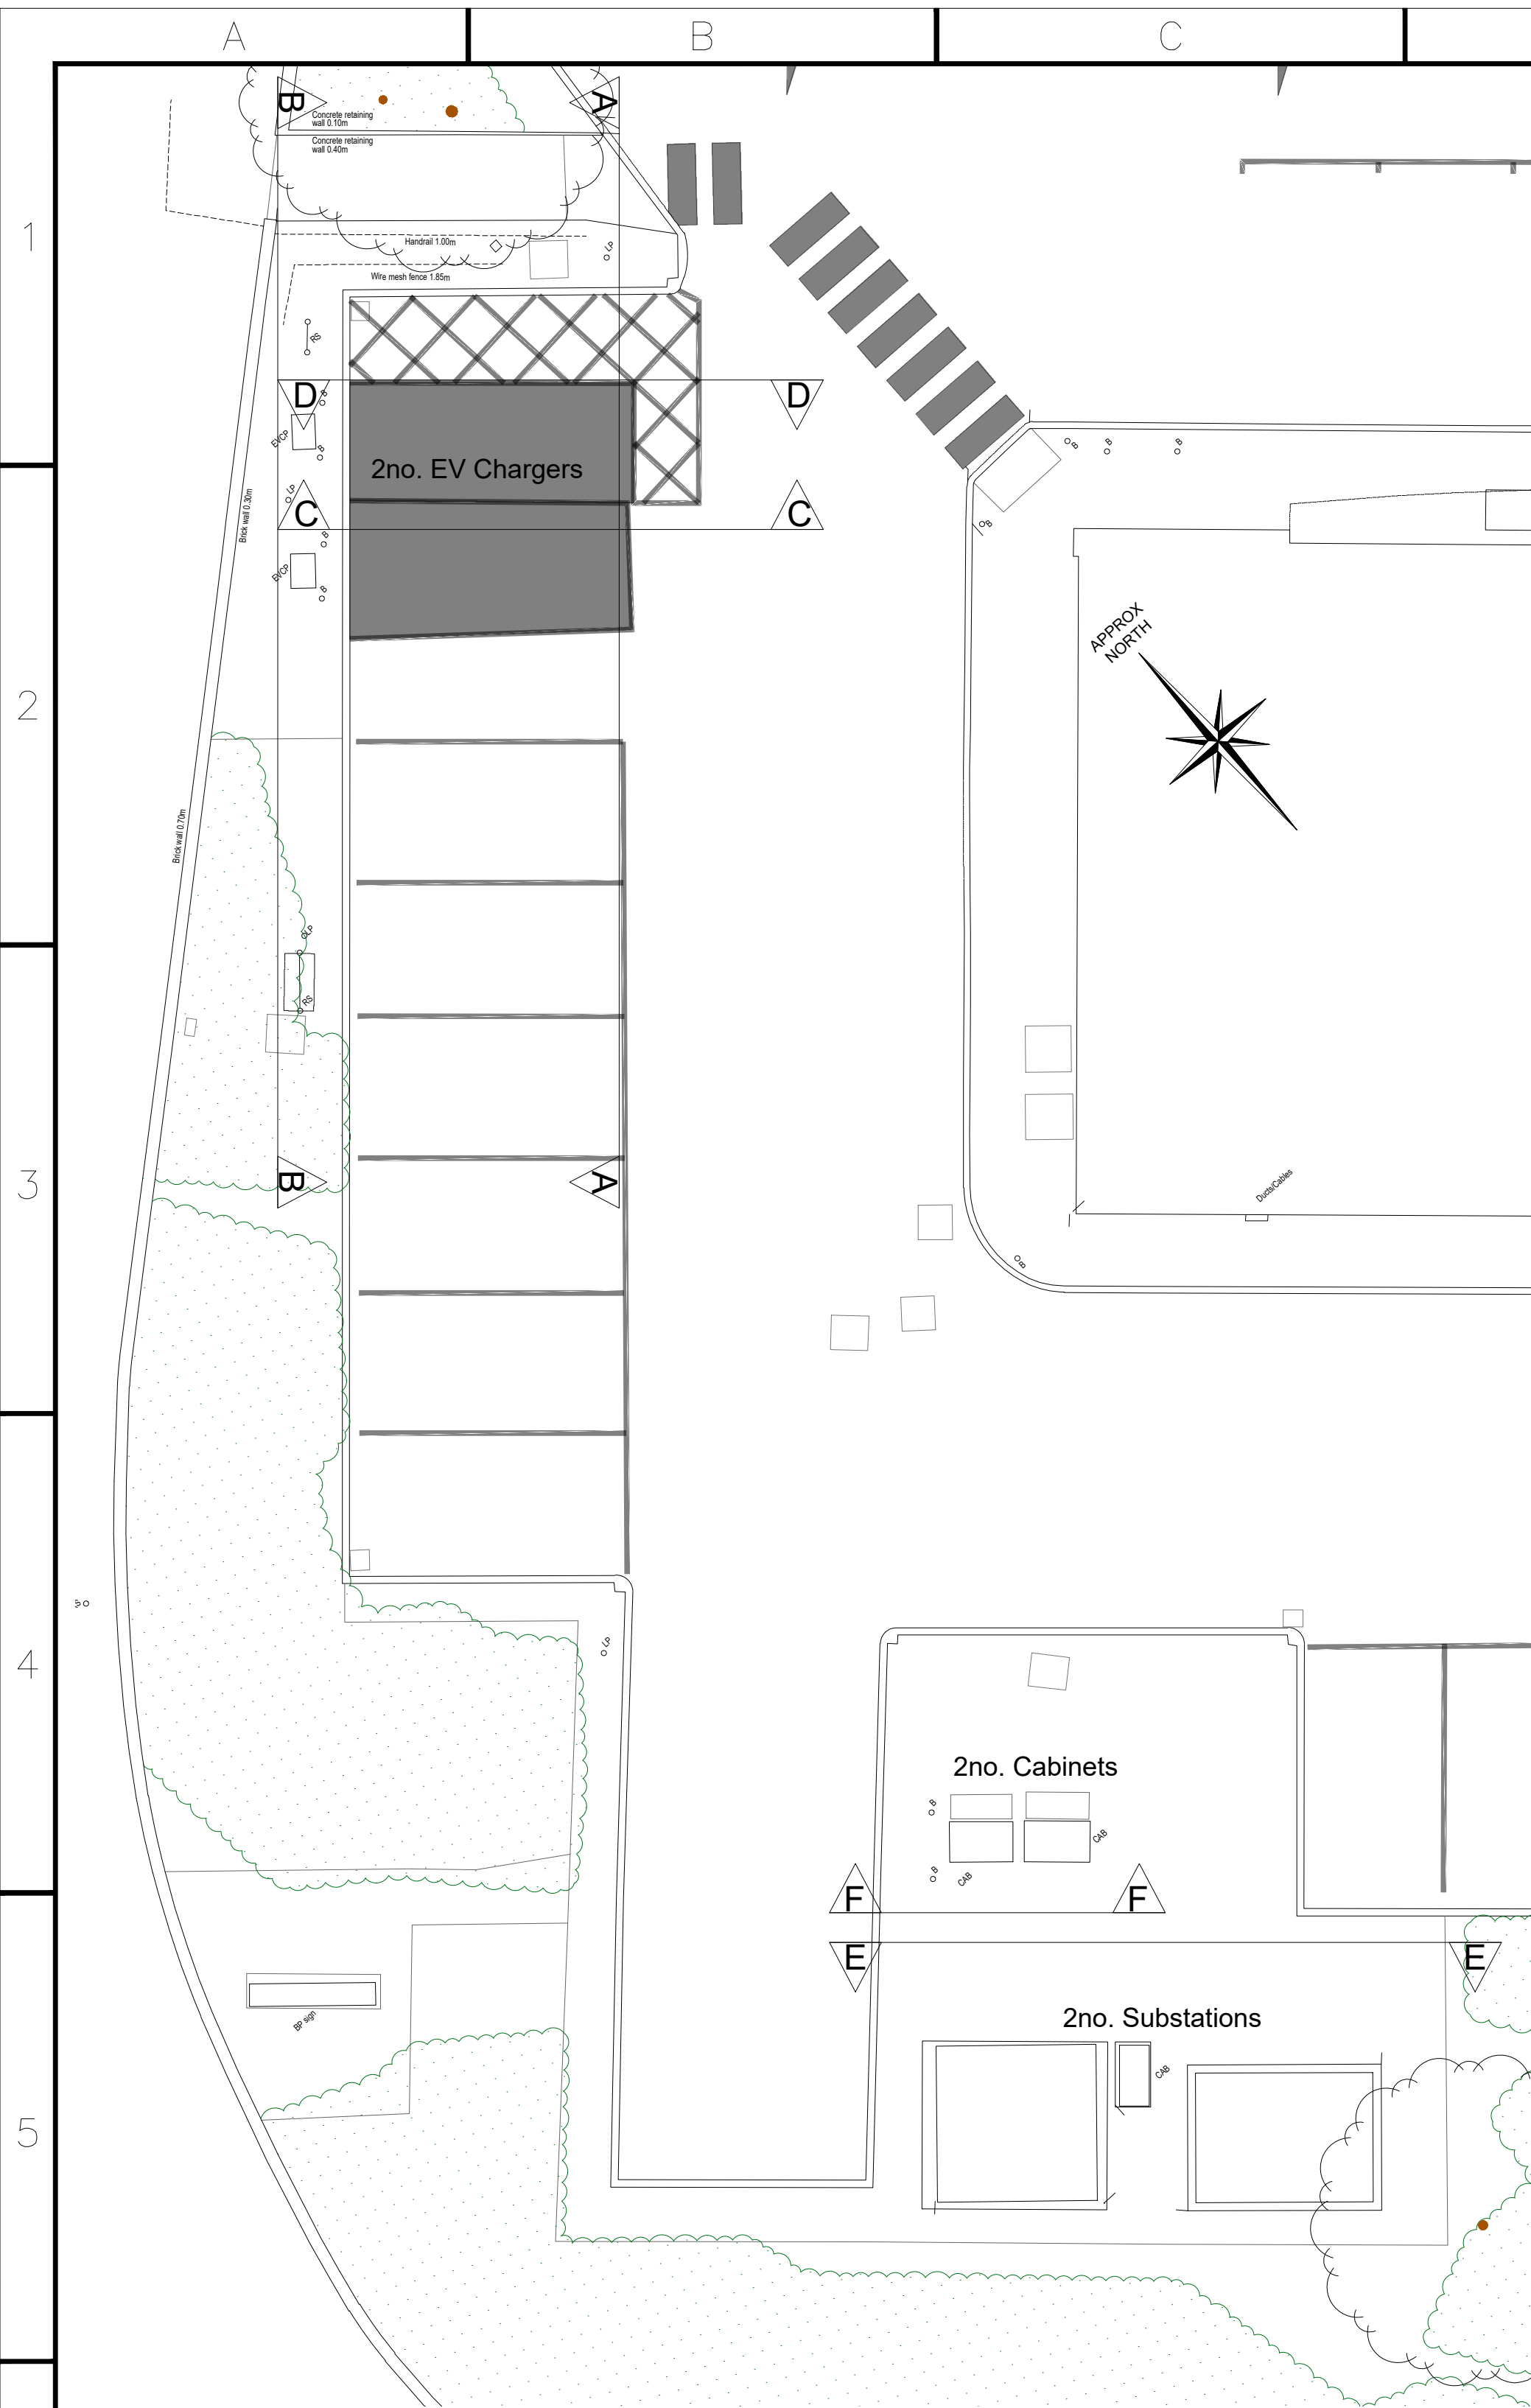


DRAWING No.		TITLE									
REFERENCE DRAWINGS											
P1	PLANNING ISSUE				LMA	13.04.26	GL	13.04.26			
bp REV	REASON FOR ISSUE				AUTHOR	DATE	CHECKED	DATE	APPROVED	DATE	
											
DRG. TITLE BP Pulse Sonning Cutting, Sonning, RG6 1BG Existing Charging Infrastructure Elevations								SCALE INDICATED DRG. SIZE A1			
BR DRAWING REFERENCE No. A1200.09-BOW-A0-DR-A-1007								BR REV P1			
FARADAYS DRAWING REFERENCE No. -								-			
DRAWING SHEET No. SHEET NO_008								TEMPLATE REV 01			
BP DRAWING No. EV002-PS-STU-569-GB00010501-0001								bp REV B01			