


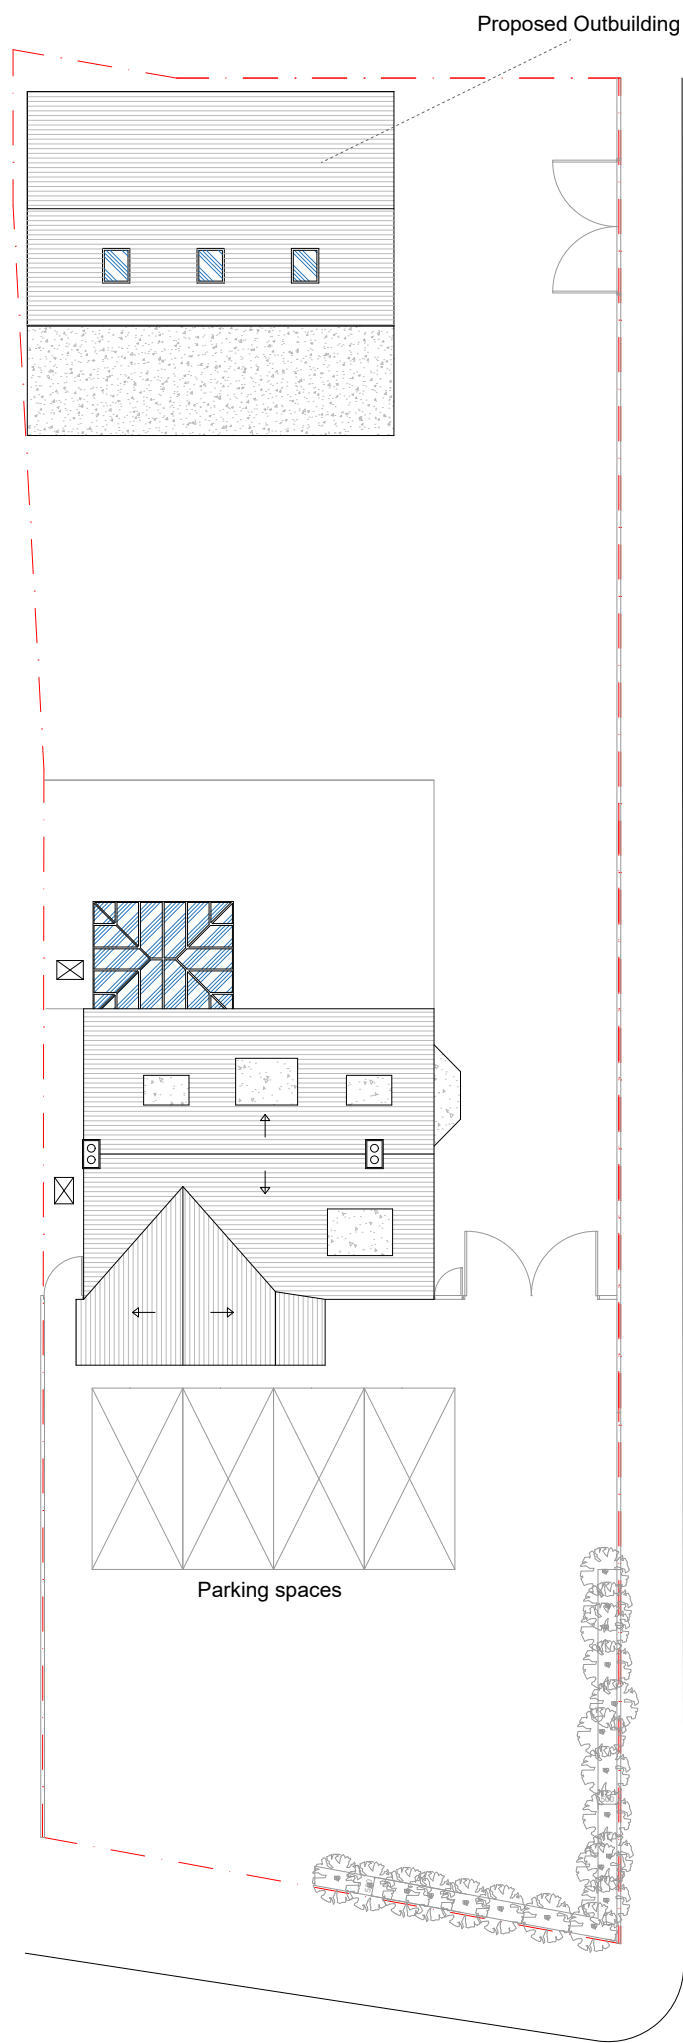

- Notes
1. All materials to match existing unless otherwise noted.
 2. Do not scale for the construction purposes.
 3. The contractor must verify all dimension on site prior to commencement of works.
 4. This document is copyright of the originator and must be treated as confidential.

Project
20 Culver Lane,
Reading, RG6 2DT


Drawing title
Proposed Block plan -
outbuilding

Drawing no
16

Rev
B

Scale
1:200 @ A2

Date
June 2025

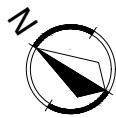

Proposed Block Plan

0 2 20 metres



1 Right Plan
1rightplan@gmail.com
07955 449 285