


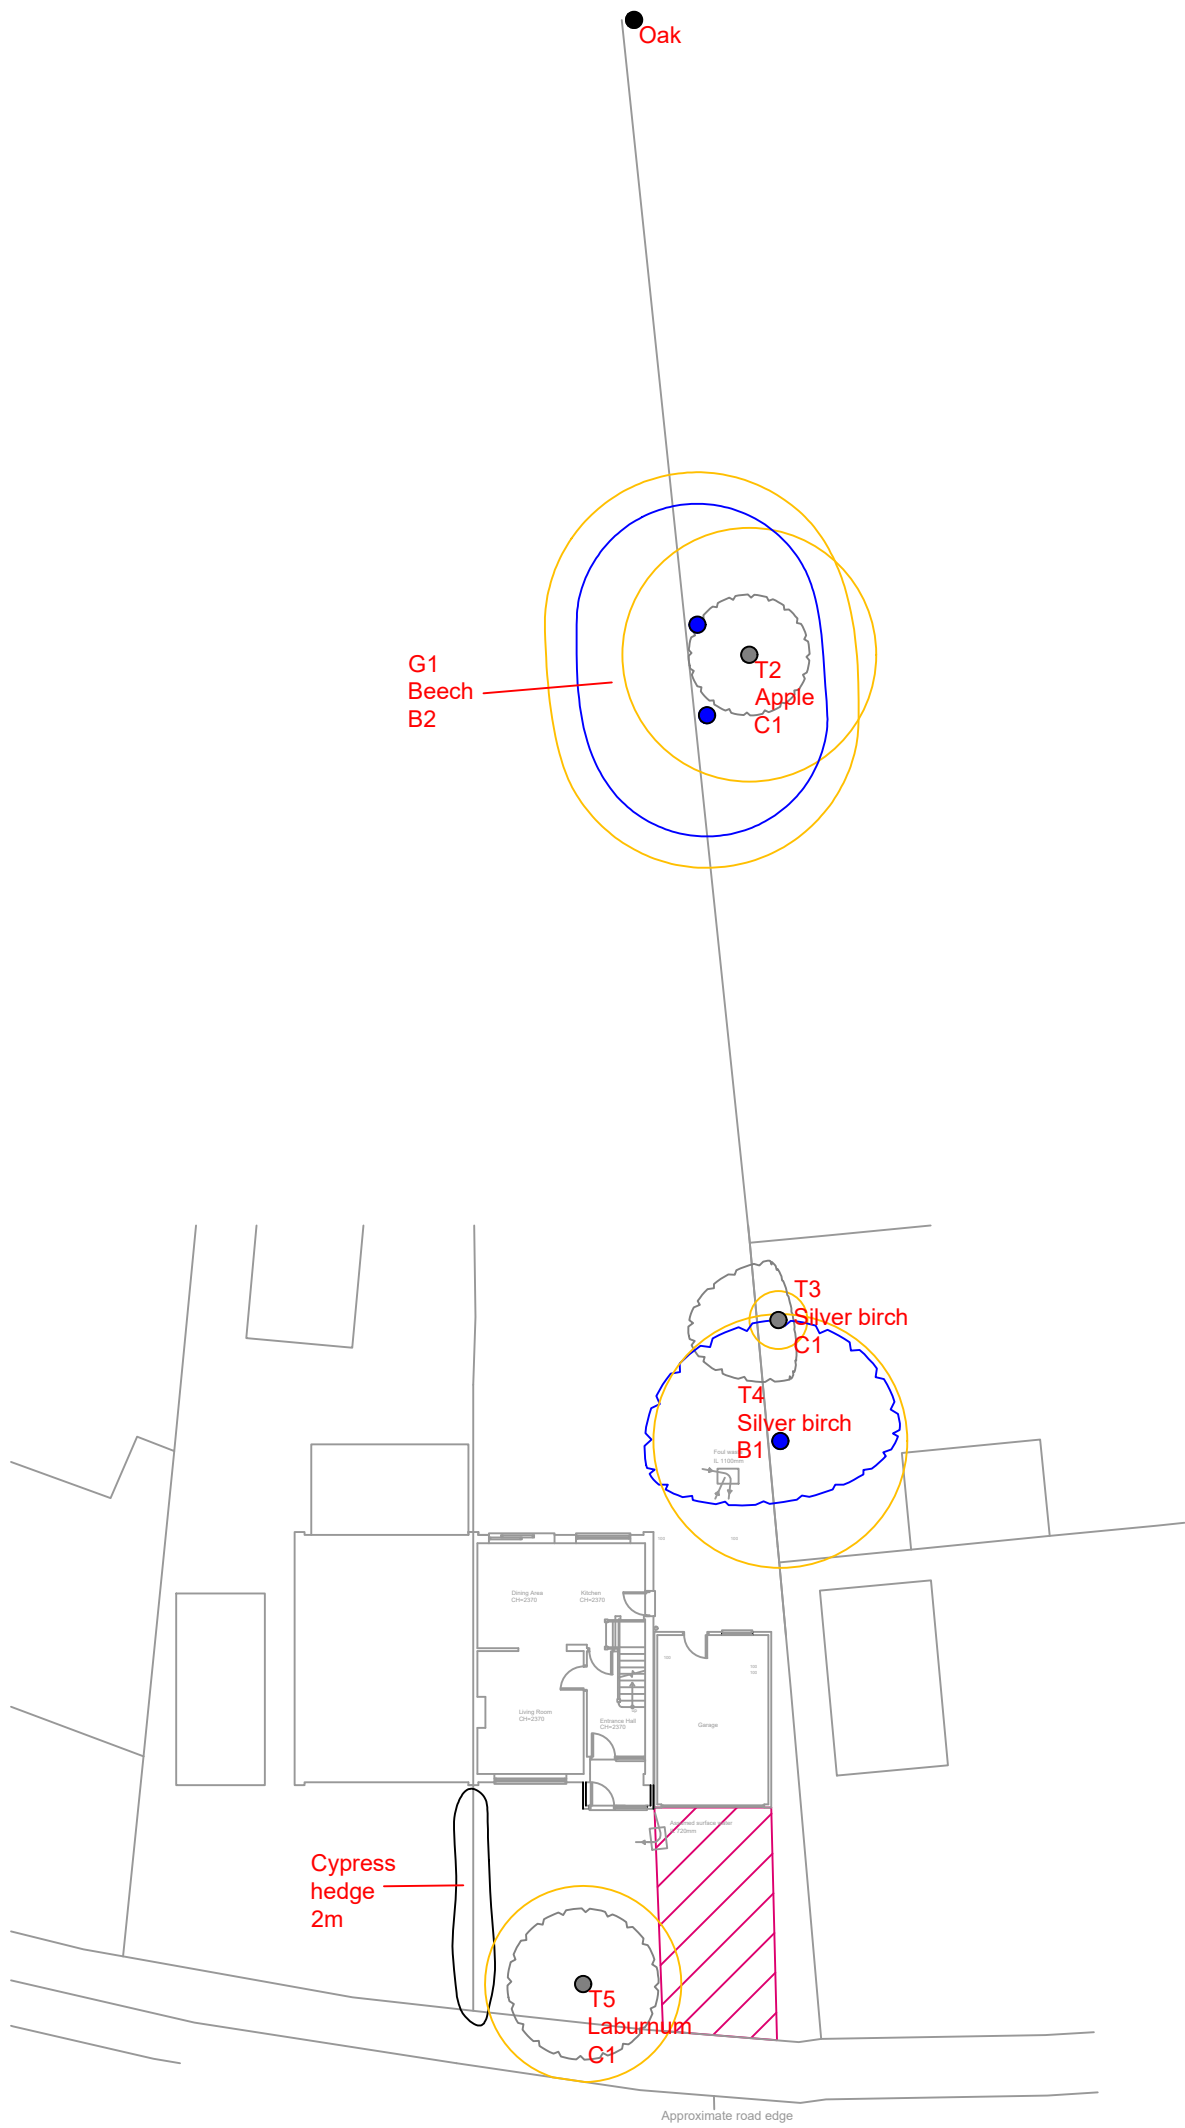

t: 07884 056 025
e: glen@ghatrees.co.uk
www.ghatrees.co.uk

Site: 82 Caldbeck Drive, Woodley, RG5 4JX


1:250 at A3

Drawing Title: Tree Constraints Plan

April 2025
Rev A

Key:

- Category A
- Category B
- Category C
- Category U

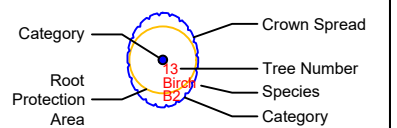

- Hedges
- Existing Drive

NOTE: All tree/group numbers have approximate locations.