




LEGEND

- Phase 2B boundary
- SOFT LANDSCAPE
- Existing Tree
 - Proposed Deciduous Tree
 - Proposed Shrubs
 - Proposed Native shrub
 - Proposed bed division lines
 - Proposed Hedge
 - Proposed Climber
 - Amenity grass
 - Wetland planting
 - Wildflower meadow grass to POS
 - Habitat pile

Notes:
Refer to Allen Pyke 700399-APA-ZZ-XX-SH-L-9003 for full Schedule.

Key Plan

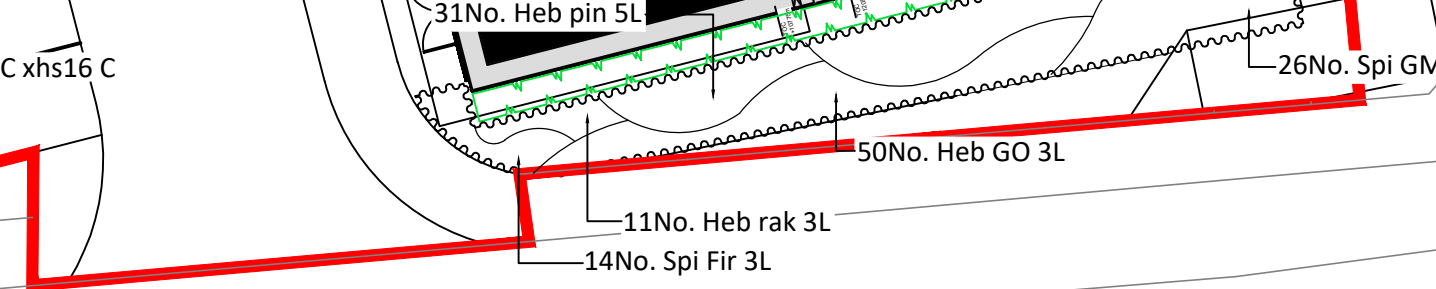


INSET 1

Notes:
Refer to Engineers details for Services, Lighting, Levels, Drainage and structural design of retaining walls, attenuation basin, steps, bridges and platforms.
Refer to Architects details for boundary treatments, refuse strategy and cycle storage.

Refer to Allen Pyke 700399-APA-ZZ-XX-DR-L-0311 - 700399-APA-ZZ-XX-DR-L-0315 for detailed planting proposals.
Refer to Allen Pyke DTs 700399-APA-ZZ-XX-DR-L-1401 - 700399-APA-ZZ-XX-DR-L-1407 for landscape sections through the attenuation basin and for typical tree pit details

PHASE 2A REFER TO
700399-APA-ZZ-XX-DR-L-0301 TO
700399-APA-ZZ-XX-DR-L-0306

PHASE 2C REFER TO
700399-APA-ZZ-XX-DR-L-0307 &
700399-APA-ZZ-XX-DR-L-0309

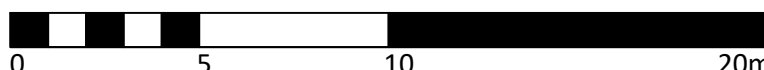

Rev	Description	Date	Drawn	Checked
P01	First issue for Planning	22/05/25	CS	JH

PLANNING

Allen Pyke
020 8549 3434
www.allenpyke.co.uk
design@allenpyke.co.uk

Client	Wates Residential	Scale	1:200@A1
Project	Gorse Ride South Workingham Phase 2B	Project No	2983
Drawing Title	Detailed Planting Plants	Date	22/05/25
Drawing Number	700399-APA-ZZ-XX-DR-L-0323	By/Chk	CS/JH
		Revision	P01