



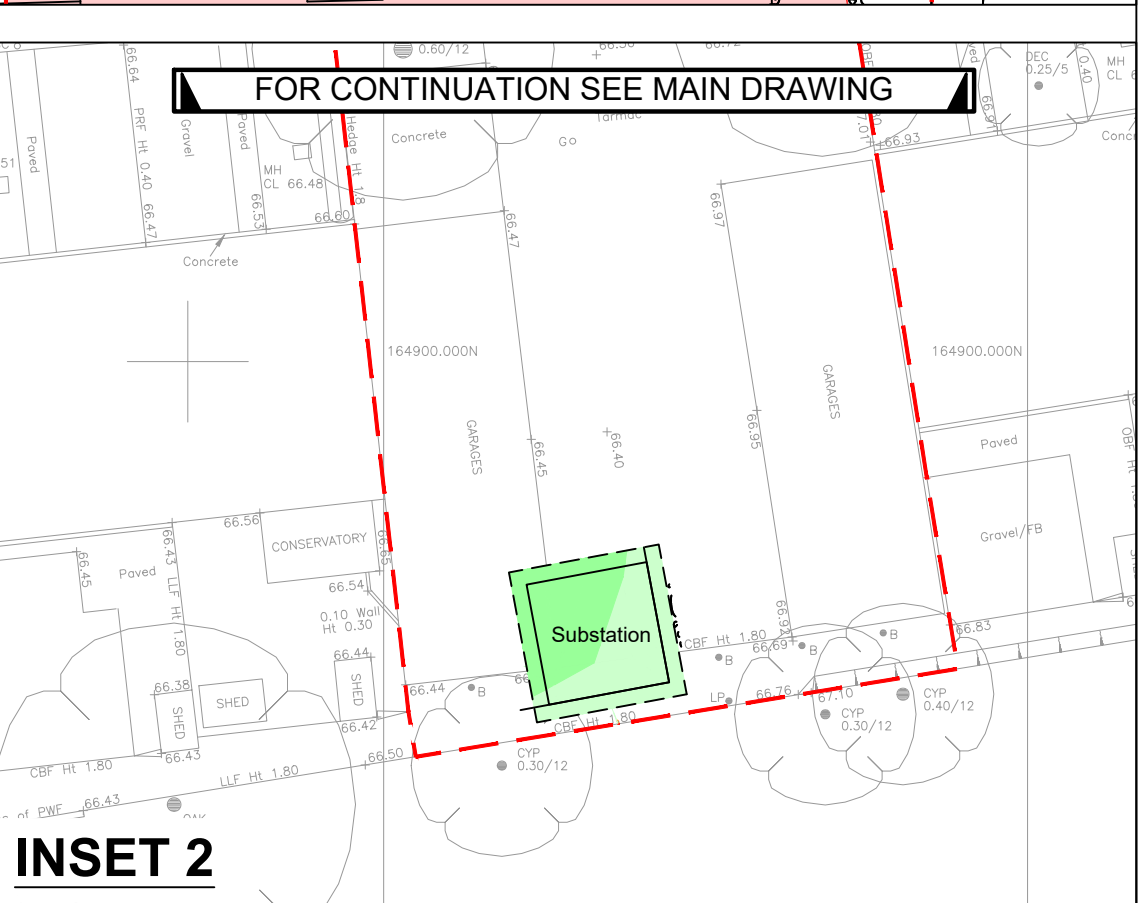

INSET 1

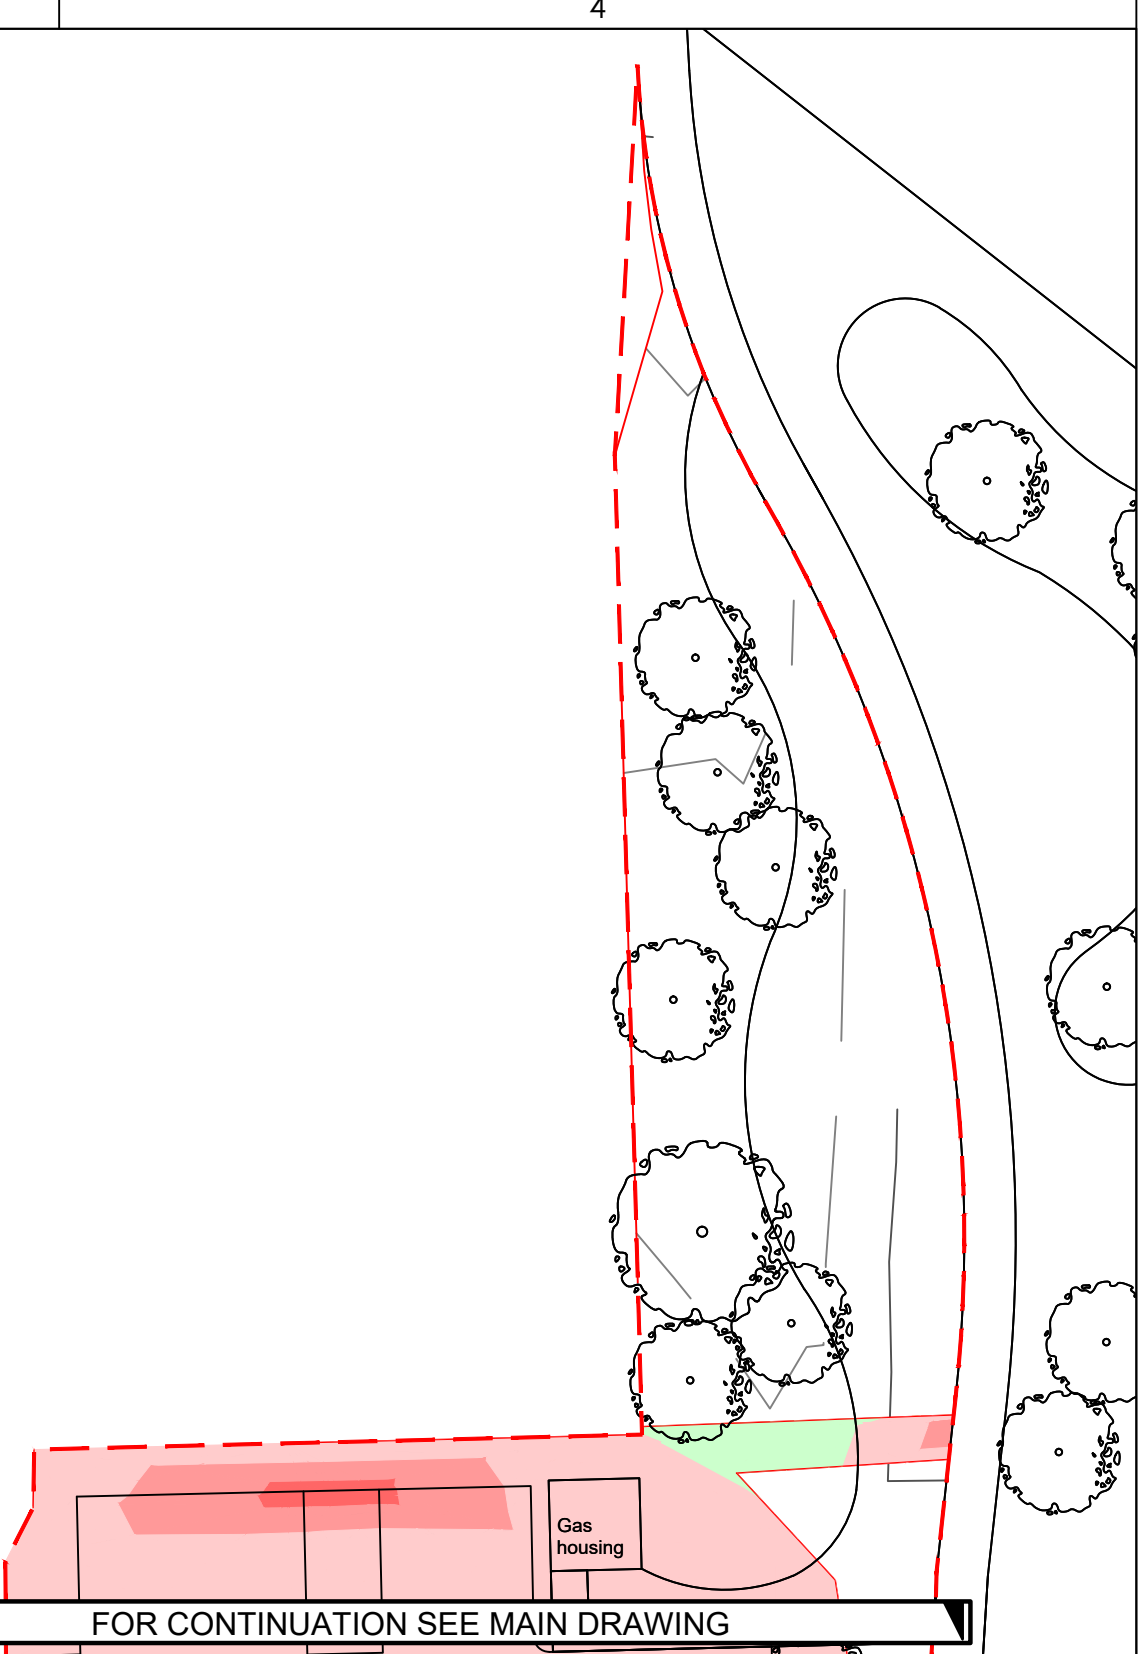

SURFACE LEVEL DATA		
MINIMUM LEVEL	MAXIMUM LEVEL	COLOUR
-4.000	-3.750	Blue
-3.750	-3.500	Blue
-3.500	-3.250	Blue
-3.250	-3.000	Blue
-3.000	-2.750	Purple
-2.750	-2.500	Purple
-2.500	-2.250	Purple
-2.250	-2.000	Purple
-2.000	-1.750	Purple
-1.750	-1.500	Red
-1.500	-1.250	Red
-1.250	-1.000	Red
-1.000	-0.750	Red
-0.750	-0.500	Red
-0.500	-0.250	Red
-0.250	0.000	Red
0.000	0.250	Green
0.250	0.500	Green
0.500	0.750	Green
0.750	1.000	Green
1.000	1.250	Green
1.250	1.500	Green
1.500	1.750	Green

Notes:

UTILITIES NOTE: The position of any existing public or private sewers, utility services, plant or apparatus shown on this drawing is believed to be correct, but no warranty to this is expressed or implied. Other such plant or apparatus may also be present but not shown. The Contractor is therefore advised to undertake their own investigation where the presence of any existing sewers, services, plant or apparatus may affect their operations.

1. DO NOT SCALE THIS DRAWING. IF IN DOUBT PLEASE REQUEST FURTHER INFORMATION.

2. ALL DIMENSIONS ARE IN METRES UNLESS STATED OTHERWISE.

3. THIS DRAWING IS TO BE READ IN CONJUNCTION WITH ALL OTHER RELEVANT CONTRACT DRAWINGS, CONSTRUCTION DETAILS AND SPECIFICATIONS.

P01 FIRST ISSUE

Issued/Revision

DM DS 2025.03.26

By Appd YYYY.MM.DD

Issue Status

S3 - FOR REVIEW AND COMMENT

This document is suitable only for the purpose noted above. Use of this document for any other purpose is not permitted.

 **Stantec**

Stantec UK Limited
Caversham Bridge House, Waterman Place
Reading
RG1 8BN
Tel. +44 1189 500 761
www.stantec.co.uk

Copyright Reserved

The Contractor shall verify and be responsible for all dimensions. DO NOT scale the drawing. Any errors or omissions shall be reported to Stantec without delay. The Copyrights to all designs and drawings are the property of Stantec. Reproduction or use for any purpose other than that authorised by Stantec is forbidden.

Client/Project Logo:

 **Wates**

Project:
Gorse Ride

Phase 2 B

DM DS 2025.06.04

Dwn Dsgn. Chkd. YYYY.MM.DD

Title
ISOPACHYTES

Project No.
330510523

Revision
P01

A1 Scale
1:250

Drawing No.
330510523-STN-ZZ-00-DR-D-1501