



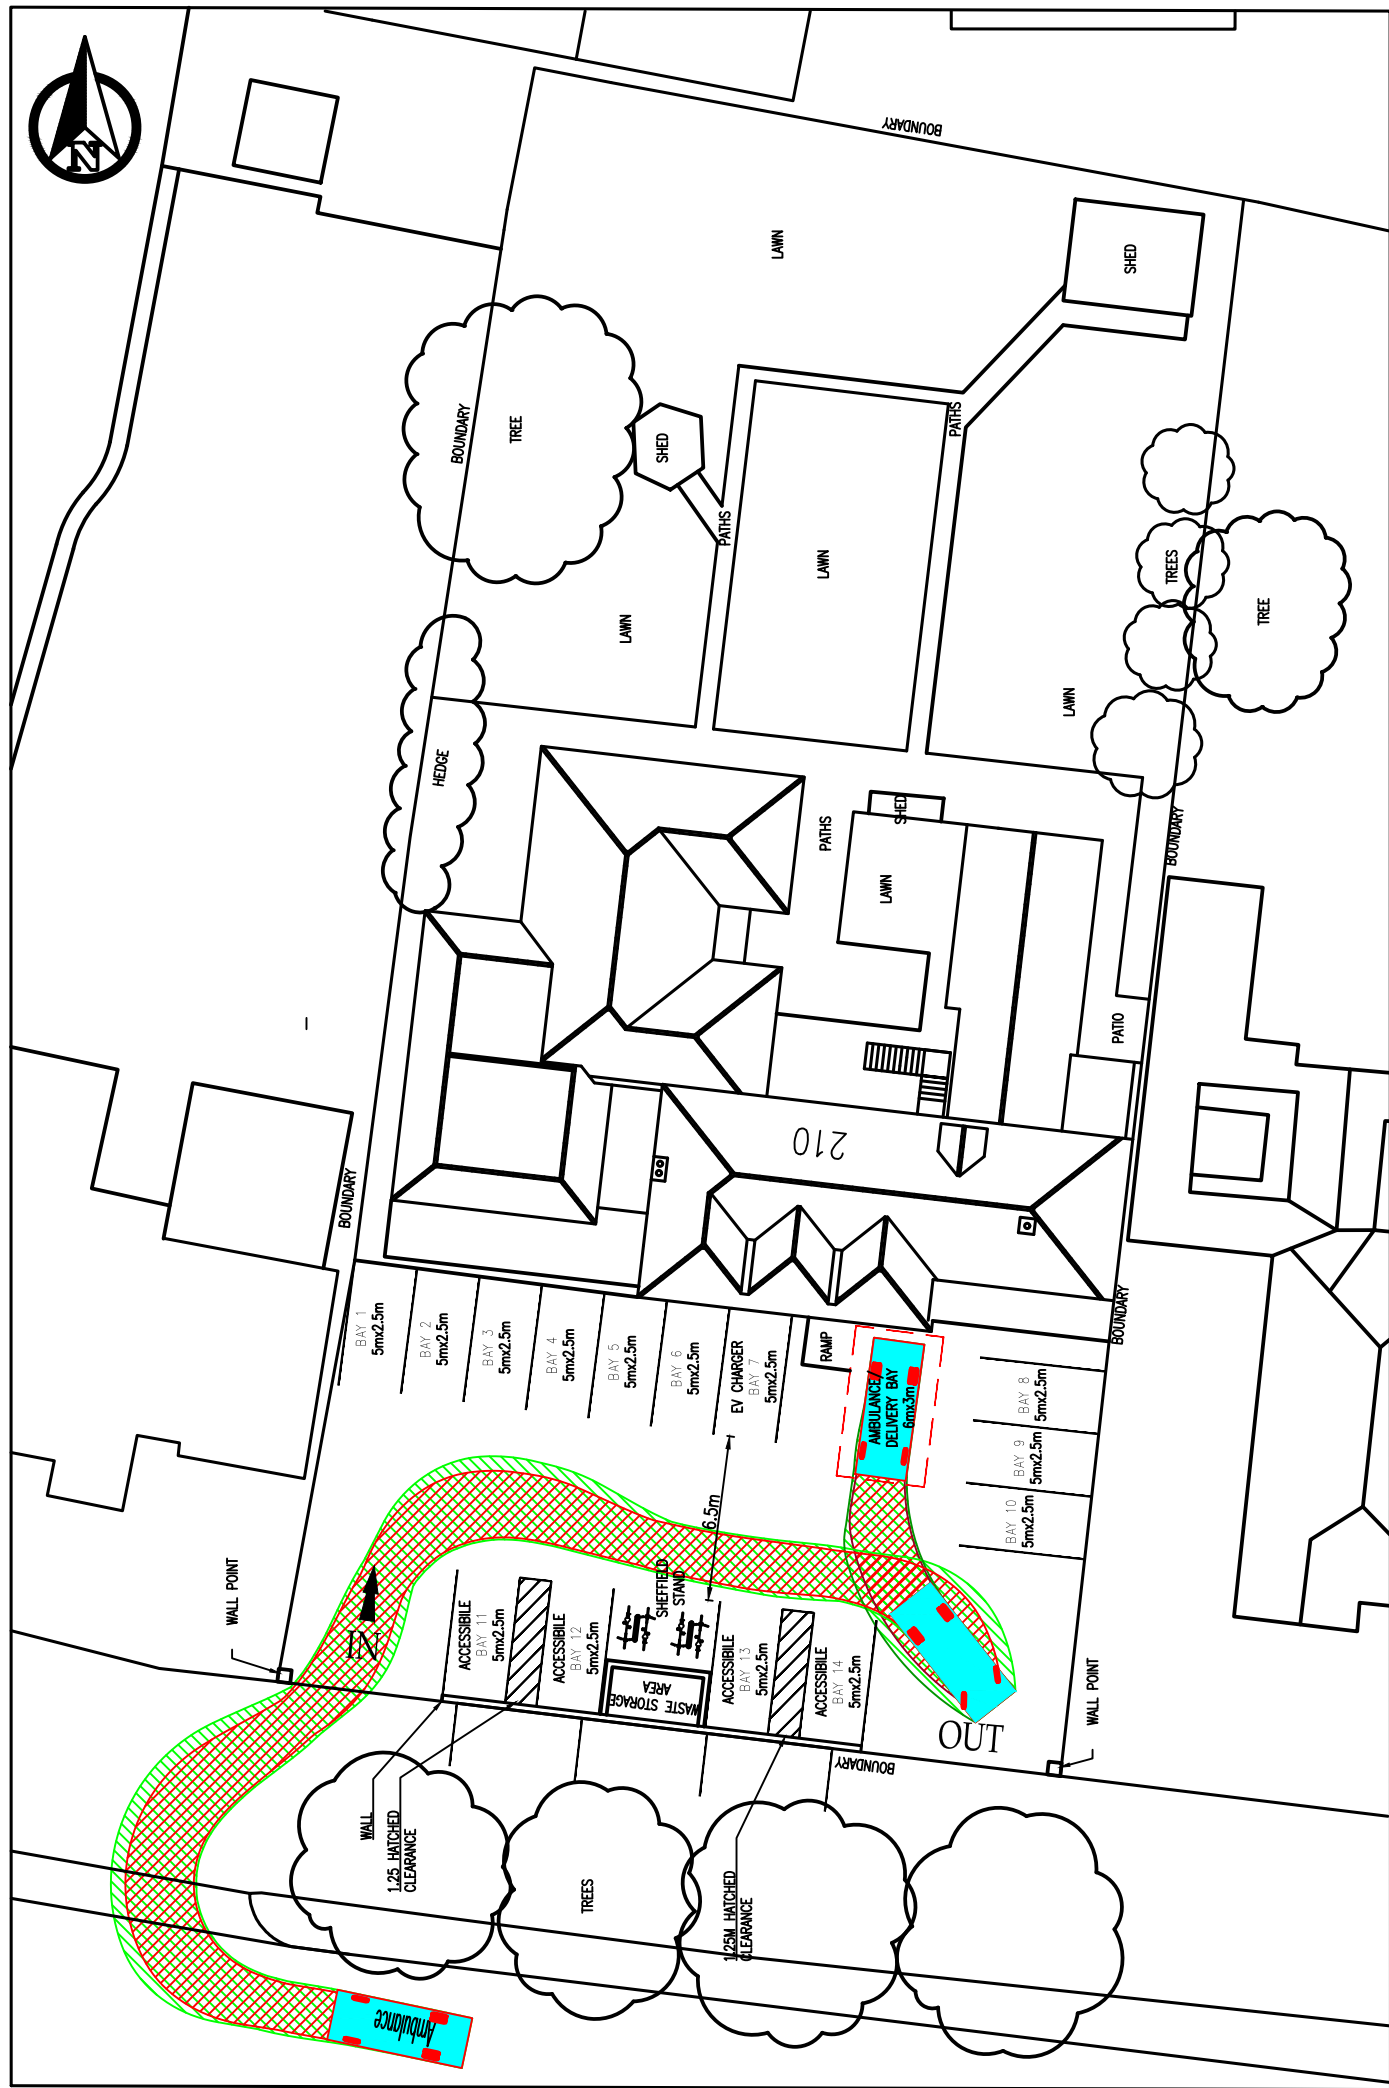


AMBULANCE VEHICLE-ACCESSING
SCALE 1:300




AMBULANCE VEHICLE-EGRESSING
SCALE 1:300

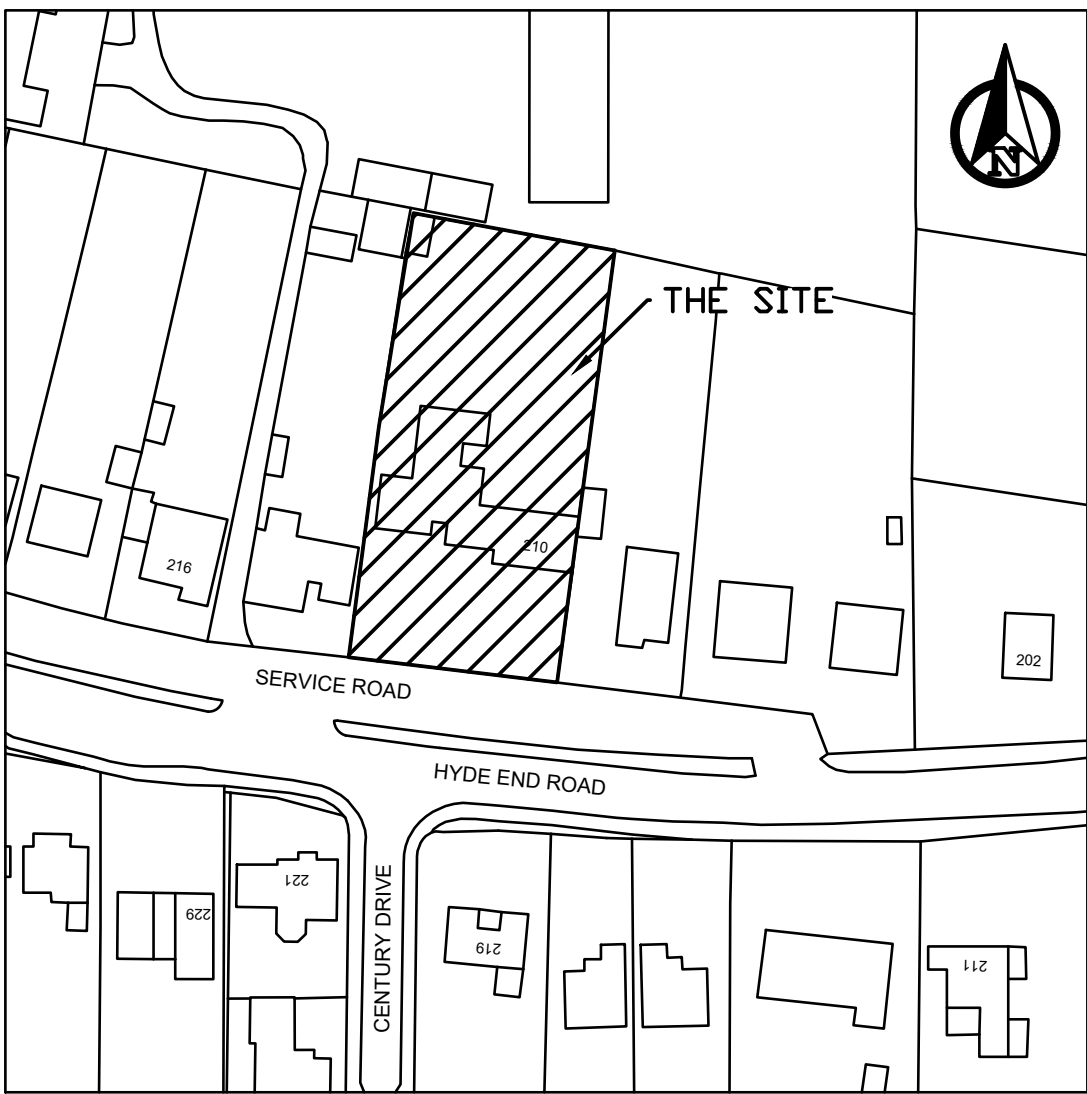

LOCATION PLAN
SCALE 1:1250

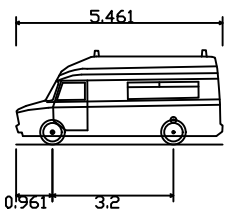

Ambulance	5.461m
Overall Length	2.020m
Overall Width	2.498m
Overall Body Height	0.225m
Min Body Ground Clearance	1.860m
Track Width	4.00s
Lock-to-lock time	6.500m
Curb to Curb Turning Radius	

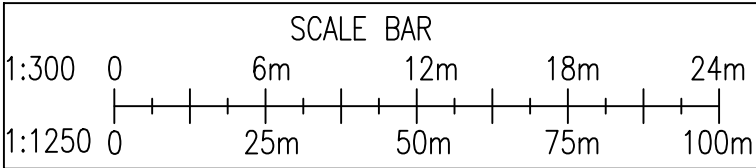

Head Office: 27 Montpelier, W-S-M B23 2RN
Tel: (01934) 620070 / E-Mail: ah@eqvitus.com
Web: www.eqvitus.com

REVISIONS		
REF	DATE	DESCRIPTION

- GENERAL NOTES
- DIMENSIONS ARE TO BE CHECKED ON SITE BEFORE WORK PROCEEDS
 - ALL DIMENSIONS ARE IN METERS UNLESS OTHERWISE STATED.
 - THE WHOLE AREA IS TO BE RESIN SURFACING.

PROJECT
Single & two storey extension to:

BELAMIE GABLES
210 HYDE END ROAD
SPENCERS WOOD
READING
RG7 1DG

DRAWING TITLE		
AMBULANCE SWEEP PATH ANALYSIS		
CLIENT		
BELAMIE GABLES CARE HOME SPENCERS WOOD RG7 1DG		
DATE	SCALE	PAPER
	1:300 1:1250	A2
DRAWN BY	DRAWING NUMBER	REV.
EQVITUS	PP/SP-01	