
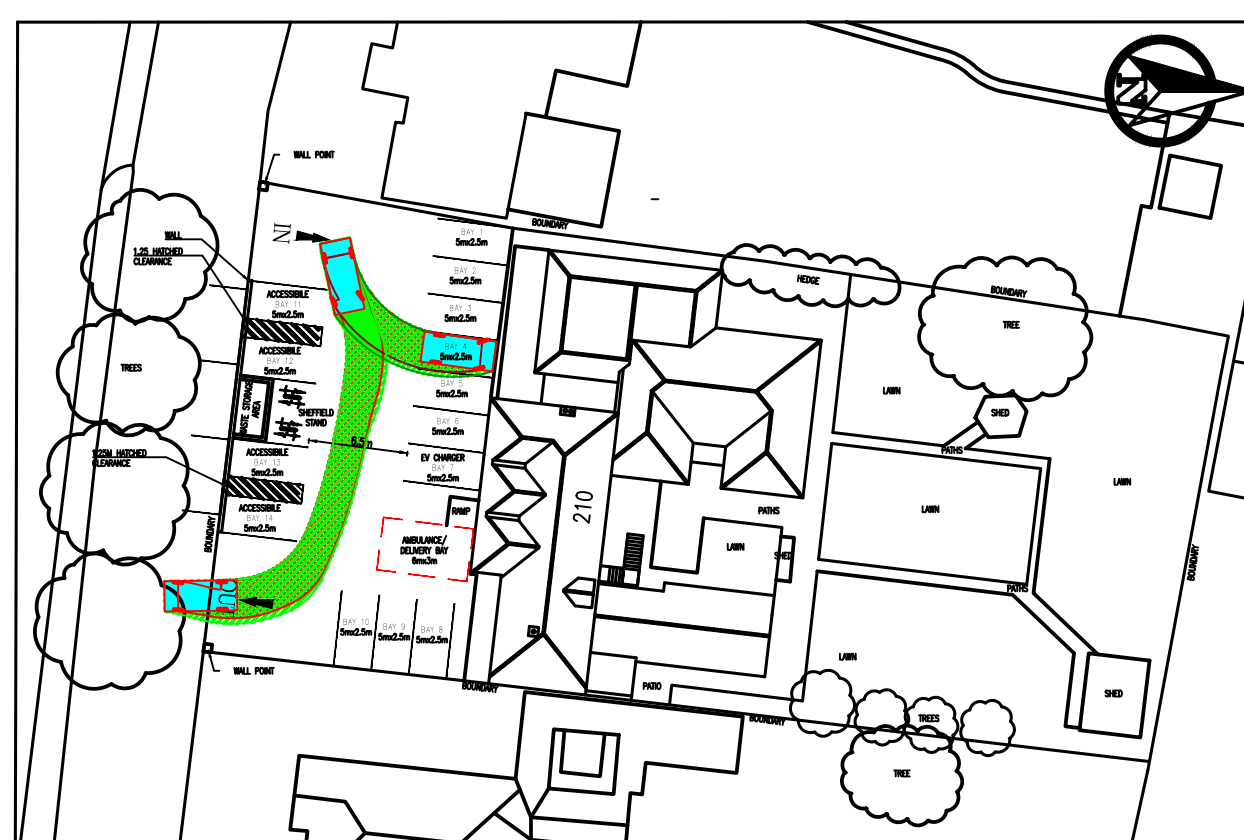
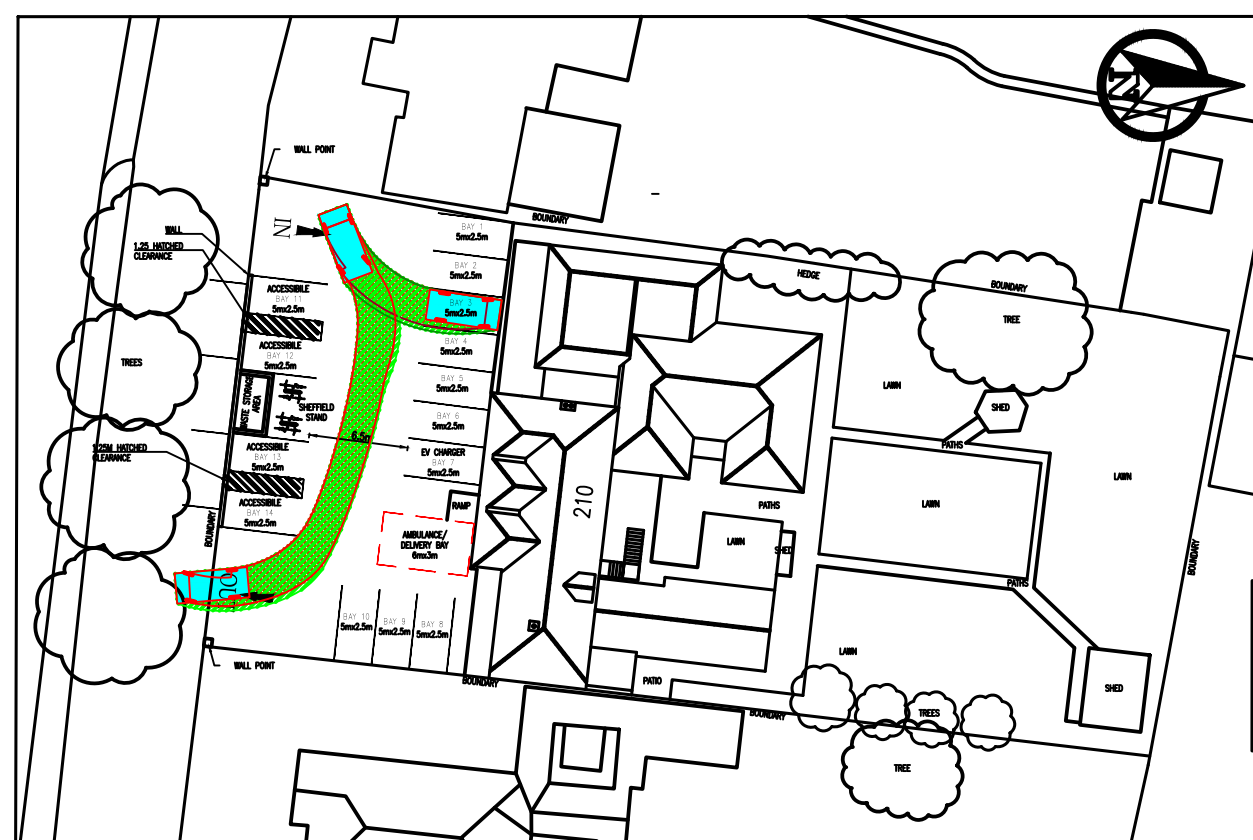
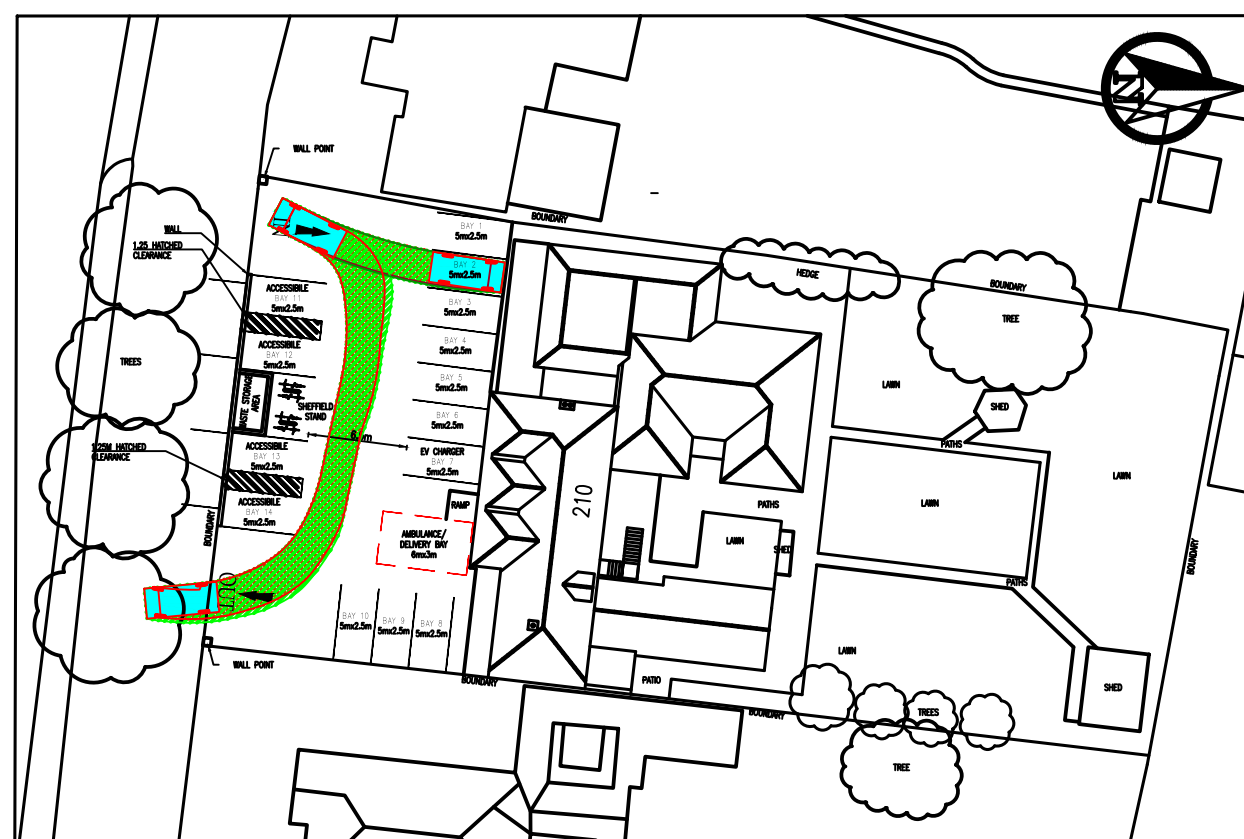


Standard Design Vehicle (SDV)	
Overall Length	4.800m
Overall Width	2.000m
Overall Body Height	1.950m
Min Body Ground Clearance	0.100m
Track Width	2.000m
Lock-to-lock time	4.00s
Wall to Wall Turning Radius	6.000m

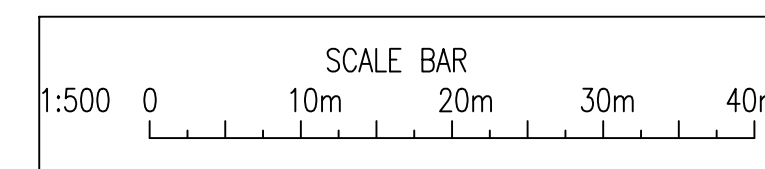

Head Office: 27 Montpelier, W-S-M B23 2RN
Tel: (01934) 620070 / E-Mail: ah@eqvitus.com
Web: www.eqvitus.com

REVISIONS		
REF	DATE	DESCRIPTION

GENERAL NOTES

1. DIMENSIONS ARE TO BE CHECKED ON SITE BEFORE WORK PROCEEDS
2. ALL DIMENSIONS ARE IN METERS UNLESS OTHERWISE STATED.
3. THE WHOLE AREA IS TO BE RESIN SURFACING.

PROJECT

Single & two storey extension to:

BELAMIE GABLES
210 HYDE END ROAD
SPENCERS WOOD
READING
RG7 1DG

DRAWING TITLE

STAFF VEHICLES SWEEP PATH -EGRESSING

CLIENT	
--------	--

BELAMIE GABLES CARE HOME SPENCERS WOOD RG7 1DG

DATE	SCALE 1:500	PAPER A2
DRAWN BY EQVITUS	DRAWING NUMBER PP/SP-01	REV.