



36 Poperinghe Way, RG2 9LZ

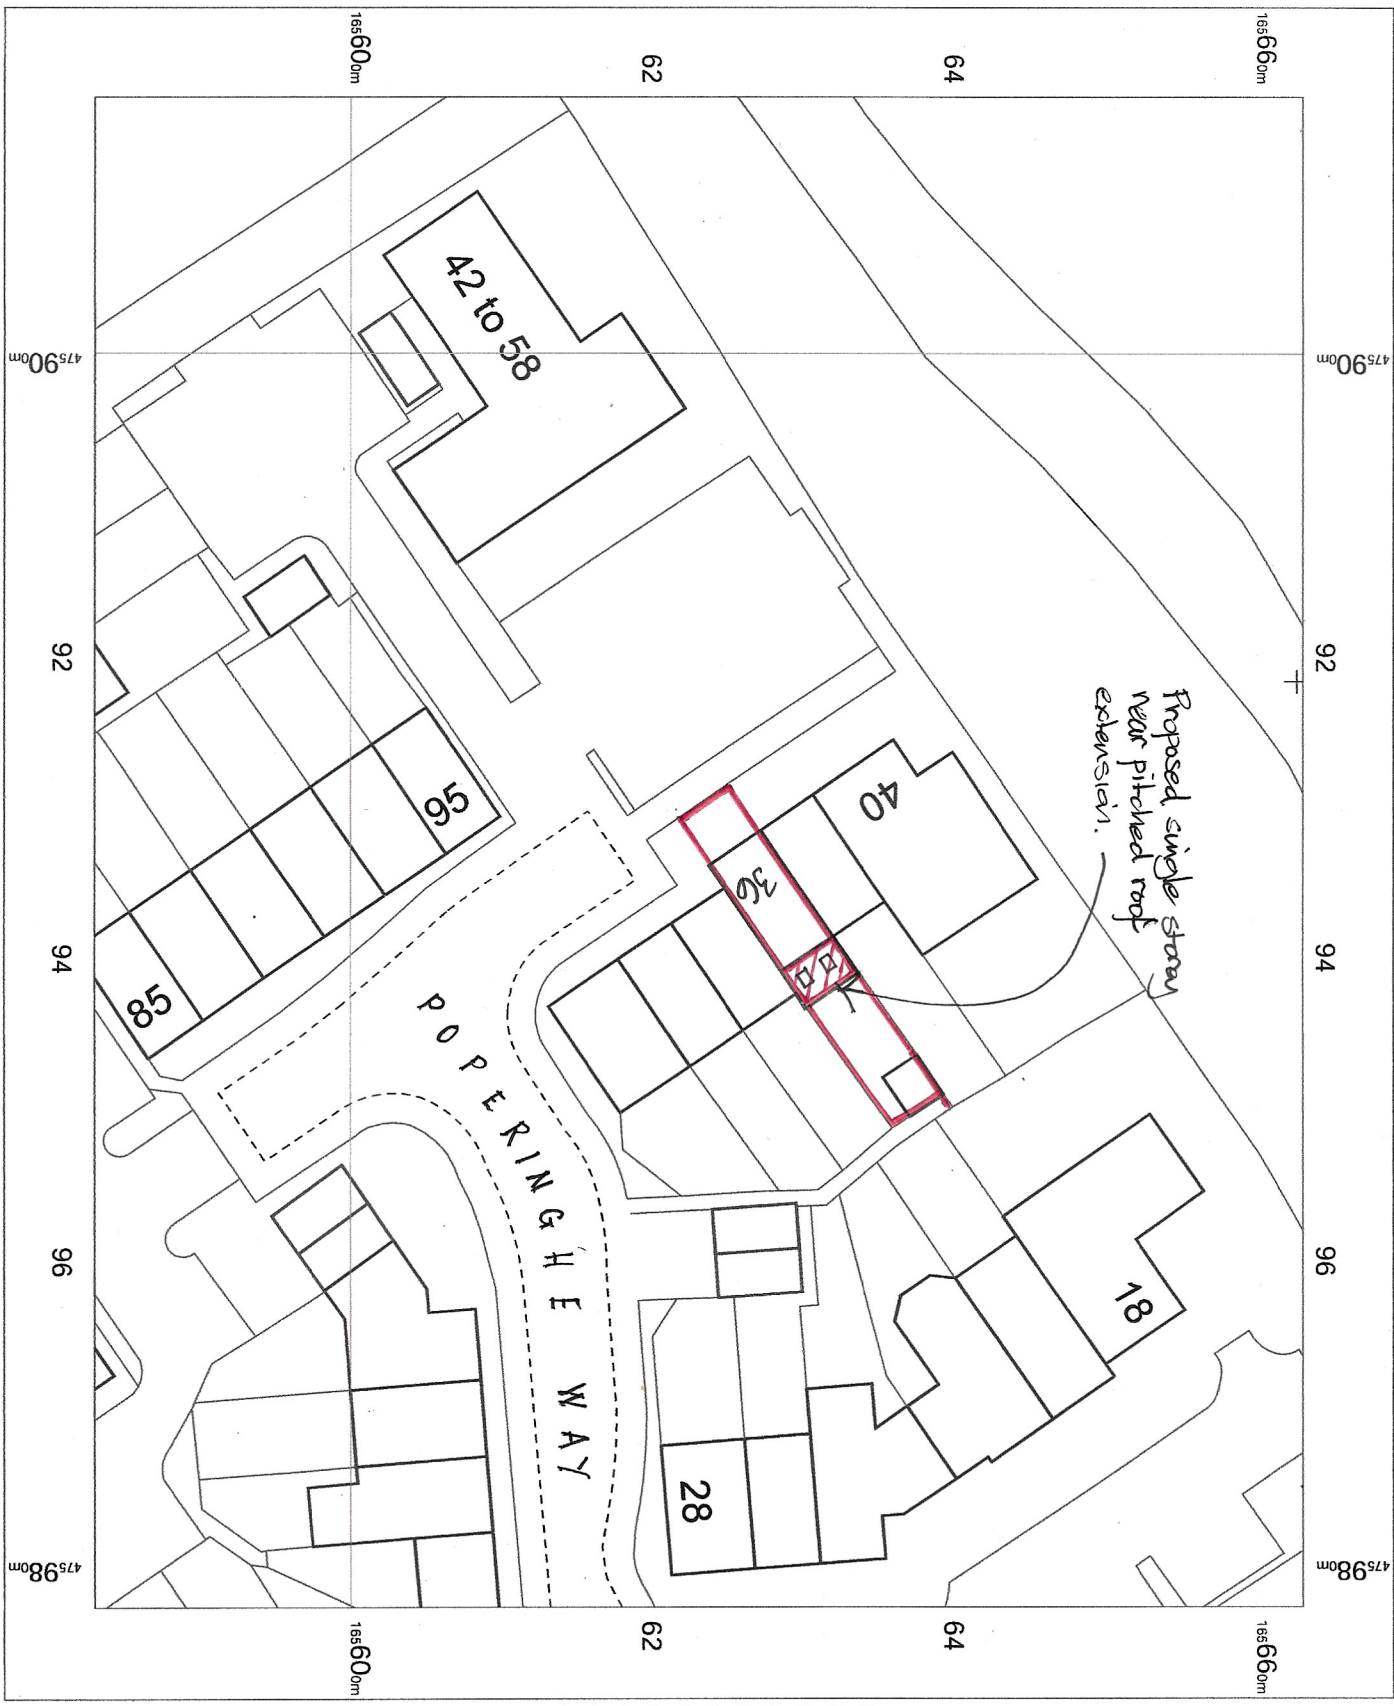

36 Poperinghe Way,
Reading,
Arboretum,
Wokingham
RG2 9LZ

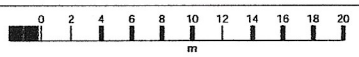

OS MasterMap 1250/2500/10000
scale
Wednesday, February 4, 2026, 10:10:10
BM1-01261658
maps.blackwell.co.uk
1:500 scale print at A4, Centre:
475933 E, 165623 N
© Crown Copyright Ordnance
Survey, Licence No. 100041041
Ordnance
Survey
Licensed Data

BLACKWELL'S
MAPPING SERVICES
PERSONAL & PROFESSIONAL MAPPING
www.blackwellmapping.co.uk
TEL: 0800 151 2612
maps@blackwell.co.uk