


Location Plan

Site Address: 36, Poperinghe Way, Arborfield, RG2 9LZ

Date Produced: 26-Mar-2026

Scale: 1:1250 @A4

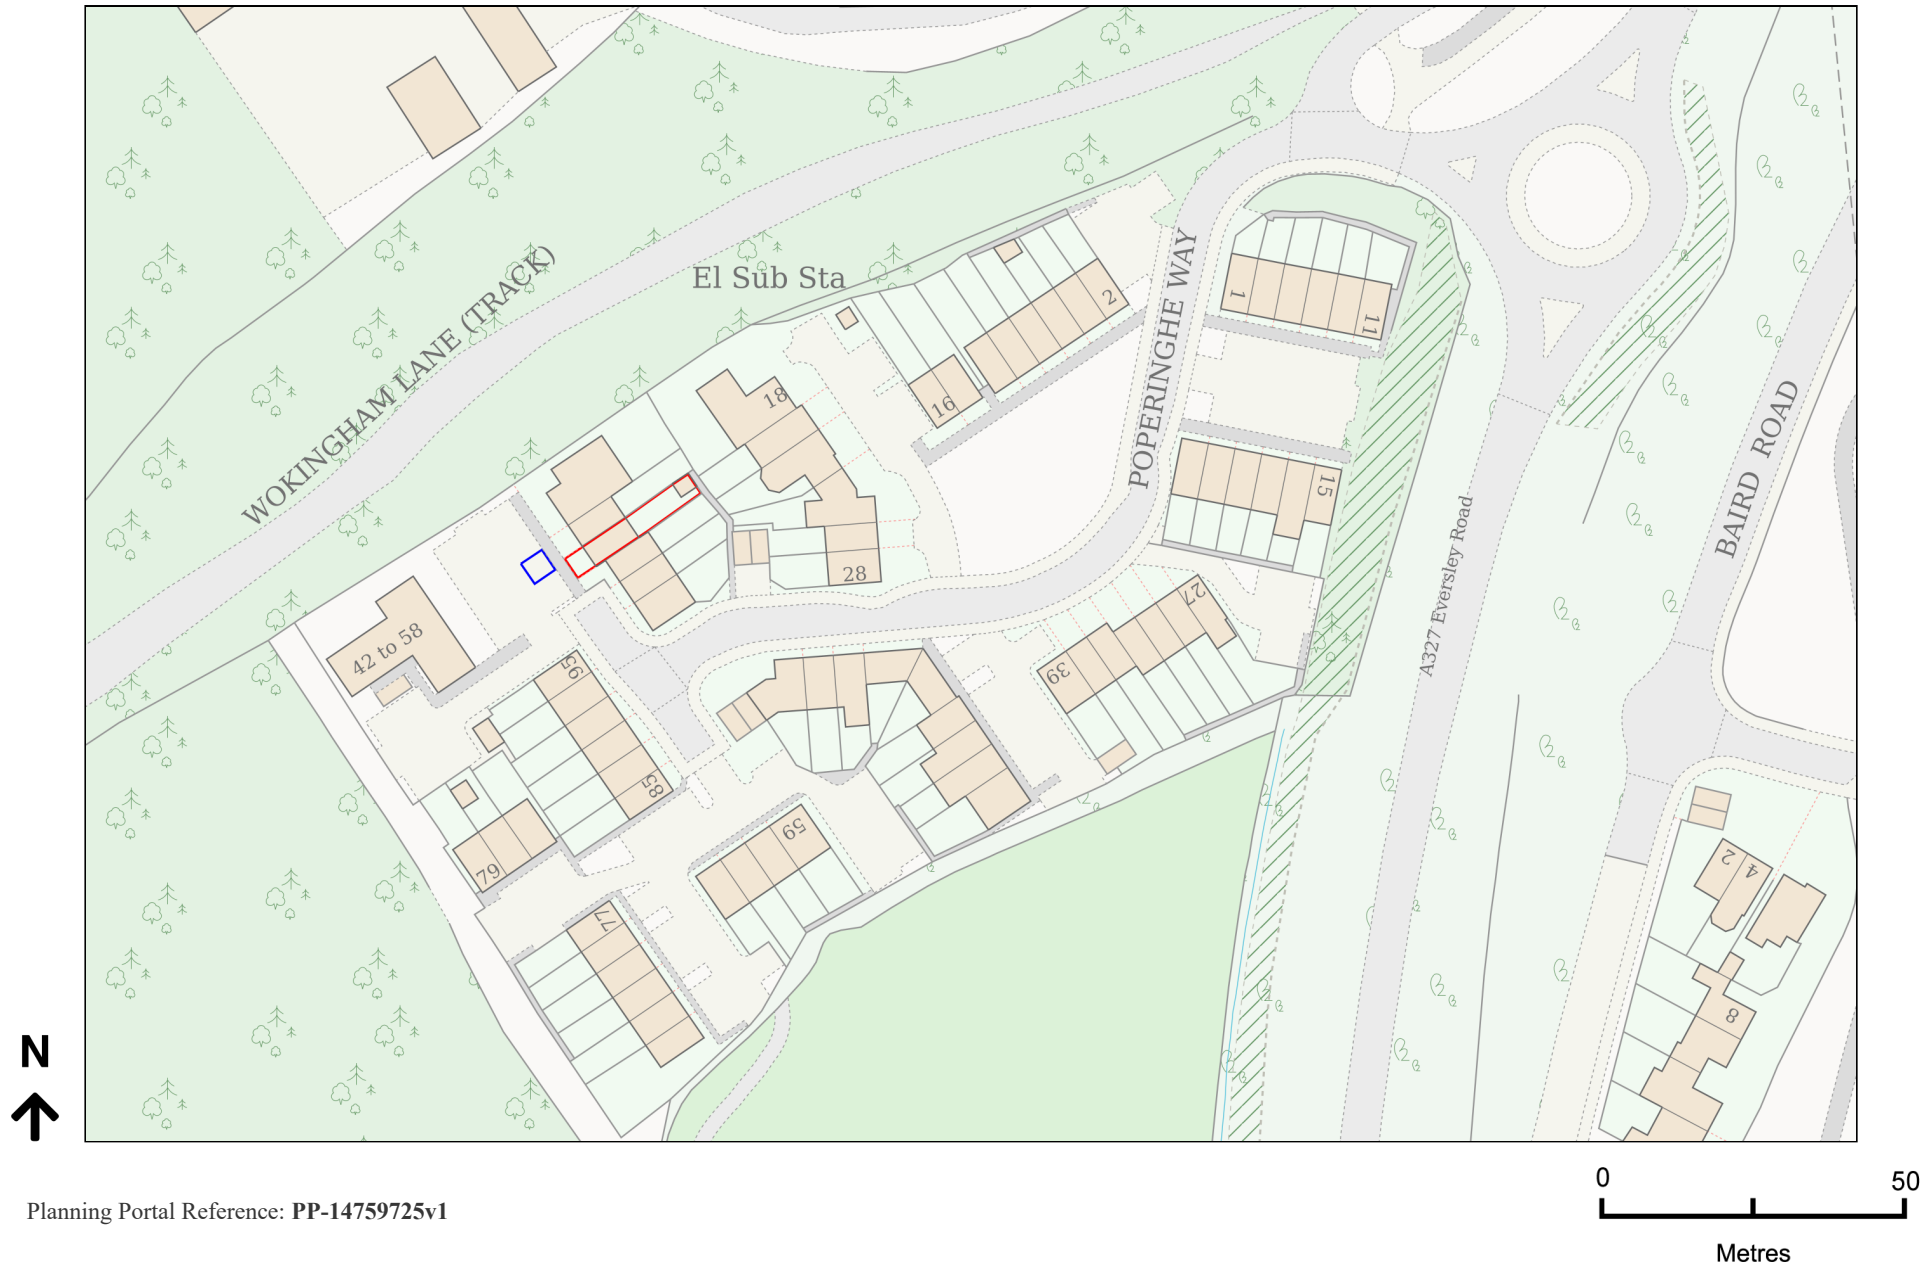

Planning Portal Reference: PP-14759725v1