

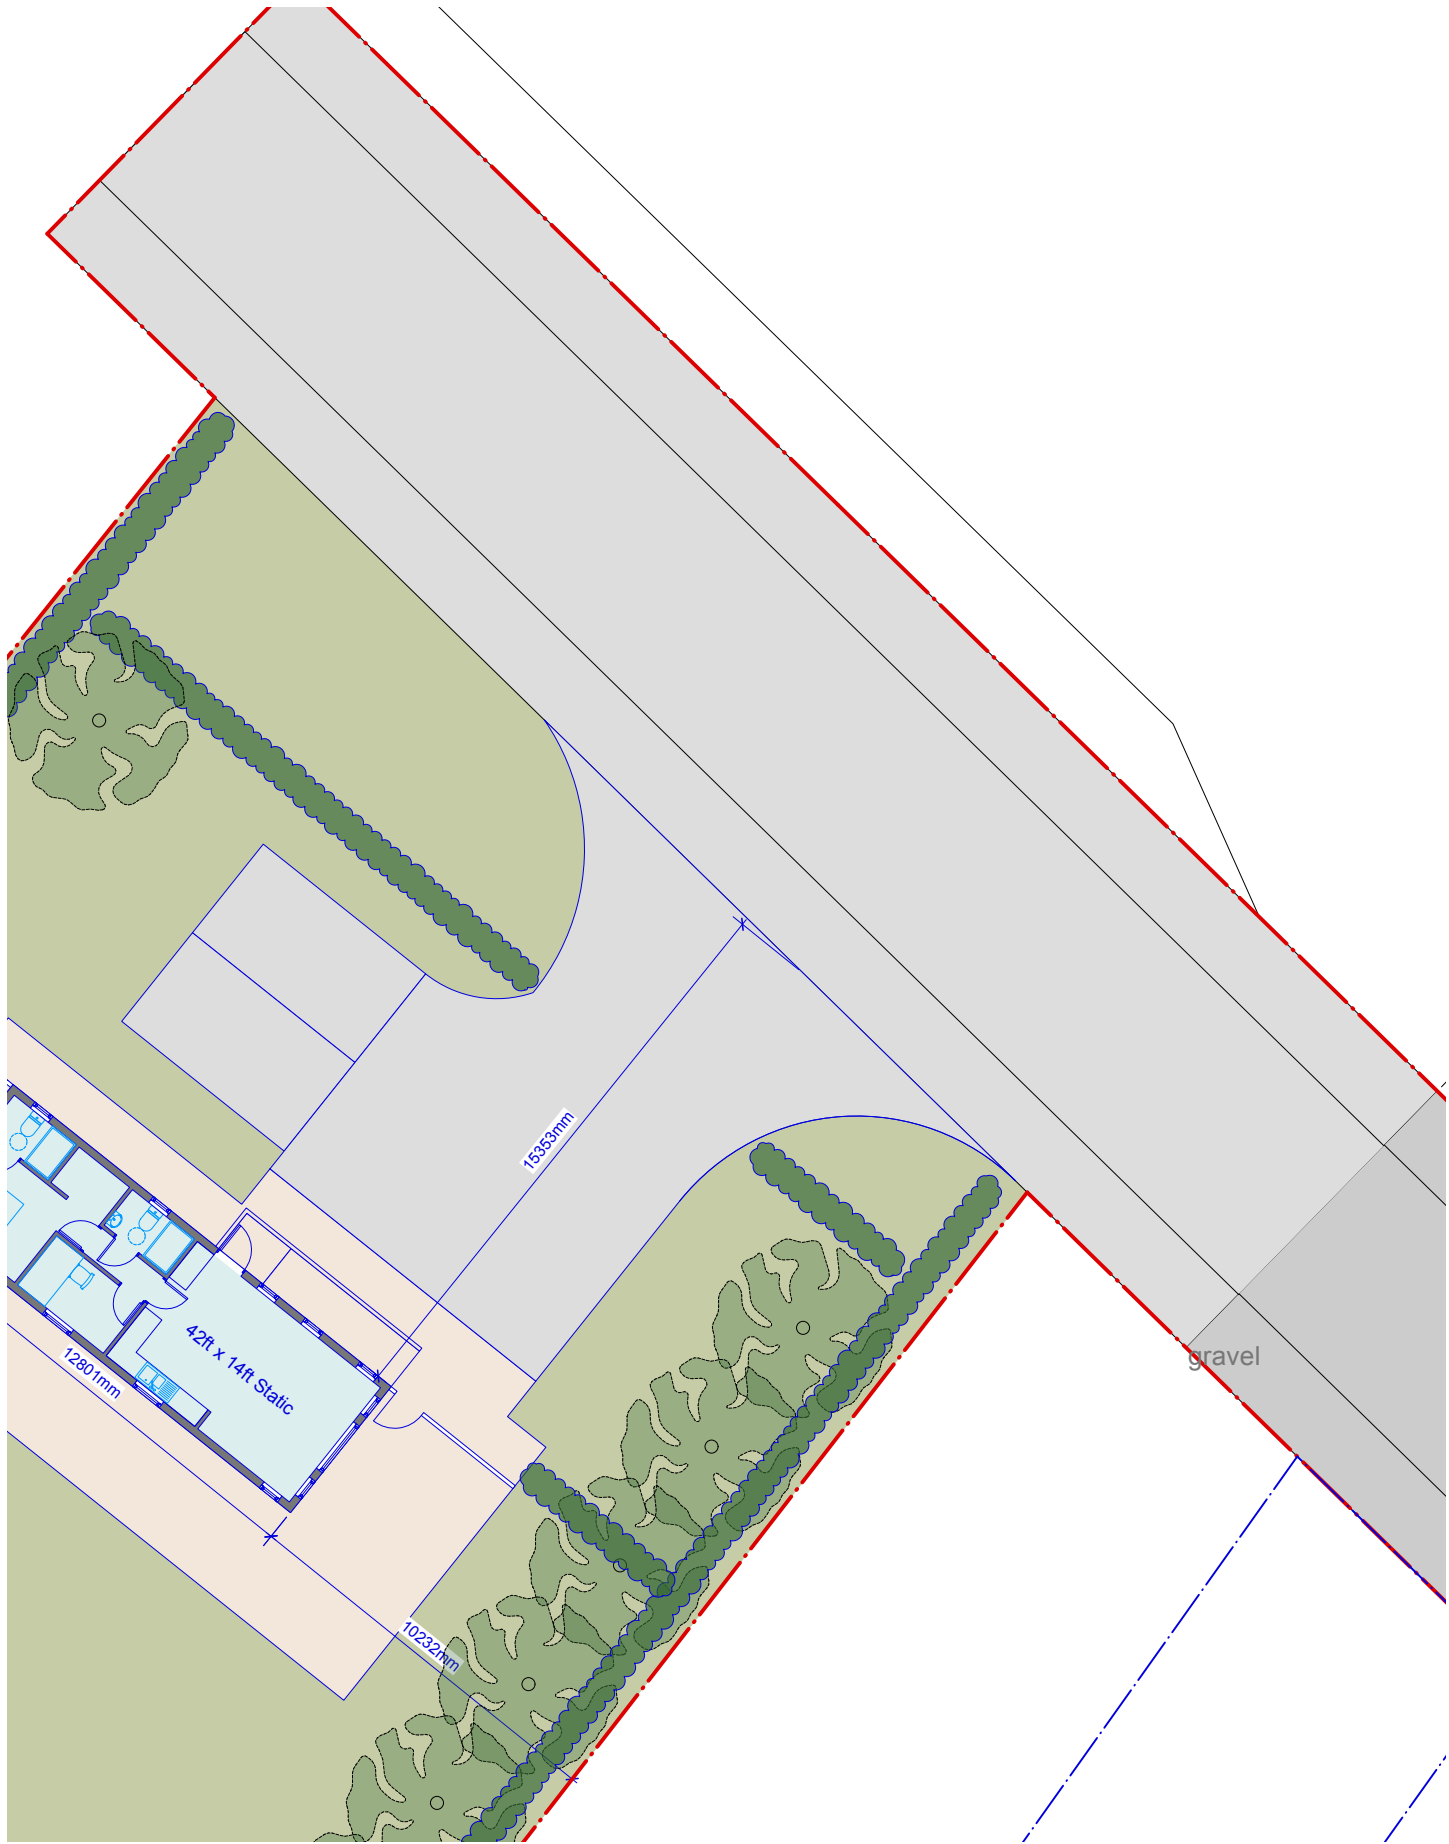


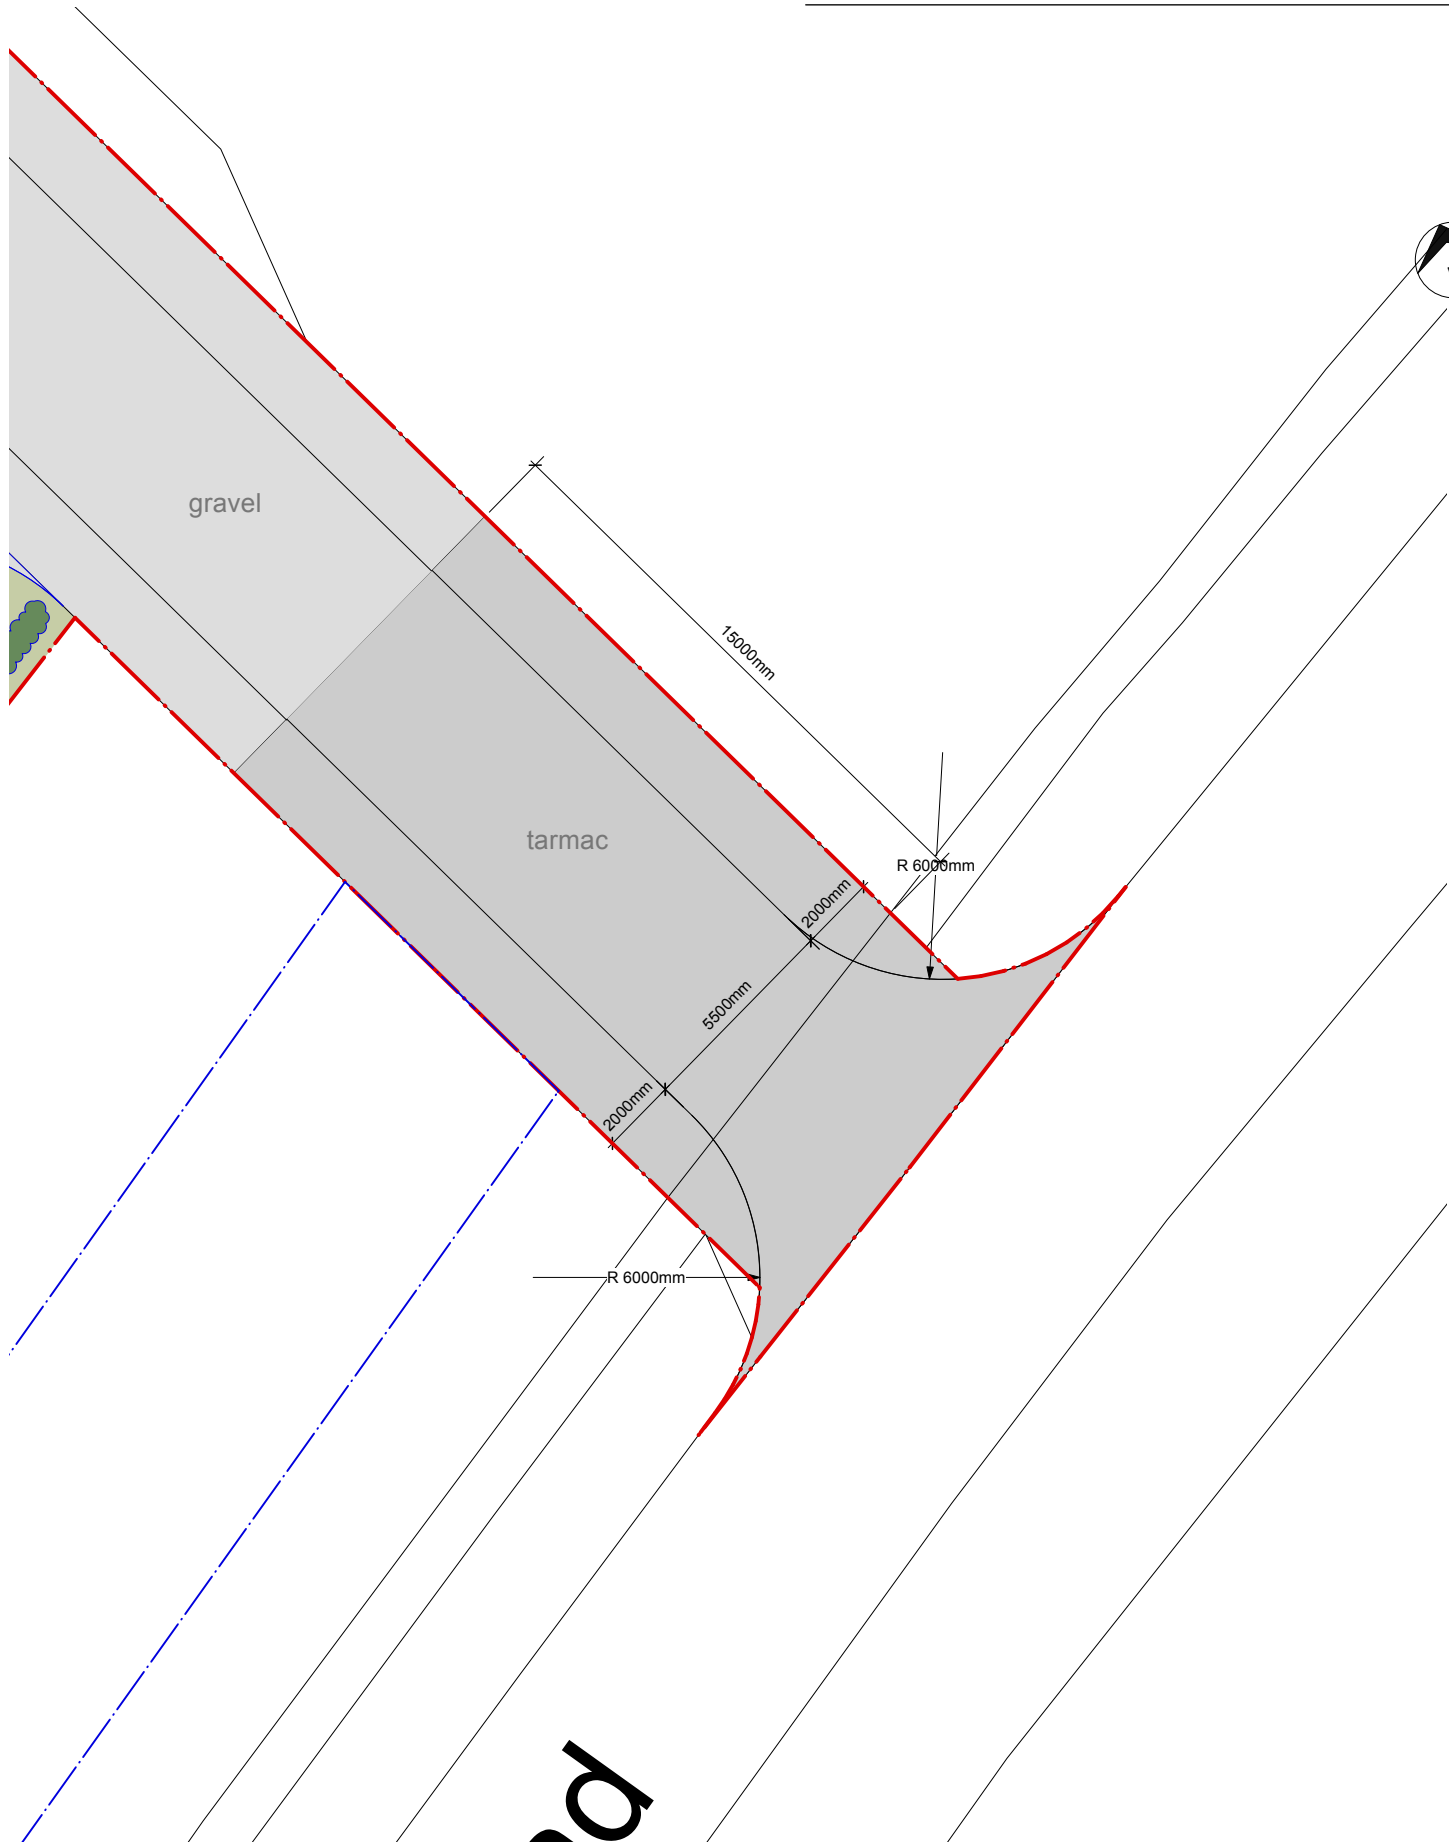

TURNING HEAD

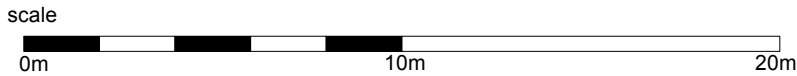

SITE ACCESS

REV DATE BY DETAILS

Harrison McAfee

5 St. Andrews Road, Nottingham, NG3 5BP
T 0115 8371895 W harrisonmcafee.com

RIBA Chartered Architects

PROJECT
HIGHFIELD PARK, ARBORFIELD

DRAWING TITLE
Proposed Access Detail

SCALE
1:200 @A3

DATE
10.12.25

DRAWN BY
RH

DOCUMENT NO.
2509(p)113 C