


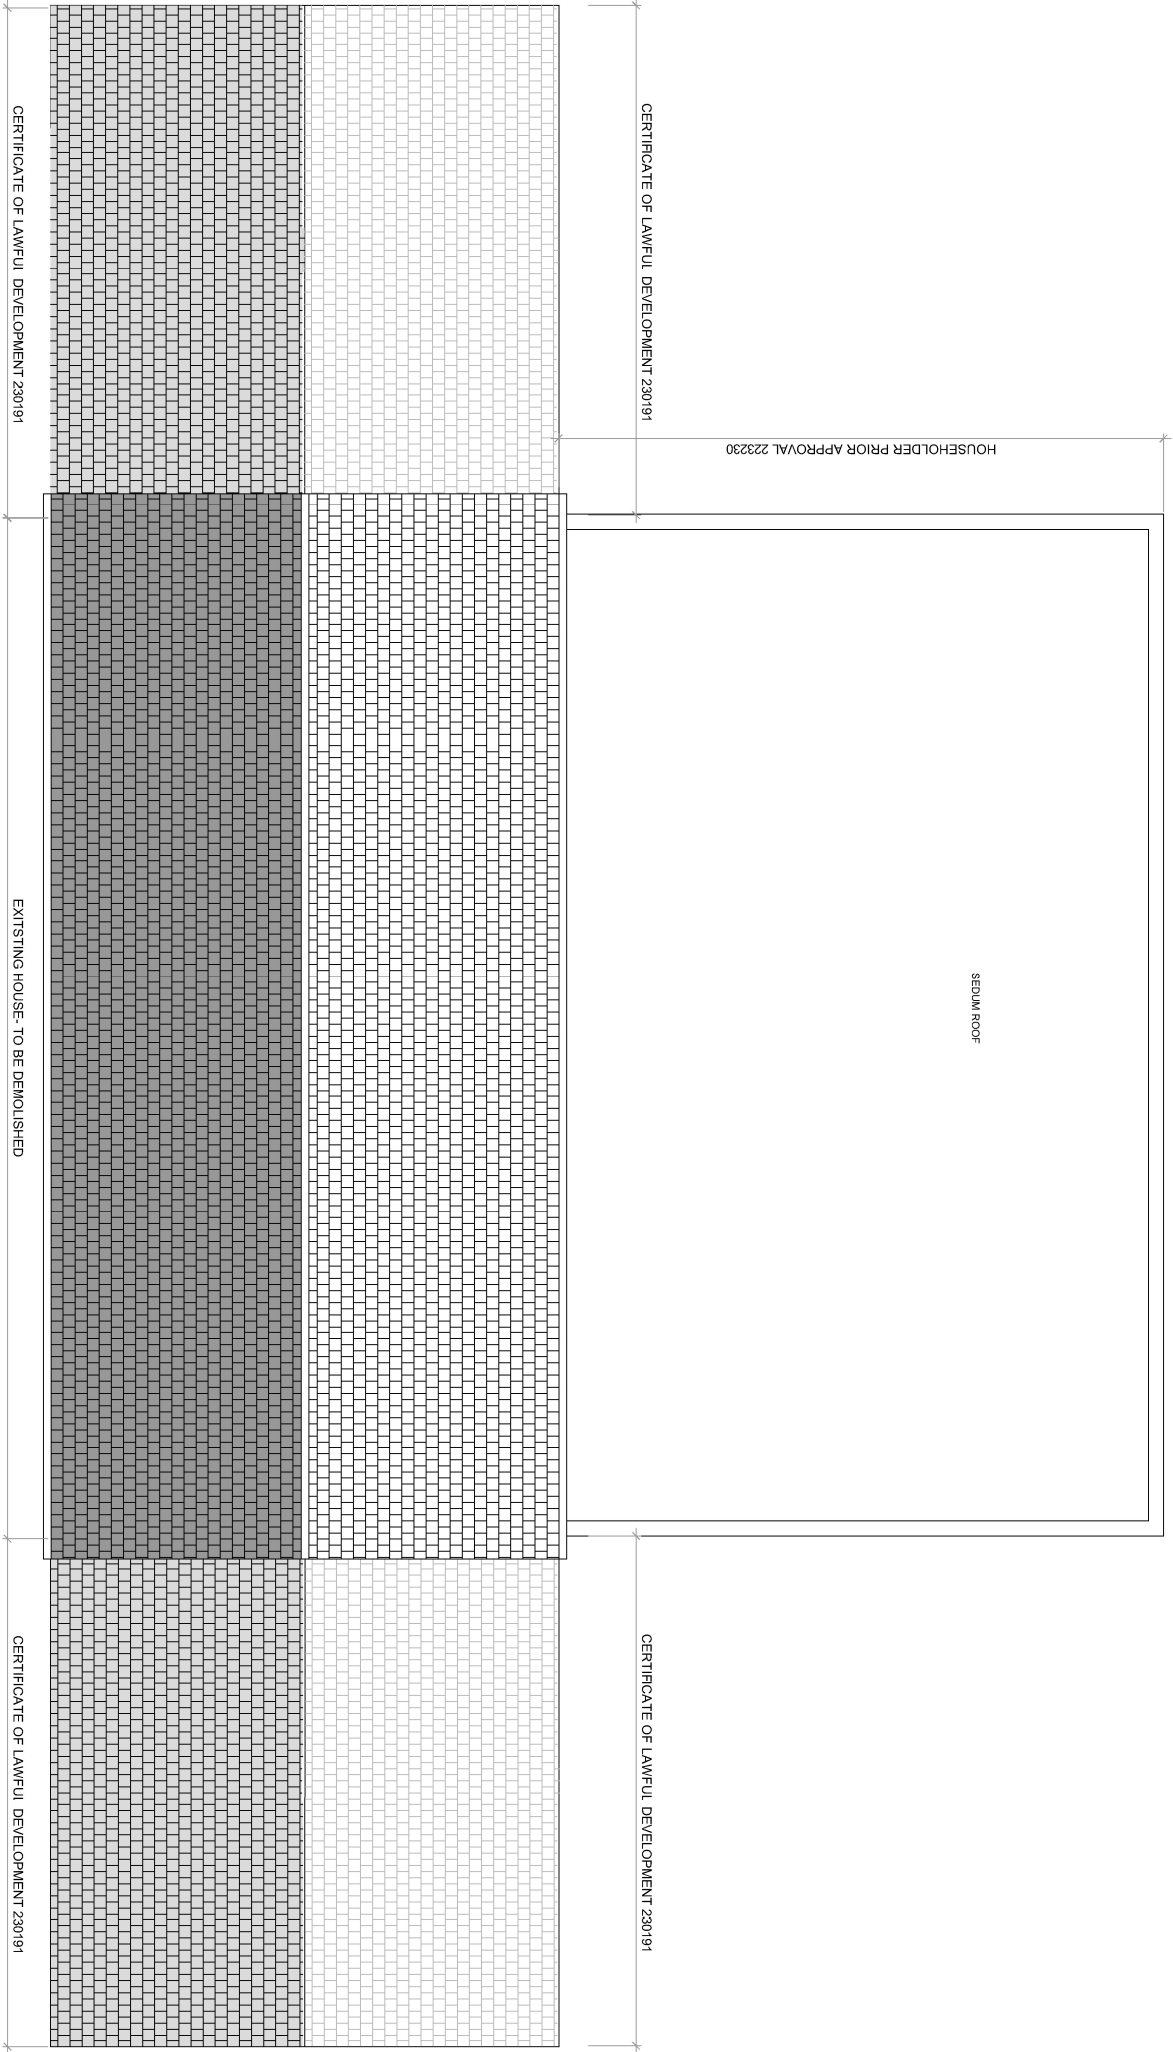

NOTES

SCALING FOR PLANNING PURPOSES ONLY.
ALL DIMENSIONS TO BE CHECKED ON SITE.
WORK TO BE CARRIED OUT IN ACCORDANCE WITH BYE-LAWS AND REGULATIONS OF LOCAL AUTHORITIES AND STATUTORY UNDERTAKERS.
THIS DRAWING MAY INCORPORATE INFORMATION FROM OTHER PROFESSIONALS. TO CANNOT ACCEPT RESPONSIBILITY FOR THE DRAWINGS. SPECIFICATIONS AND SCHEDULES ARE TO BE READ IN CONJUNCTION WITH ALL RELEVANT ARCHITECTS AND CONSULTANTS DRAWINGS AND SPECIFICATIONS.
PRINT PDF OF THE DWG IN ACTUAL SIZE.

REV/NOTES

• ISSUED FOR PLANNING
A ISSUED FOR PLANNING

DATE BY
09.04.2026 ST
11.05.2026 ST

STATUS

PLANNING

LITTLE ASHRIDGE
PROPOSED ROOF- PLAN
COMBINED EXTENSIONS

SCALE AT A3 1:100

DWG NUMBER

LAG 214

REV

A

TREATY DESIGN
London



1 - 44 (0)774870671