



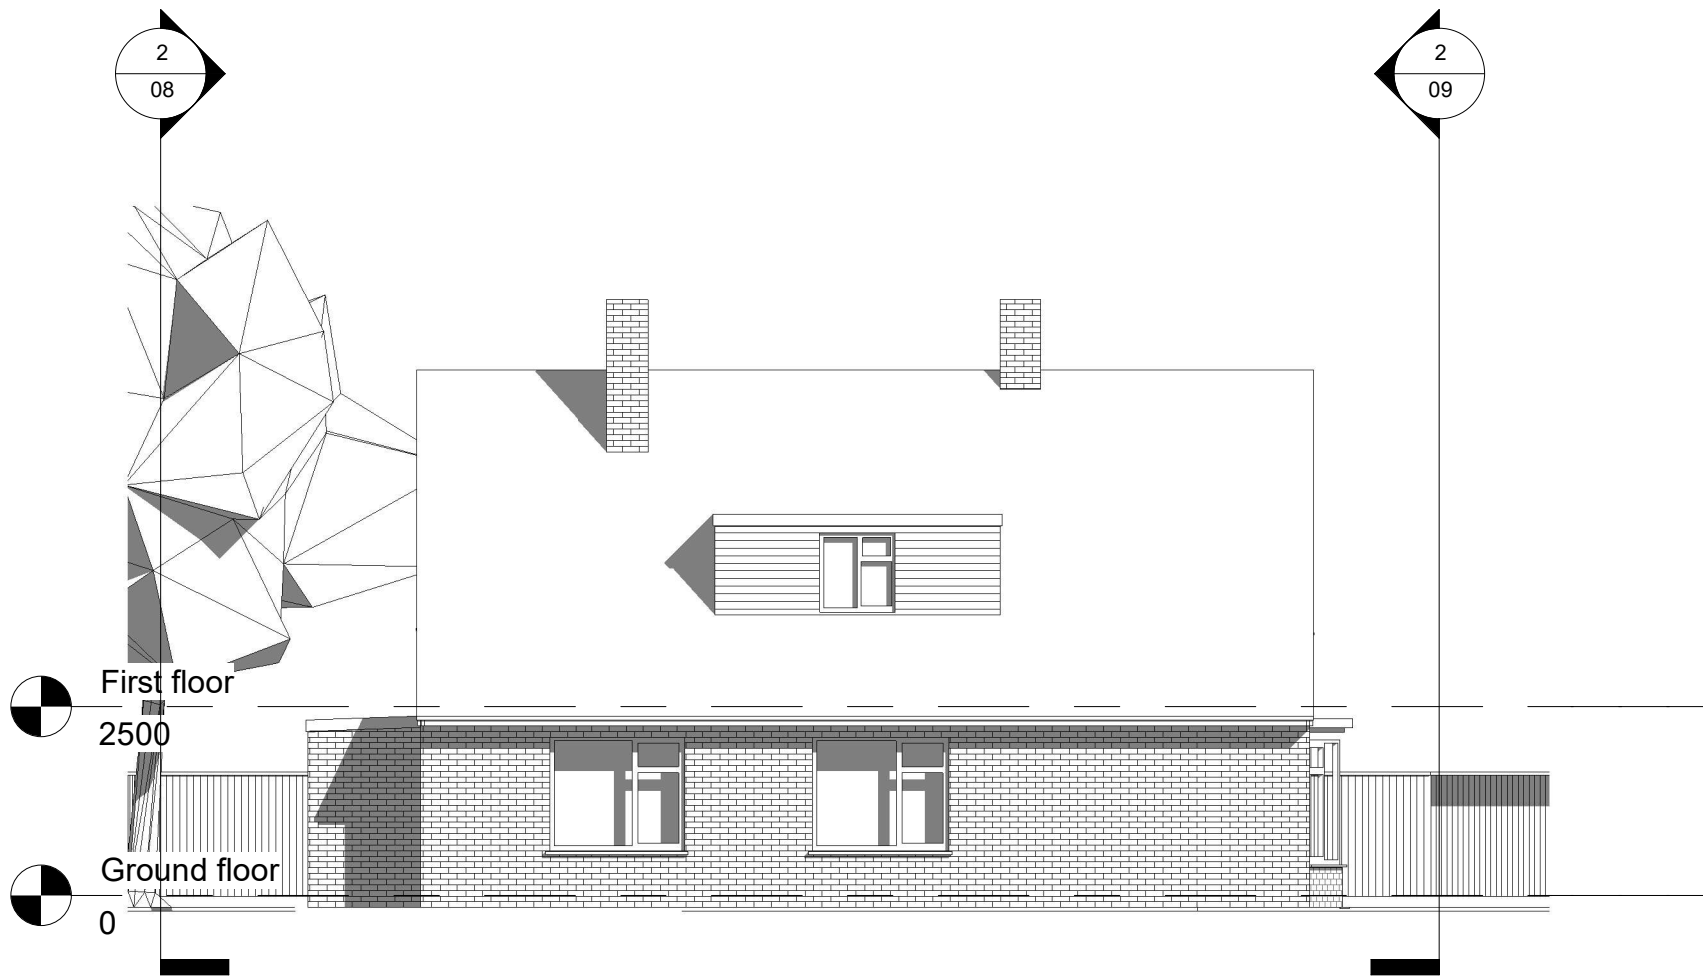


SOUTH (REAR) ELEVATION

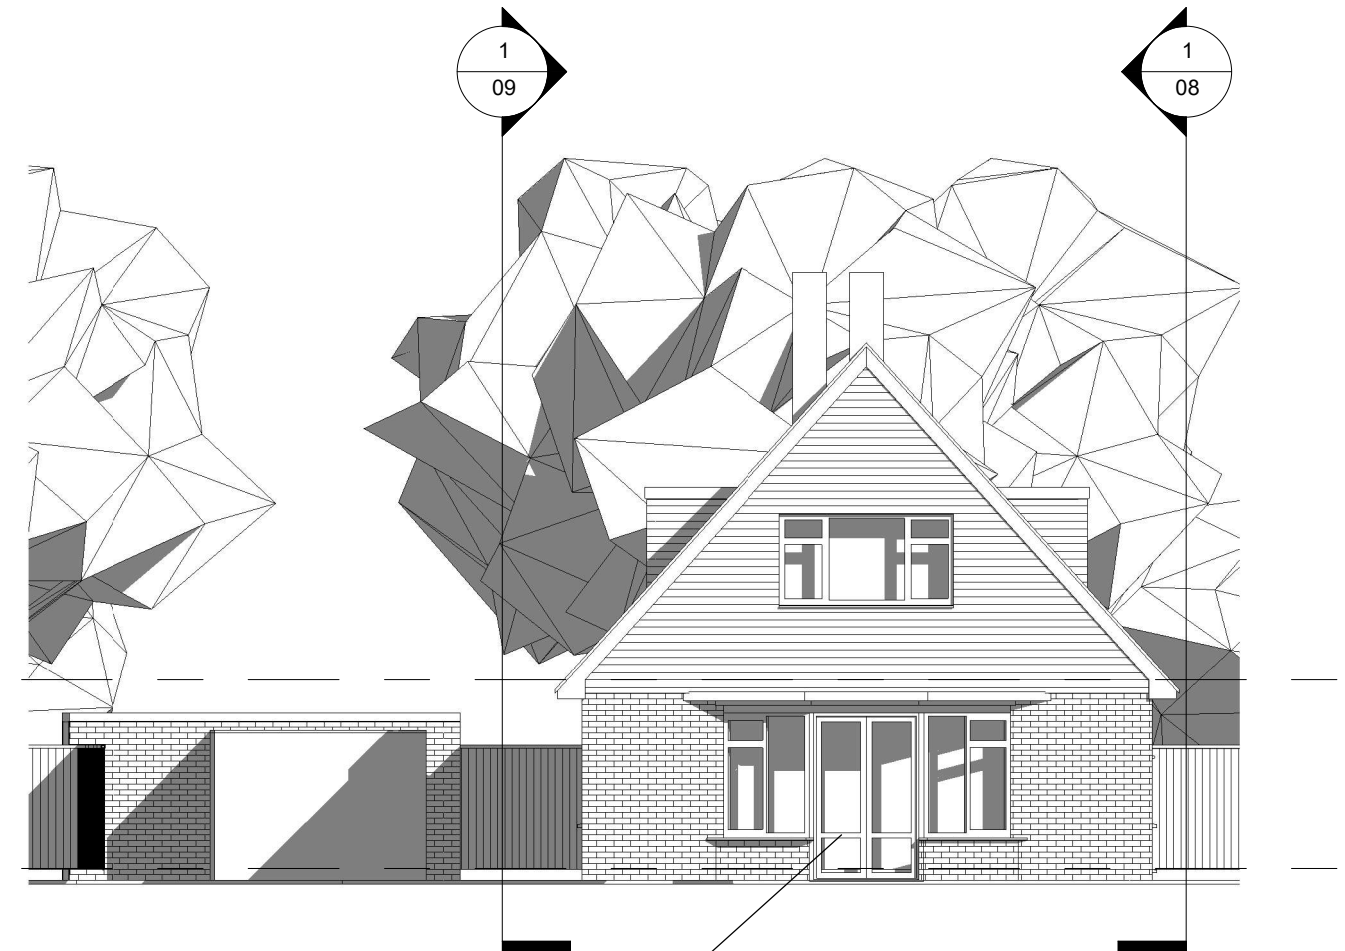

EXISTING BAY WINDOW TO BE
MODIFIED TO PROVIDE GLAZED
DOORS AS SHOWN. FRAMES TO
MATCH EXISTING

EAST ELEVATION

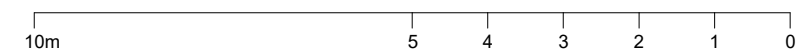

 PLANNING BY DESIGN FROM CONCEPT TO COMPLETION	Rev	Newton Lodge Crosfields School Reading RG2 9BL	PROPOSED SOUTH AND EAST ELEVATIONS		
			Date	13.08.2025	Scale @ A3
			By	JL	No. 09
			Drwg ref:	CrosfieldsSchoolProposedSouthAndEastElevations V1	

ALL DIMENSIONS TO BE VERIFIED ON SITE
THIS DRAWING IS NOT FOR CONSTRUCTION