


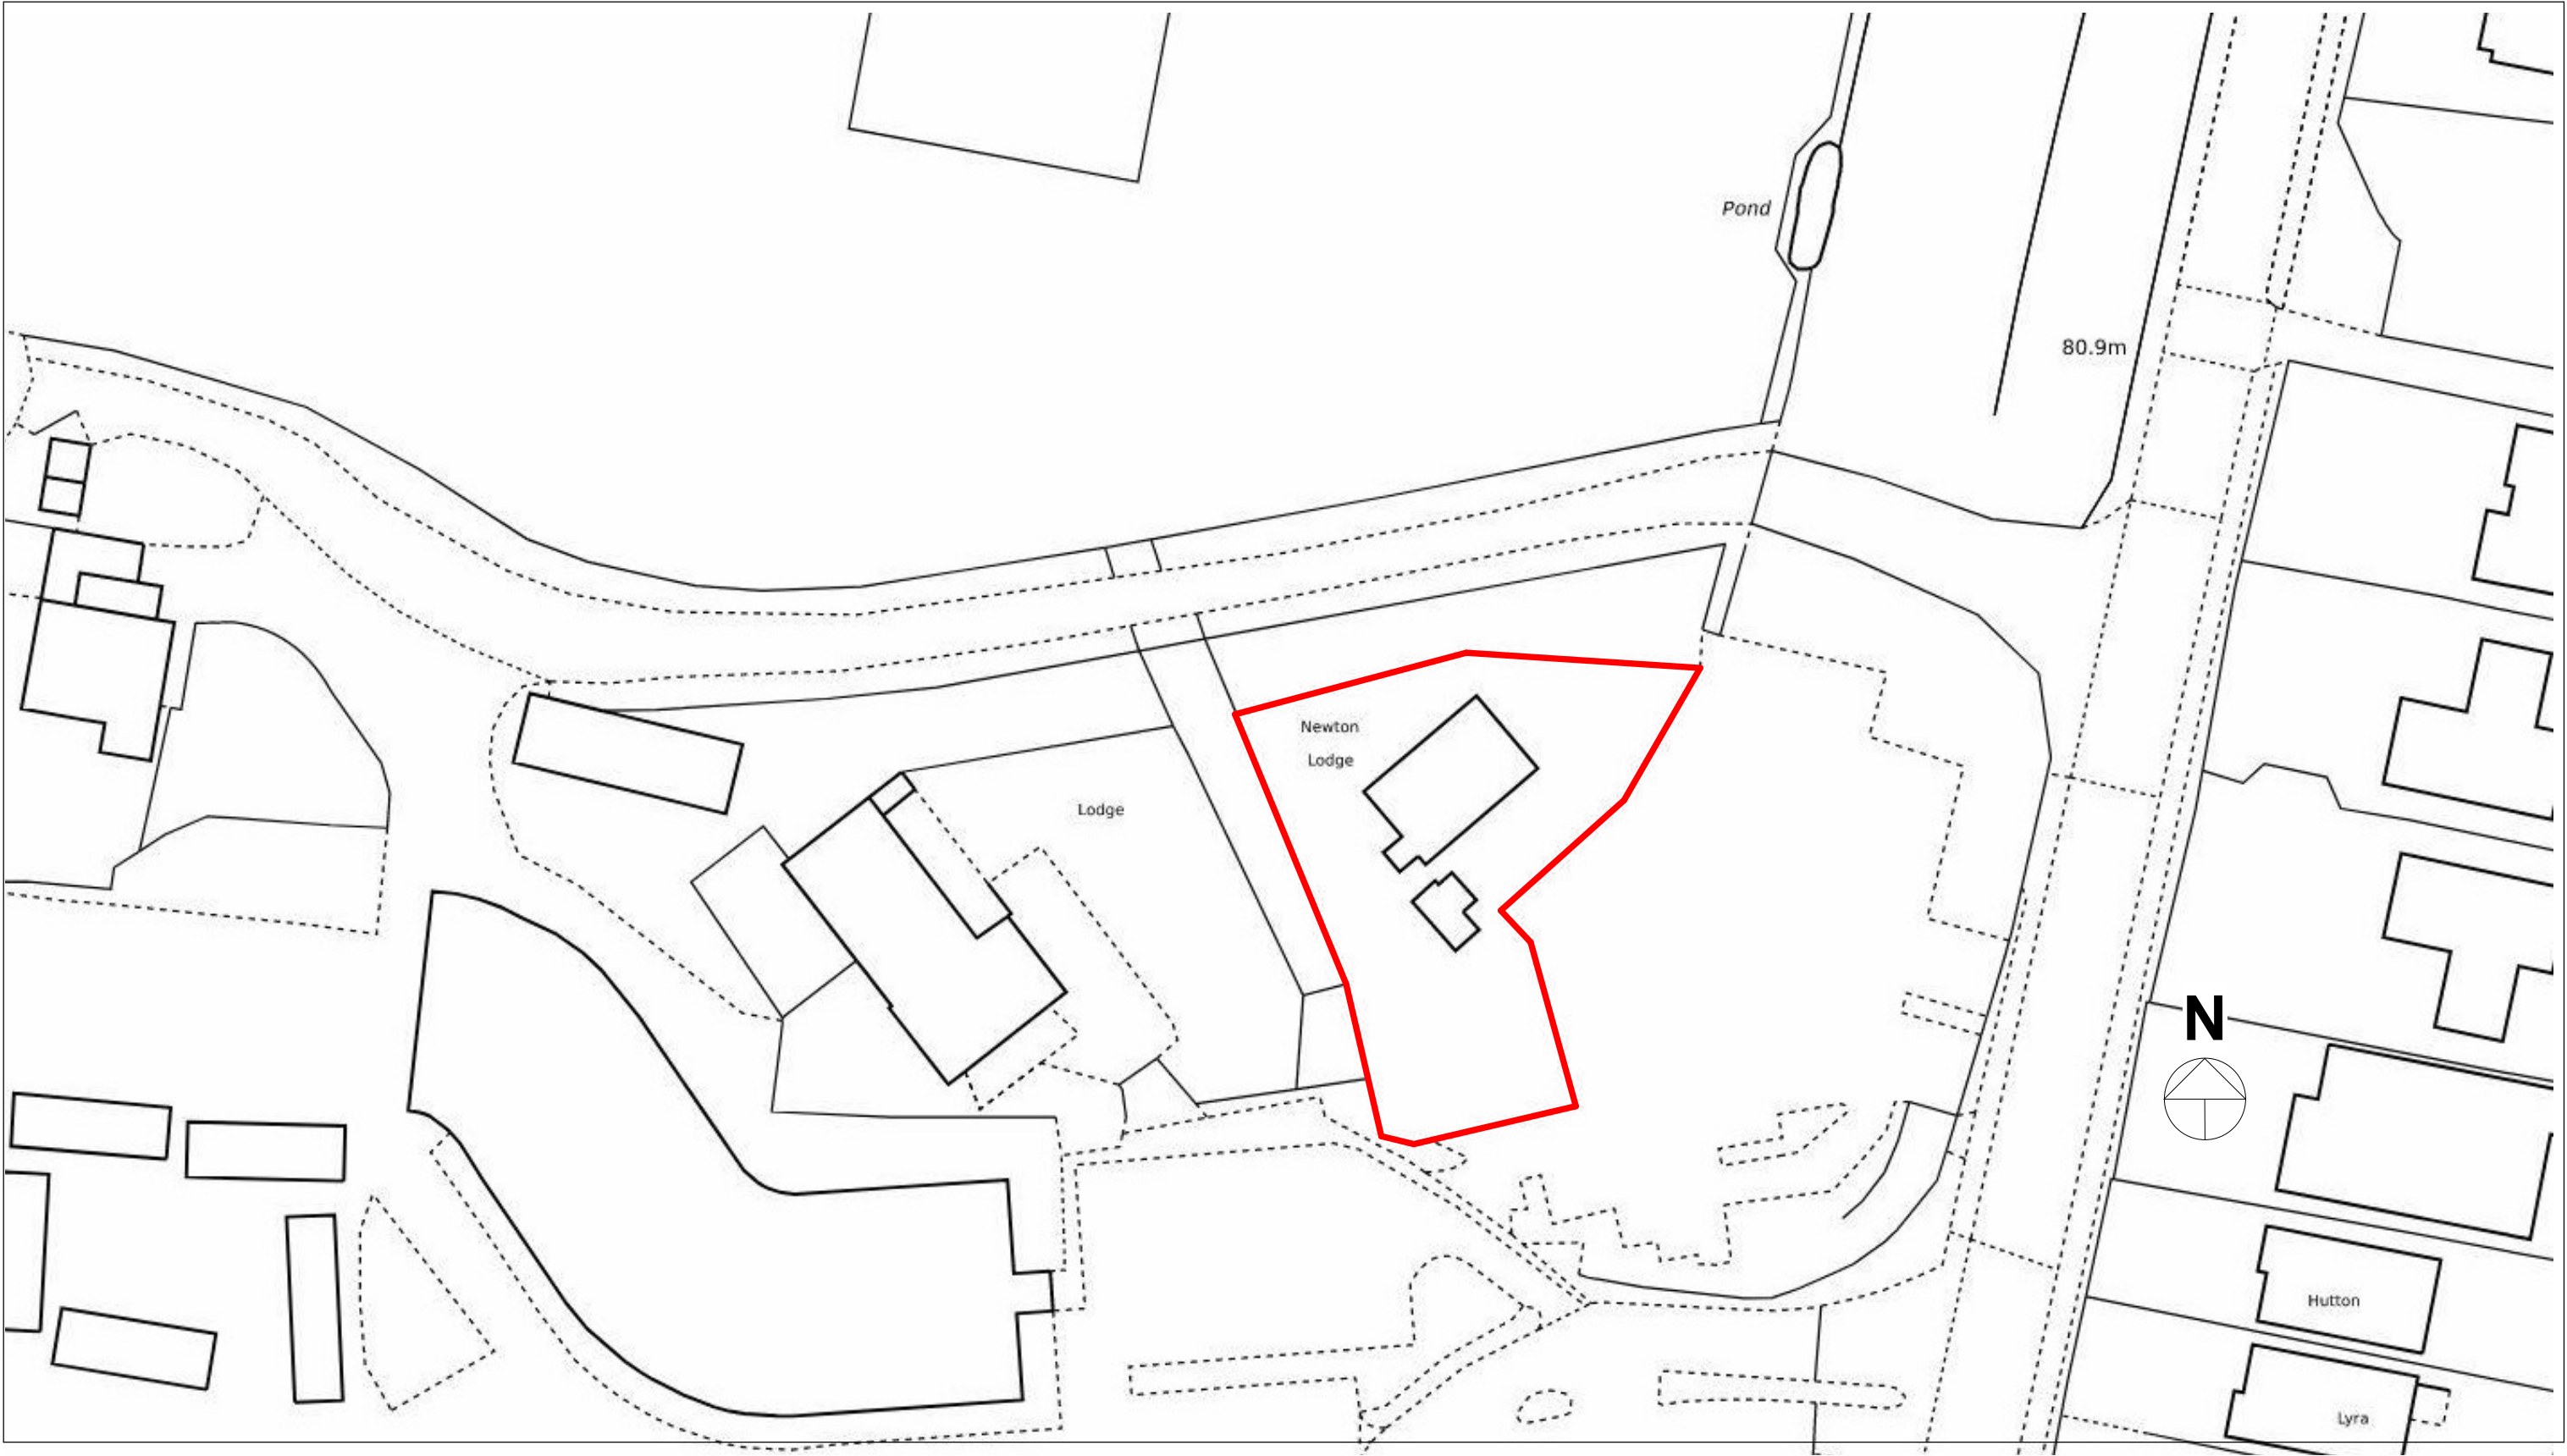

PLANNING BY DESIGN
FROM CONCEPT TO COMPLETION

ALL DIMENSIONS TO BE VERIFIED ON SITE
THIS DRAWING IS NOT FOR CONSTRUCTION

Rev

Newton Lodge
Crosfields School
Reading RG2 9BL

EXISTING AND PROPOSED BLOCK PLAN		
Date	13.08.2025	Scale @ A3 1:500
By	JL	
Drwg ref:		No. 01 CrosfieldsSchoolExistingAndProposedBlockPlan V1

No. **01**