


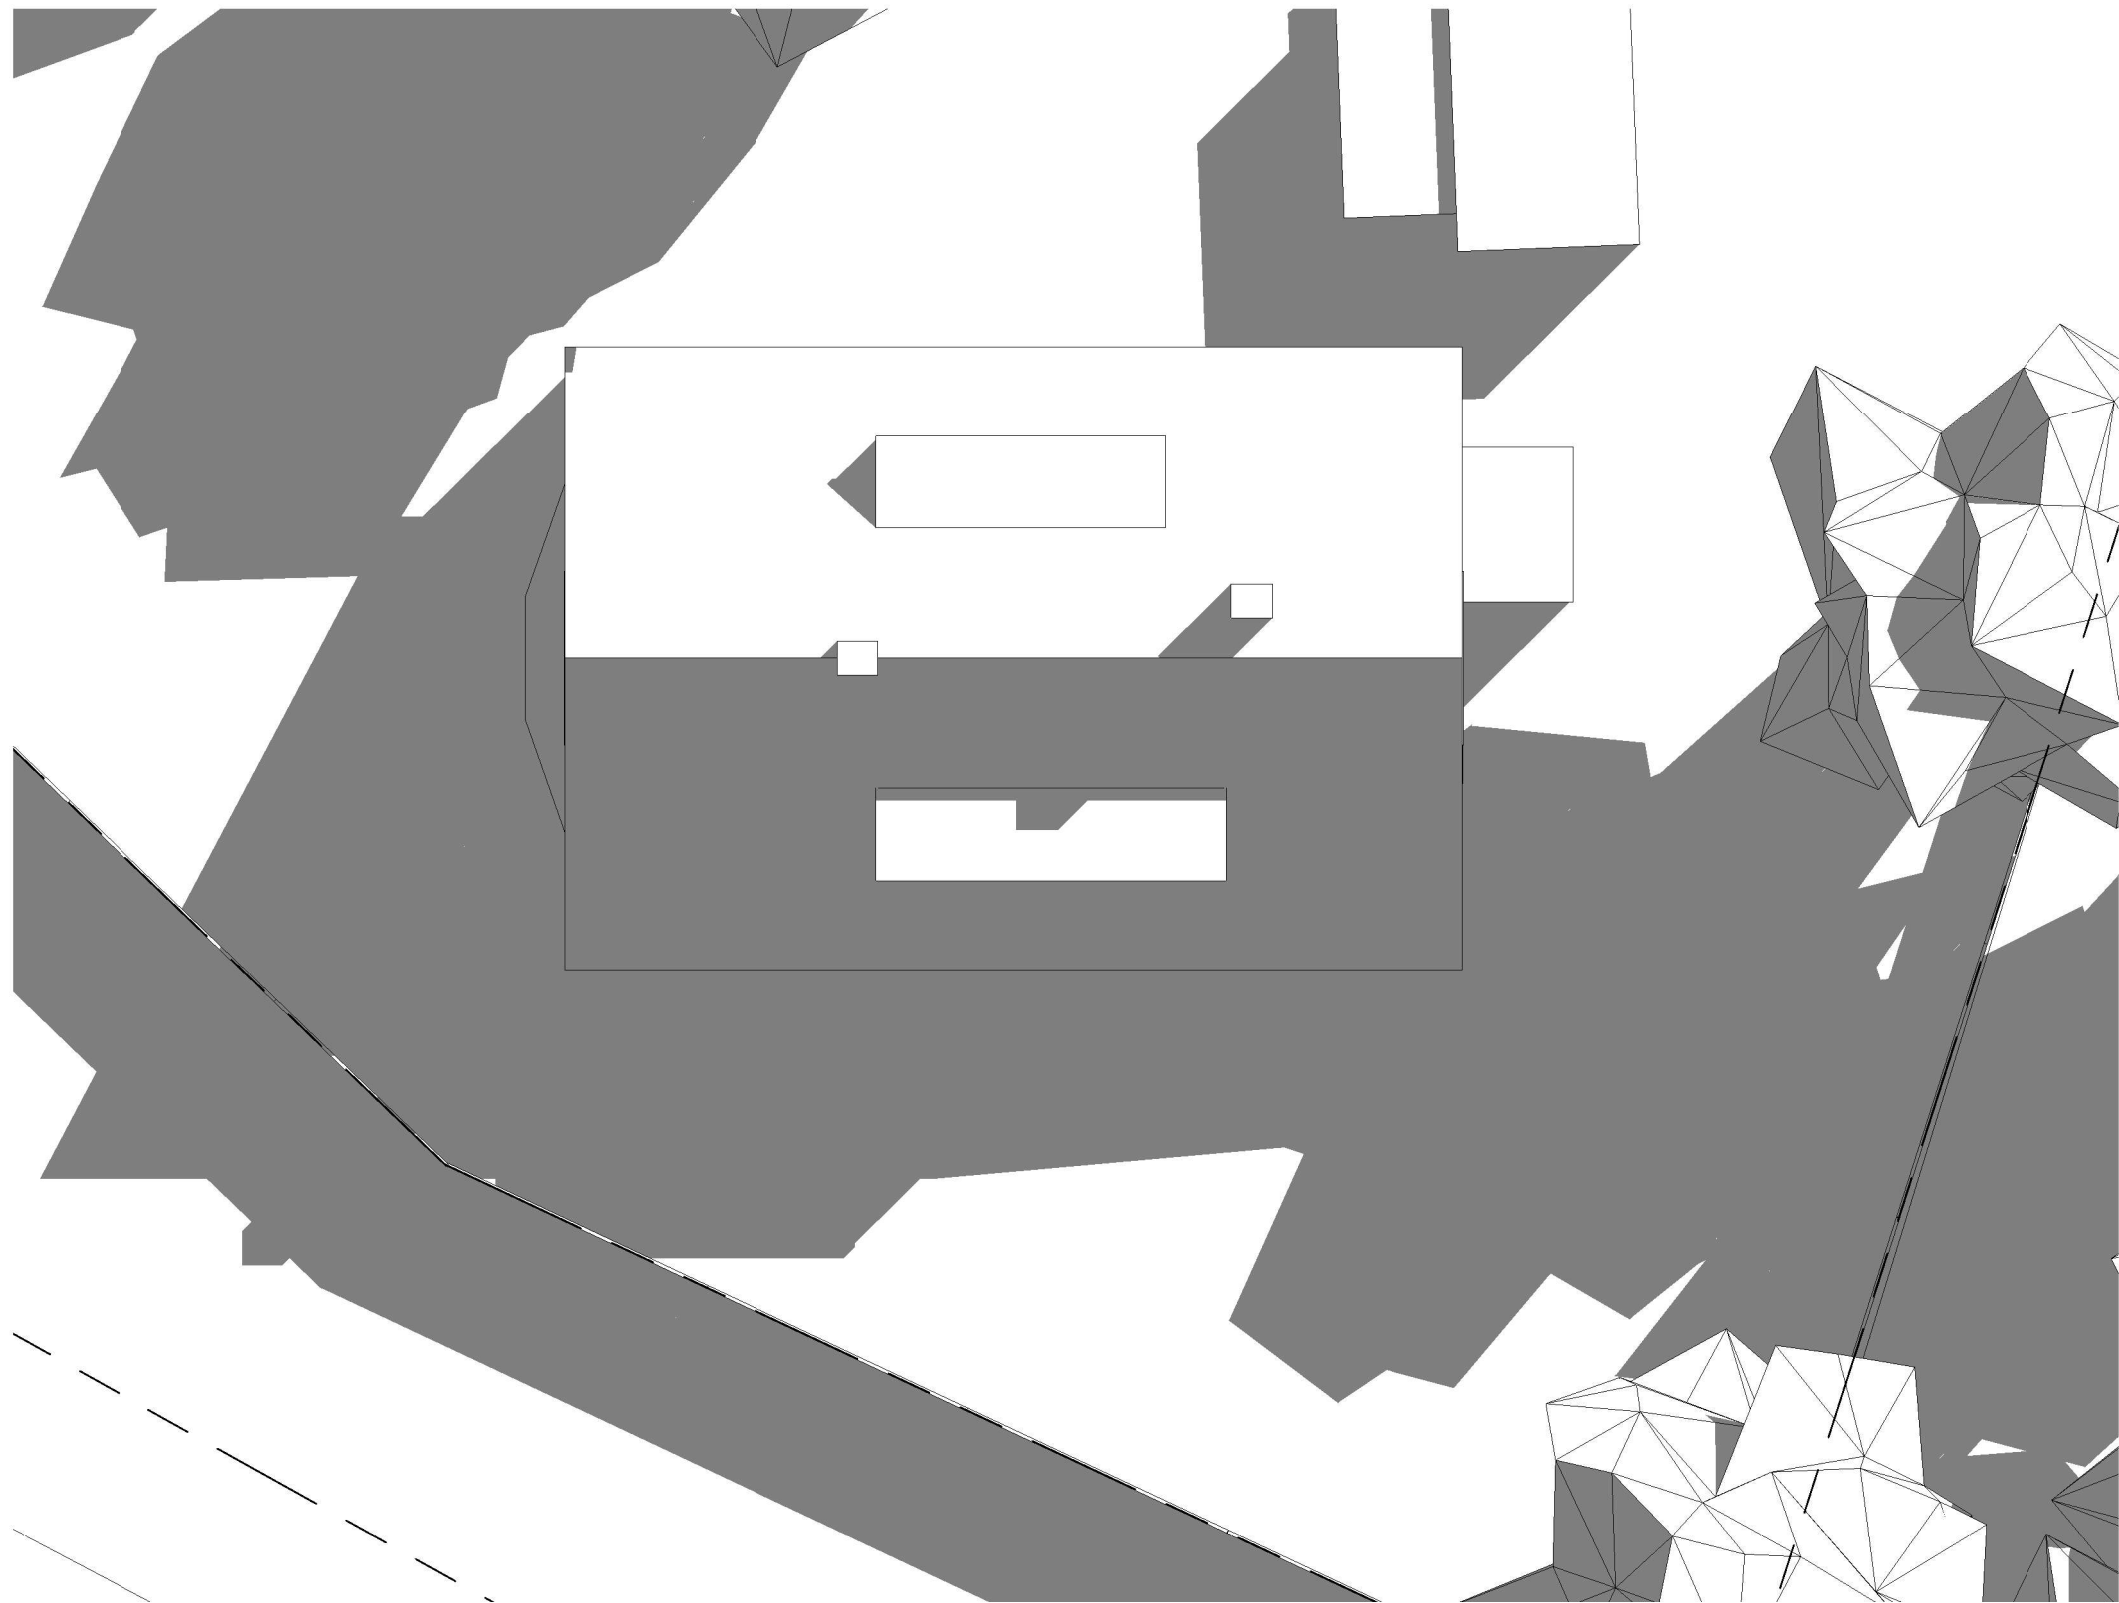

10m 5 4 3 2 1 0



PLANNING BY DESIGN
FROM CONCEPT TO COMPLETION

ALL DIMENSIONS TO BE VERIFIED ON SITE
THIS DRAWING IS NOT FOR CONSTRUCTION

Rev

**Newton Lodge
Crosfields School
Reading RG2 9BL**

EXISTING AND PROPOSED ROOF PLAN

Date 13.08.2025

Scale @ A3
1:100

No.
04

By JL

Drwg ref: CrosfieldsSchoolExistingAndProposedRoofPlan V1