




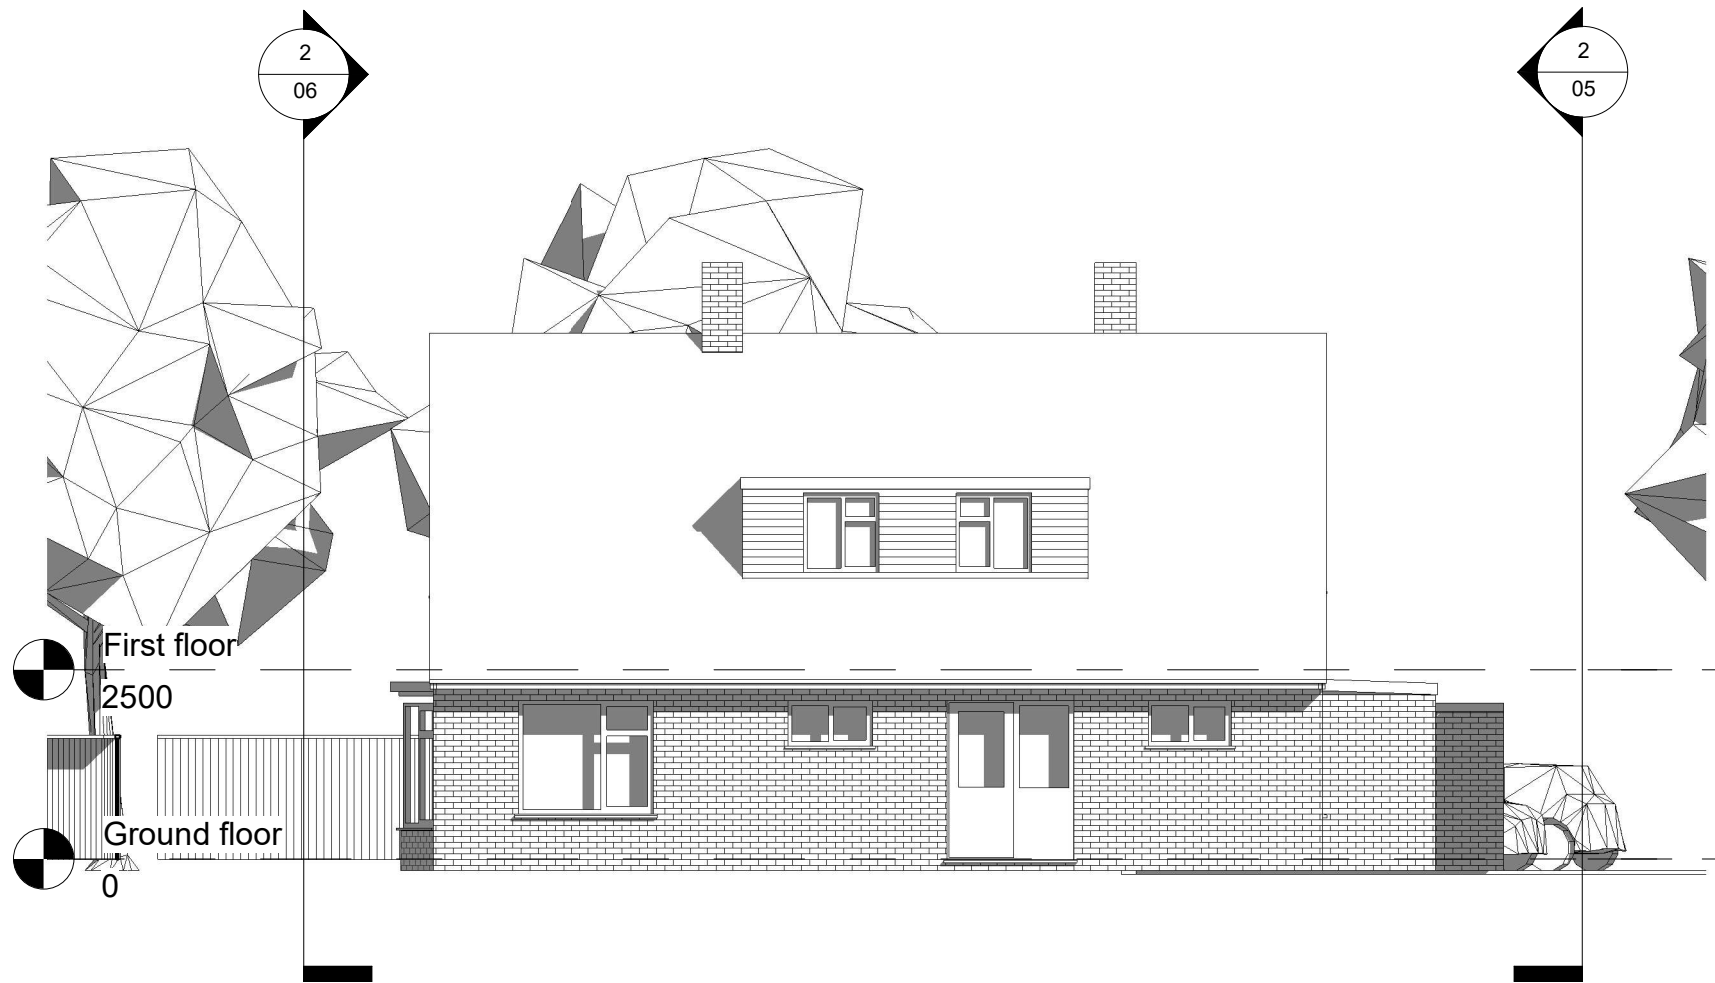

NORTH (FRONT) ELEVATION

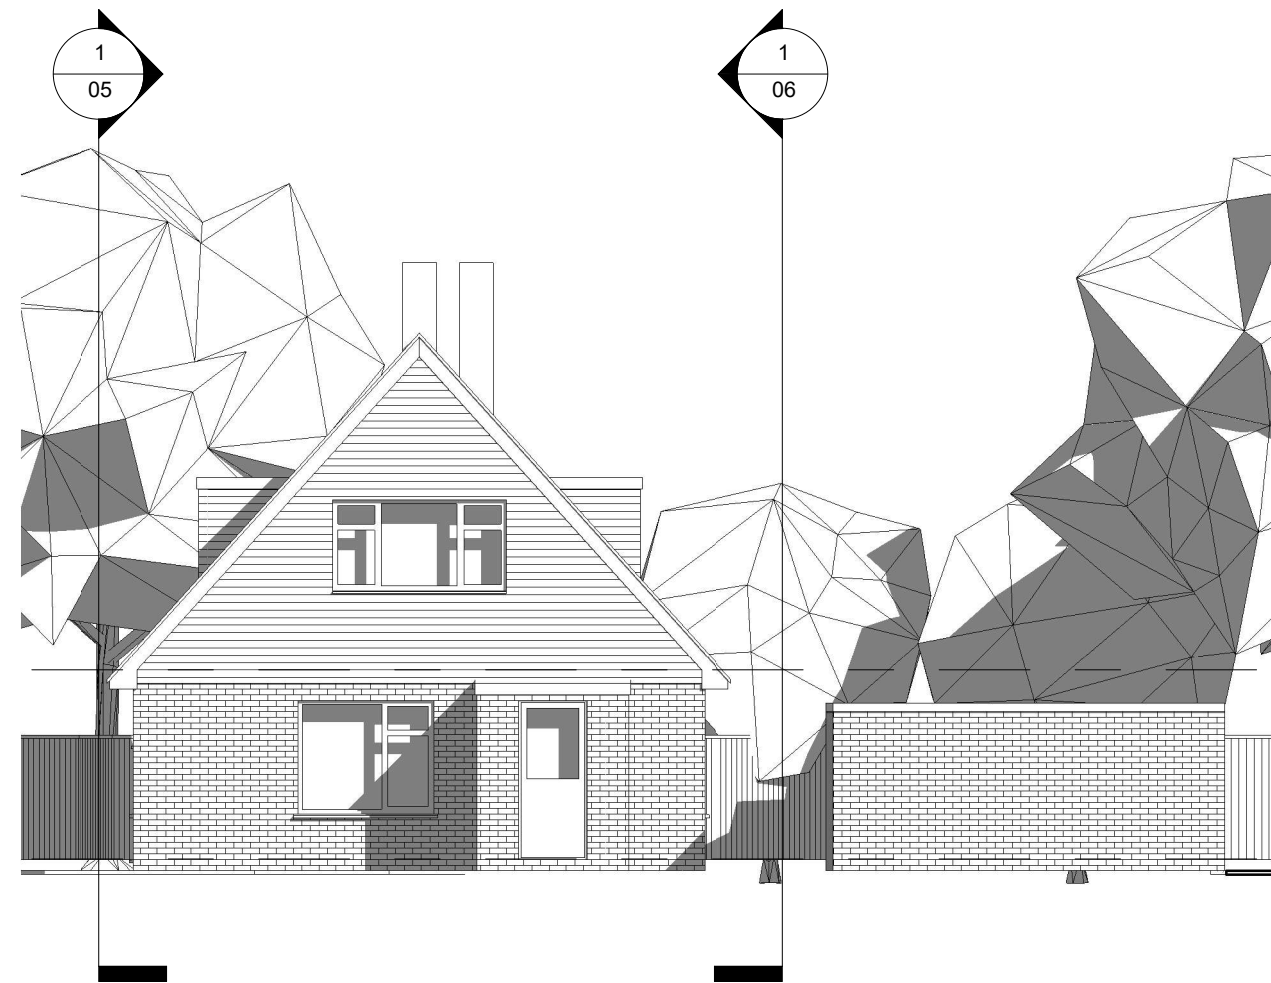

WEST ELEVATION

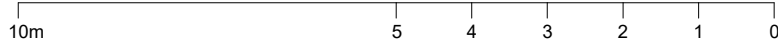

 PLANNING BY DESIGN FROM CONCEPT TO COMPLETION	Rev	Newton Lodge Crosfields School Reading RG2 9BL	EXISTING NORTH AND WEST ELEVATIONS			
			Date	13.08.2025	Scale @ A3 1:100	No. 05
			By	JL		
			Drwg ref: CrosfieldsSchoolExistingNorthAndWestElevations V1			
			ALL DIMENSIONS TO BE VERIFIED ON SITE THIS DRAWING IS NOT FOR CONSTRUCTION			

ALL DIMENSIONS TO BE VERIFIED ON SITE
THIS DRAWING IS NOT FOR CONSTRUCTION