




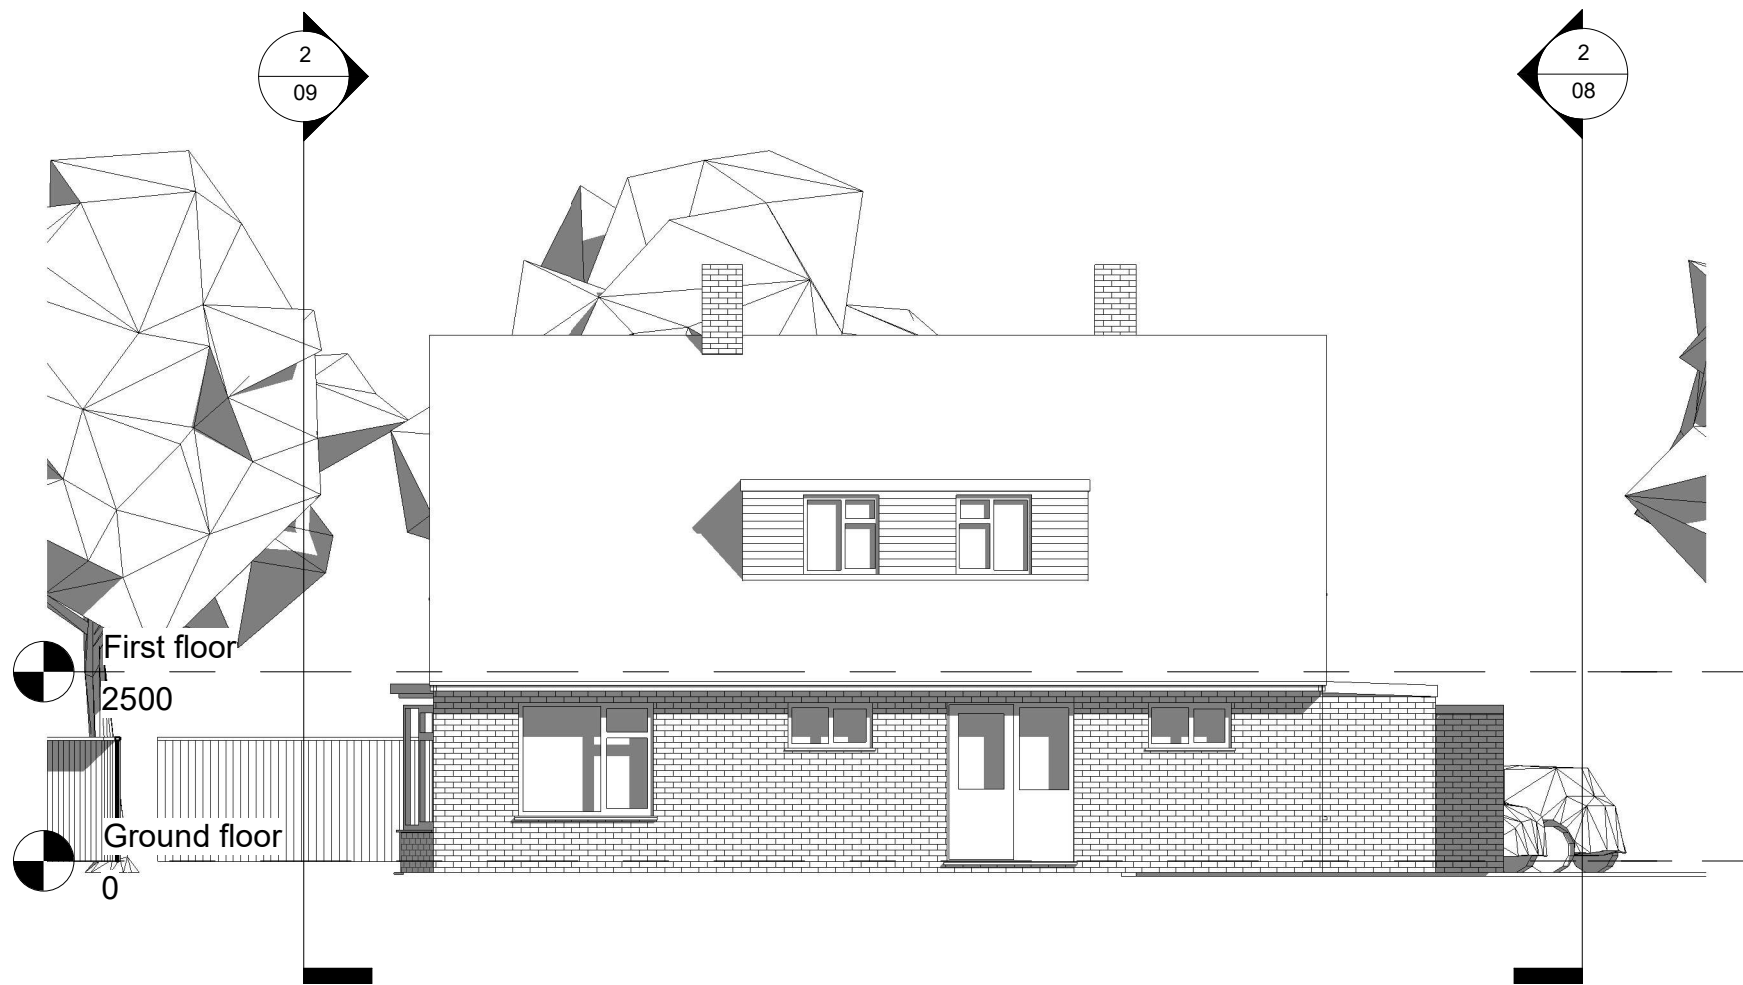

NORTH (FRONT) ELEVATION

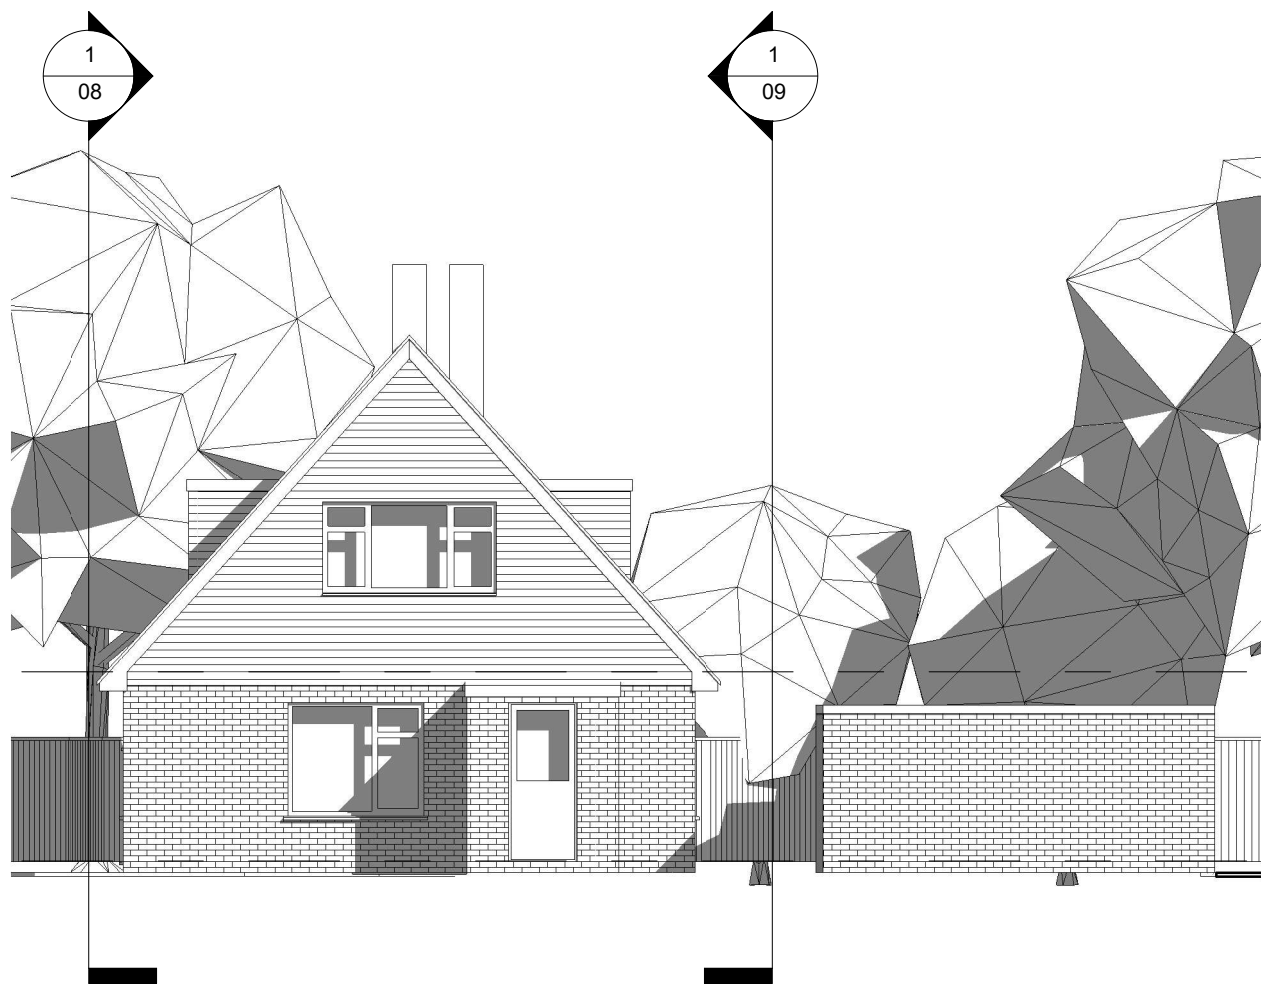

WEST ELEVATION

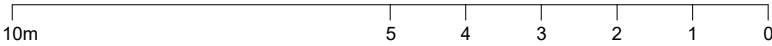

 PLANNING BY DESIGN FROM CONCEPT TO COMPLETION	Rev	Newton Lodge Crosfields School Reading RG2 9BL	PROPOSED NORTH AND WEST ELEVATIONS 1		
			Date	13.08.2025	Scale @ A3
			By	JL	No. 08
			Drwg ref:	CrosfieldsSchoolProposedNorthAndWestElevations V1	

ALL DIMENSIONS TO BE VERIFIED ON SITE
THIS DRAWING IS NOT FOR CONSTRUCTION