




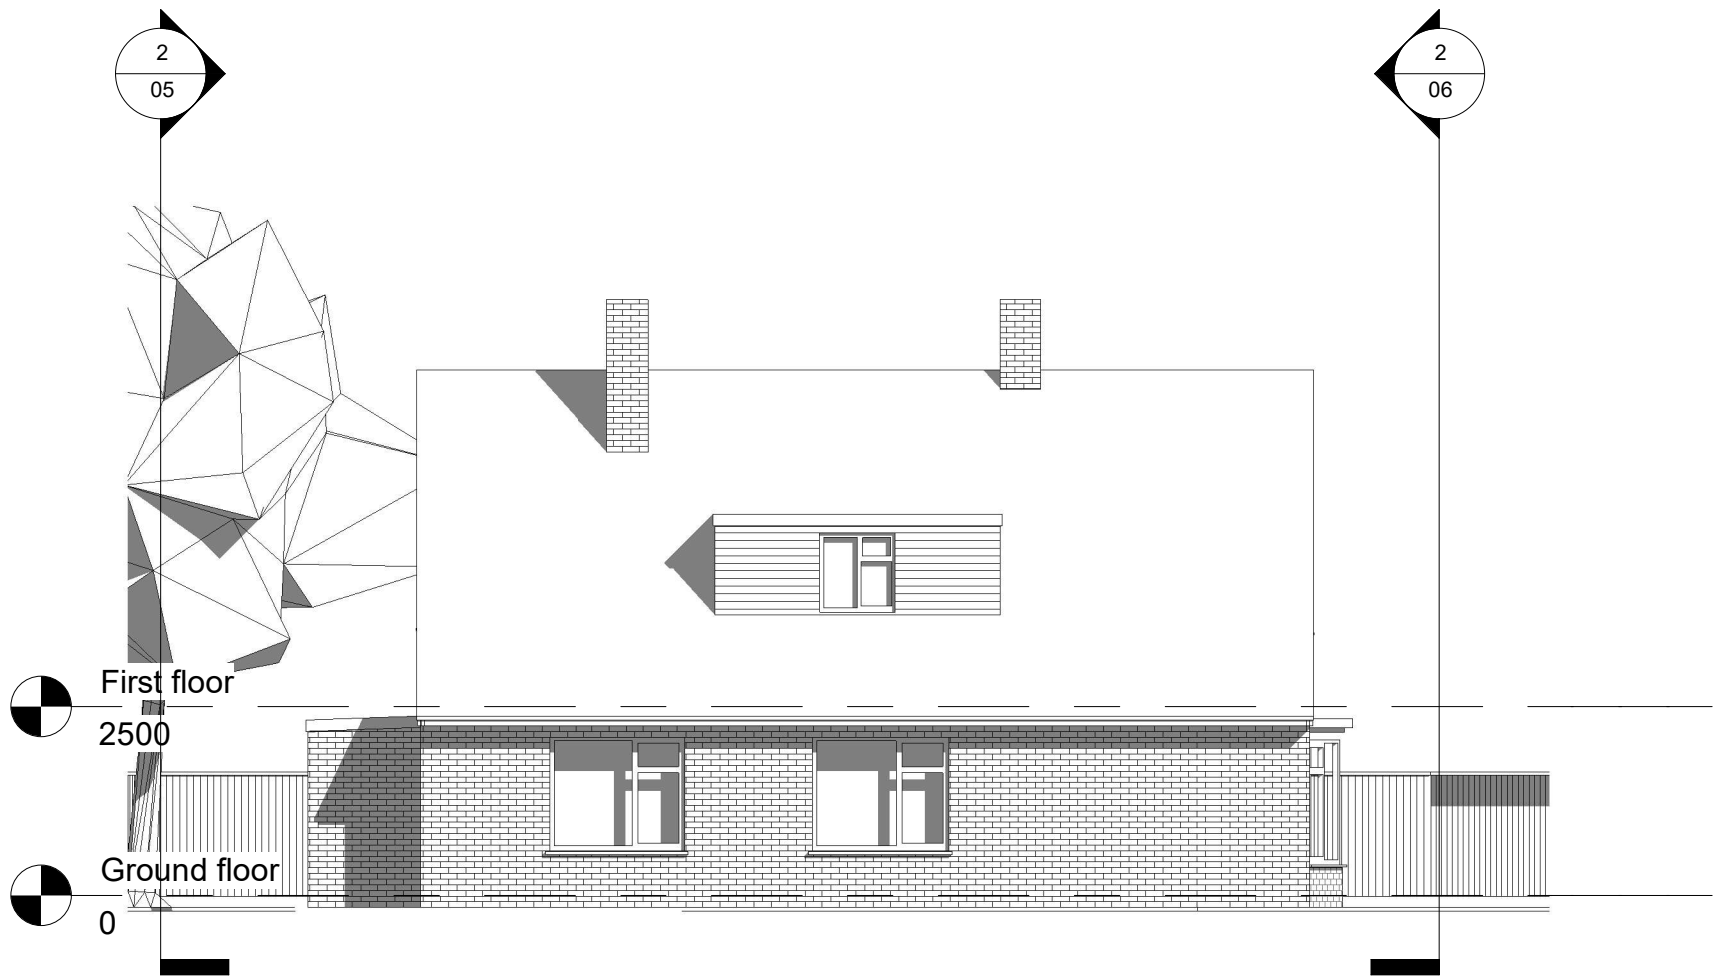

SOUTH (REAR) ELEVATION

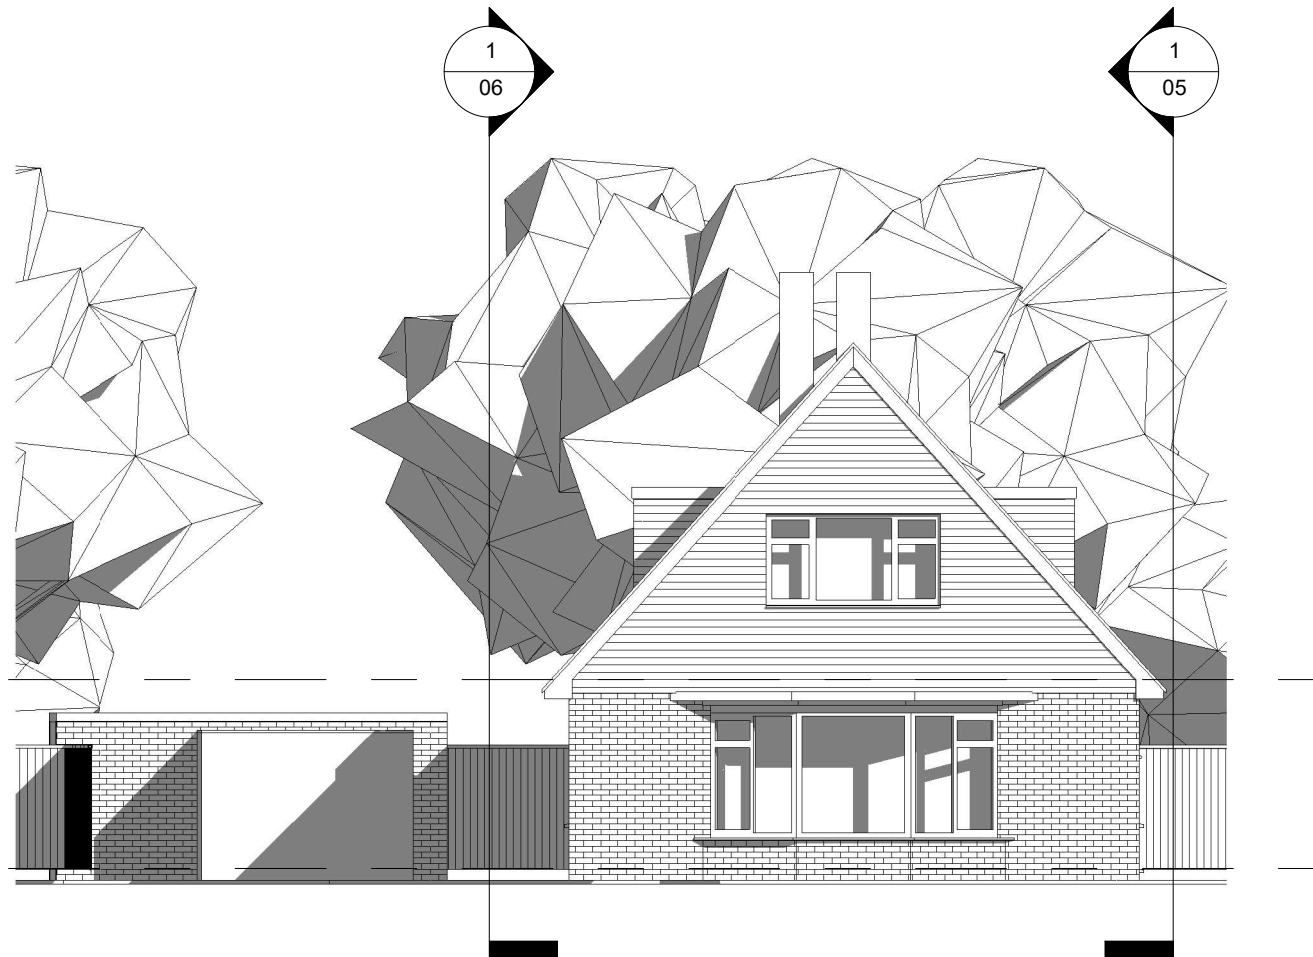

EAST ELEVATION

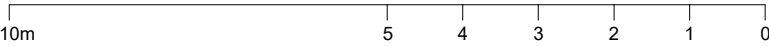

 PLANNING BY DESIGN FROM CONCEPT TO COMPLETION ALL DIMENSIONS TO BE VERIFIED ON SITE THIS DRAWING IS NOT FOR CONSTRUCTION	Rev	Newton Lodge Crosfields School Reading RG2 9BL	EXISTING SOUTH AND EAST ELEVATIONS		
			Date	13.08.2025	Scale @ A3
			By	JL	No. 06
			Drwg ref:	CrosfieldsSchoolExistingSouthAndEastElevations V1	