


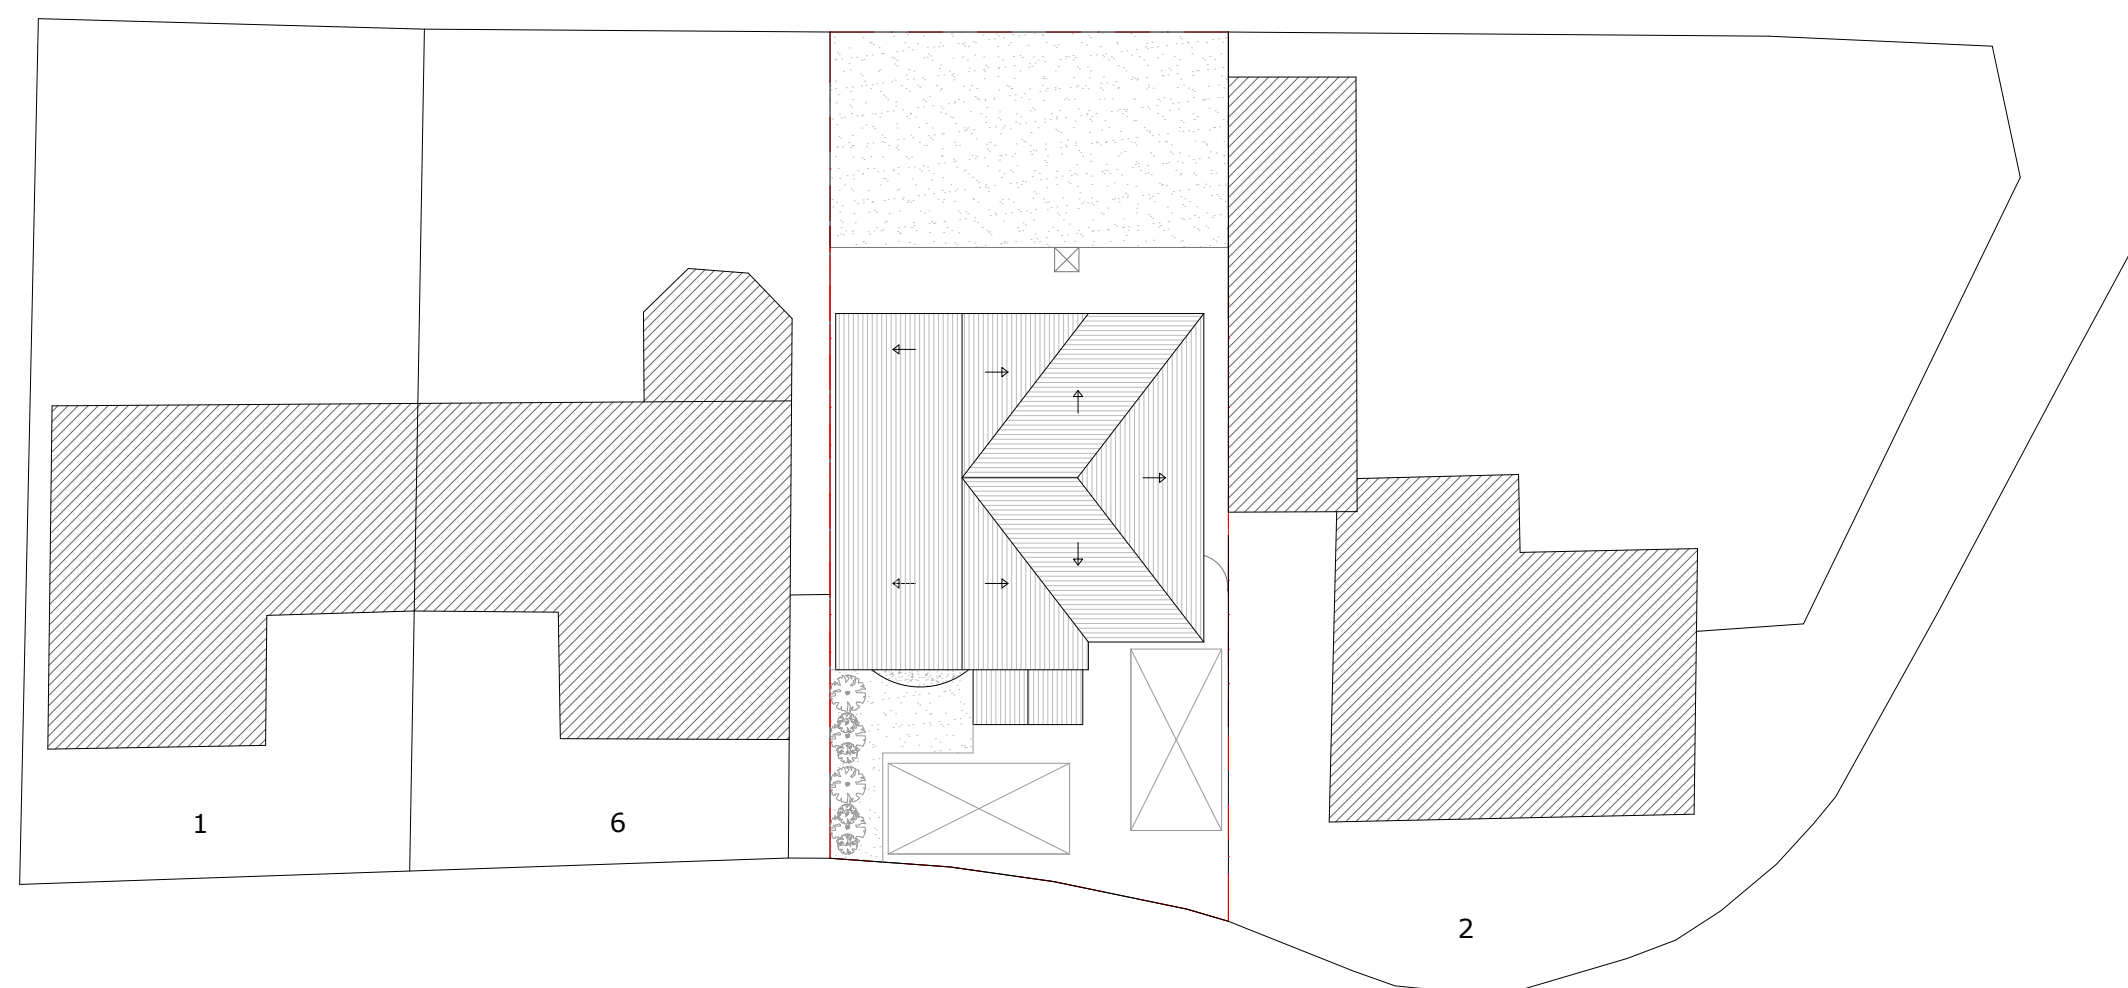

Proposed Block Plan

Notes

1. All materials to match existing unless otherwise noted.
2. Do not scale for the construction purposes.
3. The contractor must verify all dimension on site prior to commencement of works.
4. This document is copyright of the originator and must be treated as confidential.

Project
4 Meadow View,
Winnersh, RG41 5PD

Drawing title
Proposed Block plan

Drawing no
08

Rev

Scale
1:200 @ A2

Date
July 2025

1 Right Plan
1rightplan@gmail.com
07955 449 285