



42 Wellesley drive - Location Plan

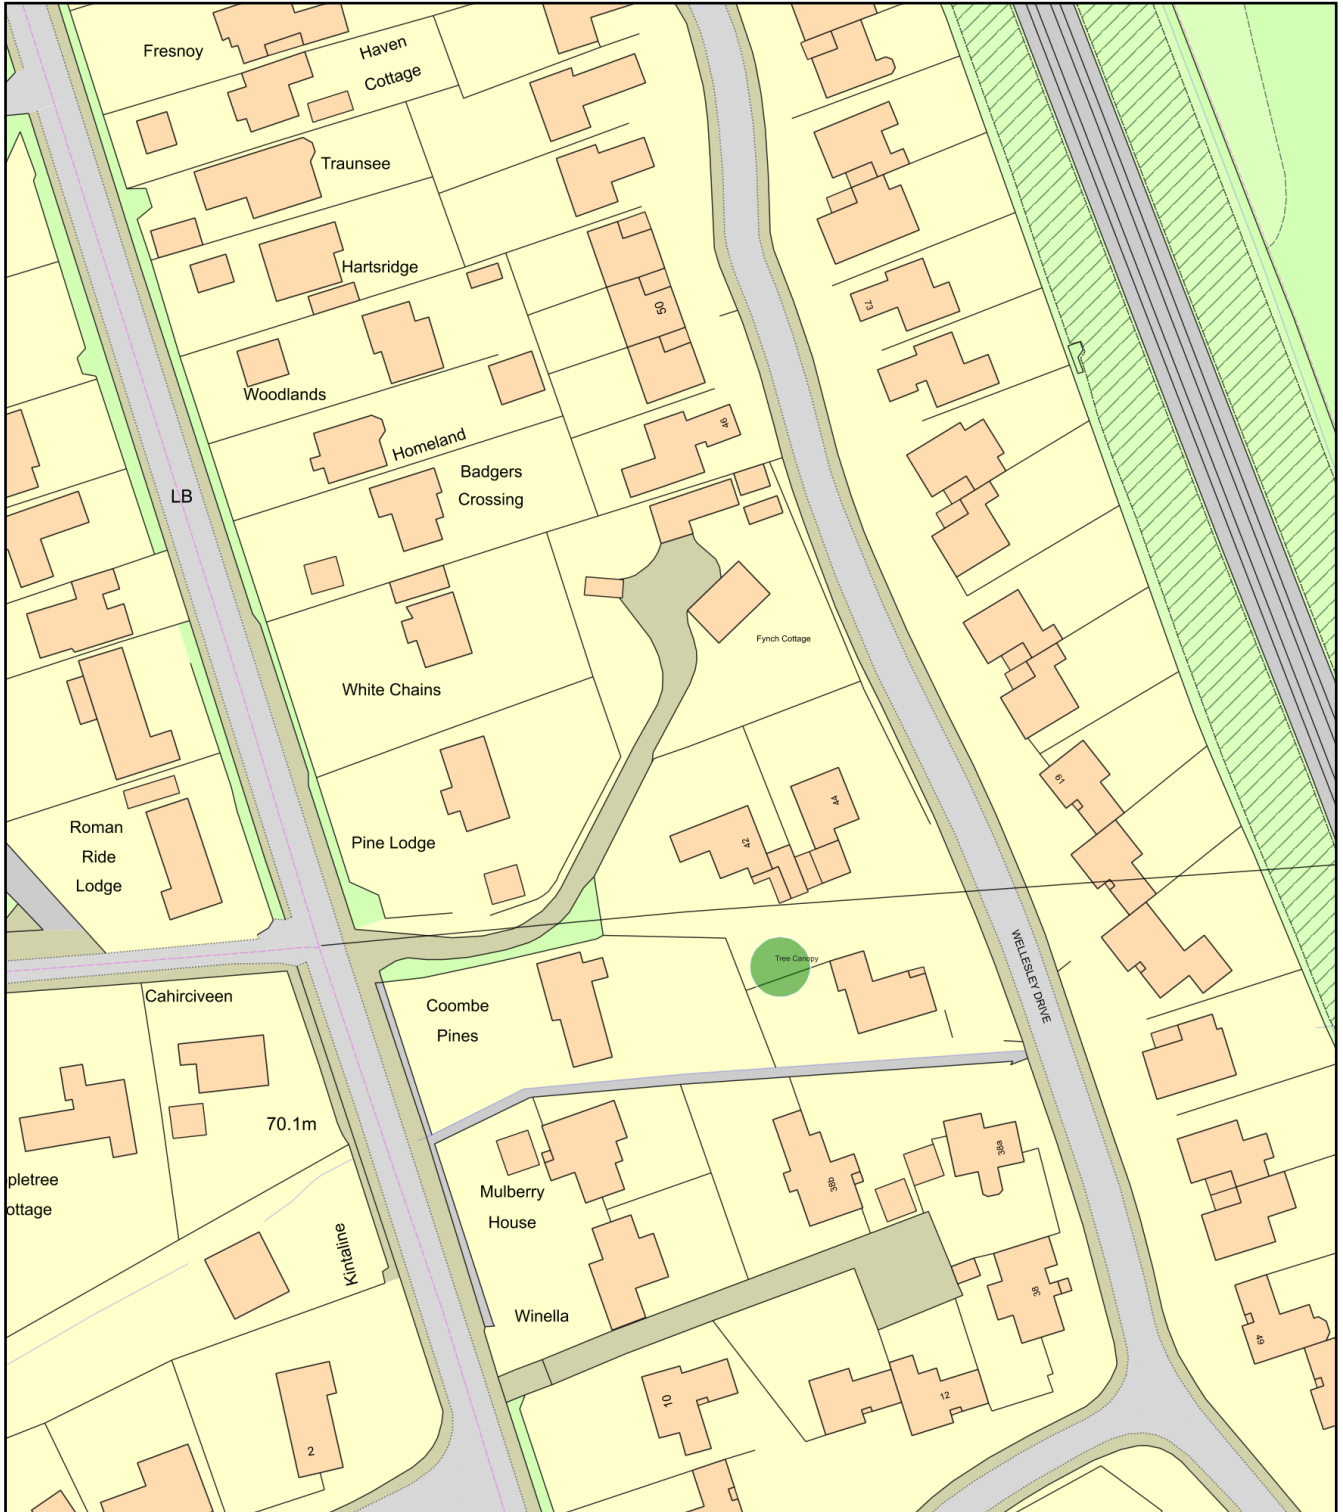

0 50
Metres

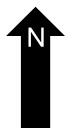

Plan Produced for: Ben partner

Date Produced: 04 Apr 2026

Plan Reference Number: TQRQM26094193454526

Scale: 1:1250 @ A4