
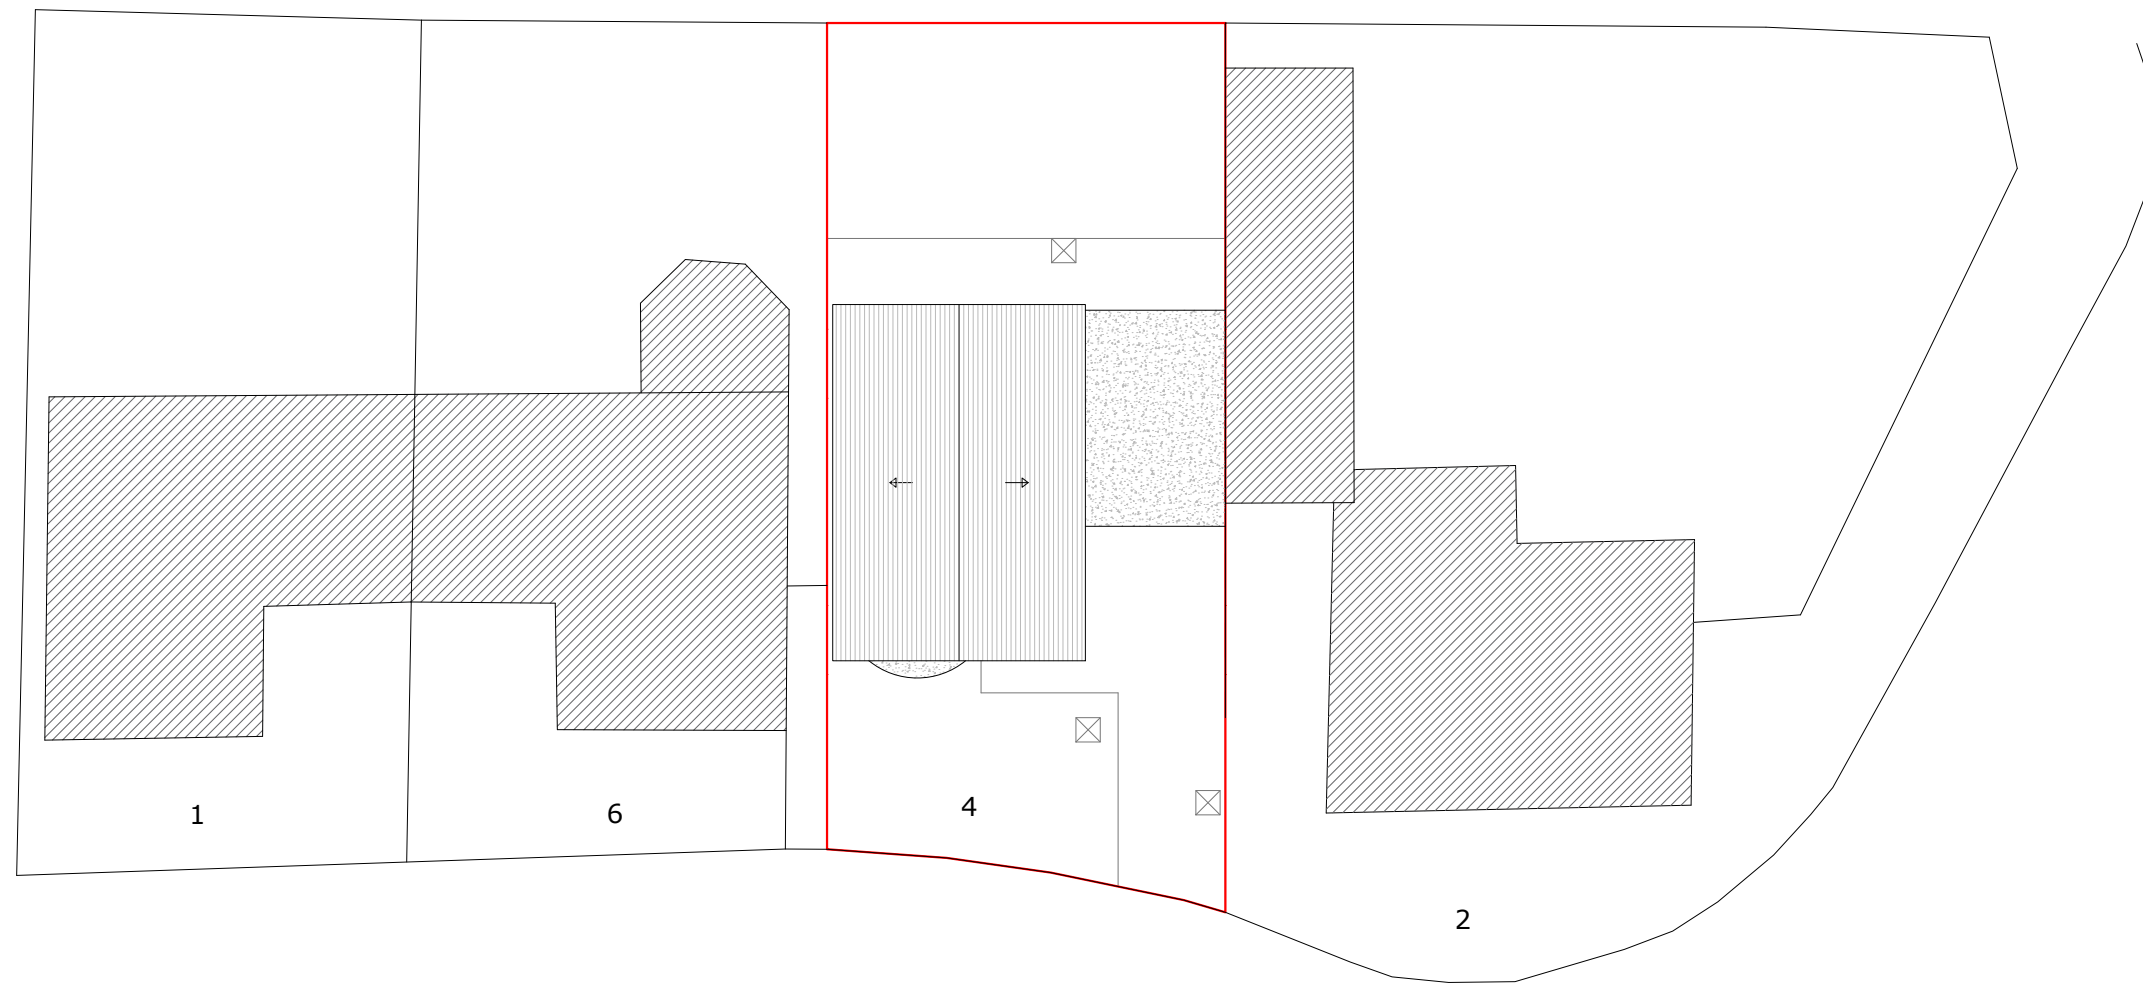


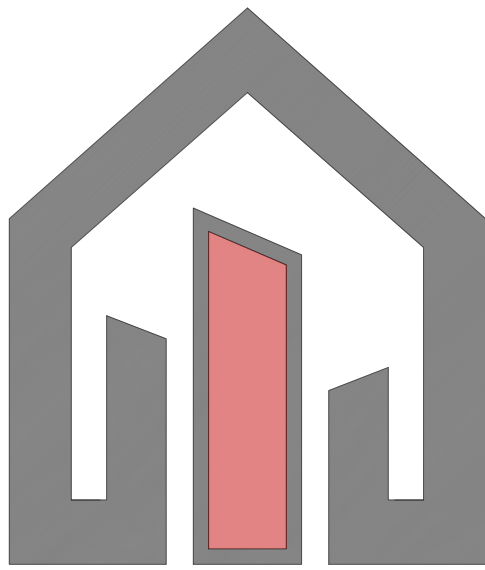

Existing Block Plan

- Notes
1. All materials to match existing unless otherwise noted.
 2. Do not scale for the construction purposes.
 3. The contractor must verify all dimension on site prior to commencement of works.
 4. This document is copyright of the originator and must be treated as confidential.

Project
4 Meadow View,
Winnersh, RG41 5PD

Drawing title
Existing Block plan

Drawing no
04

Rev
-

Scale
1:200 @ A2

Date
July 2025



1 Right Plan
1rightplan@gmail.com
07955 449 285