
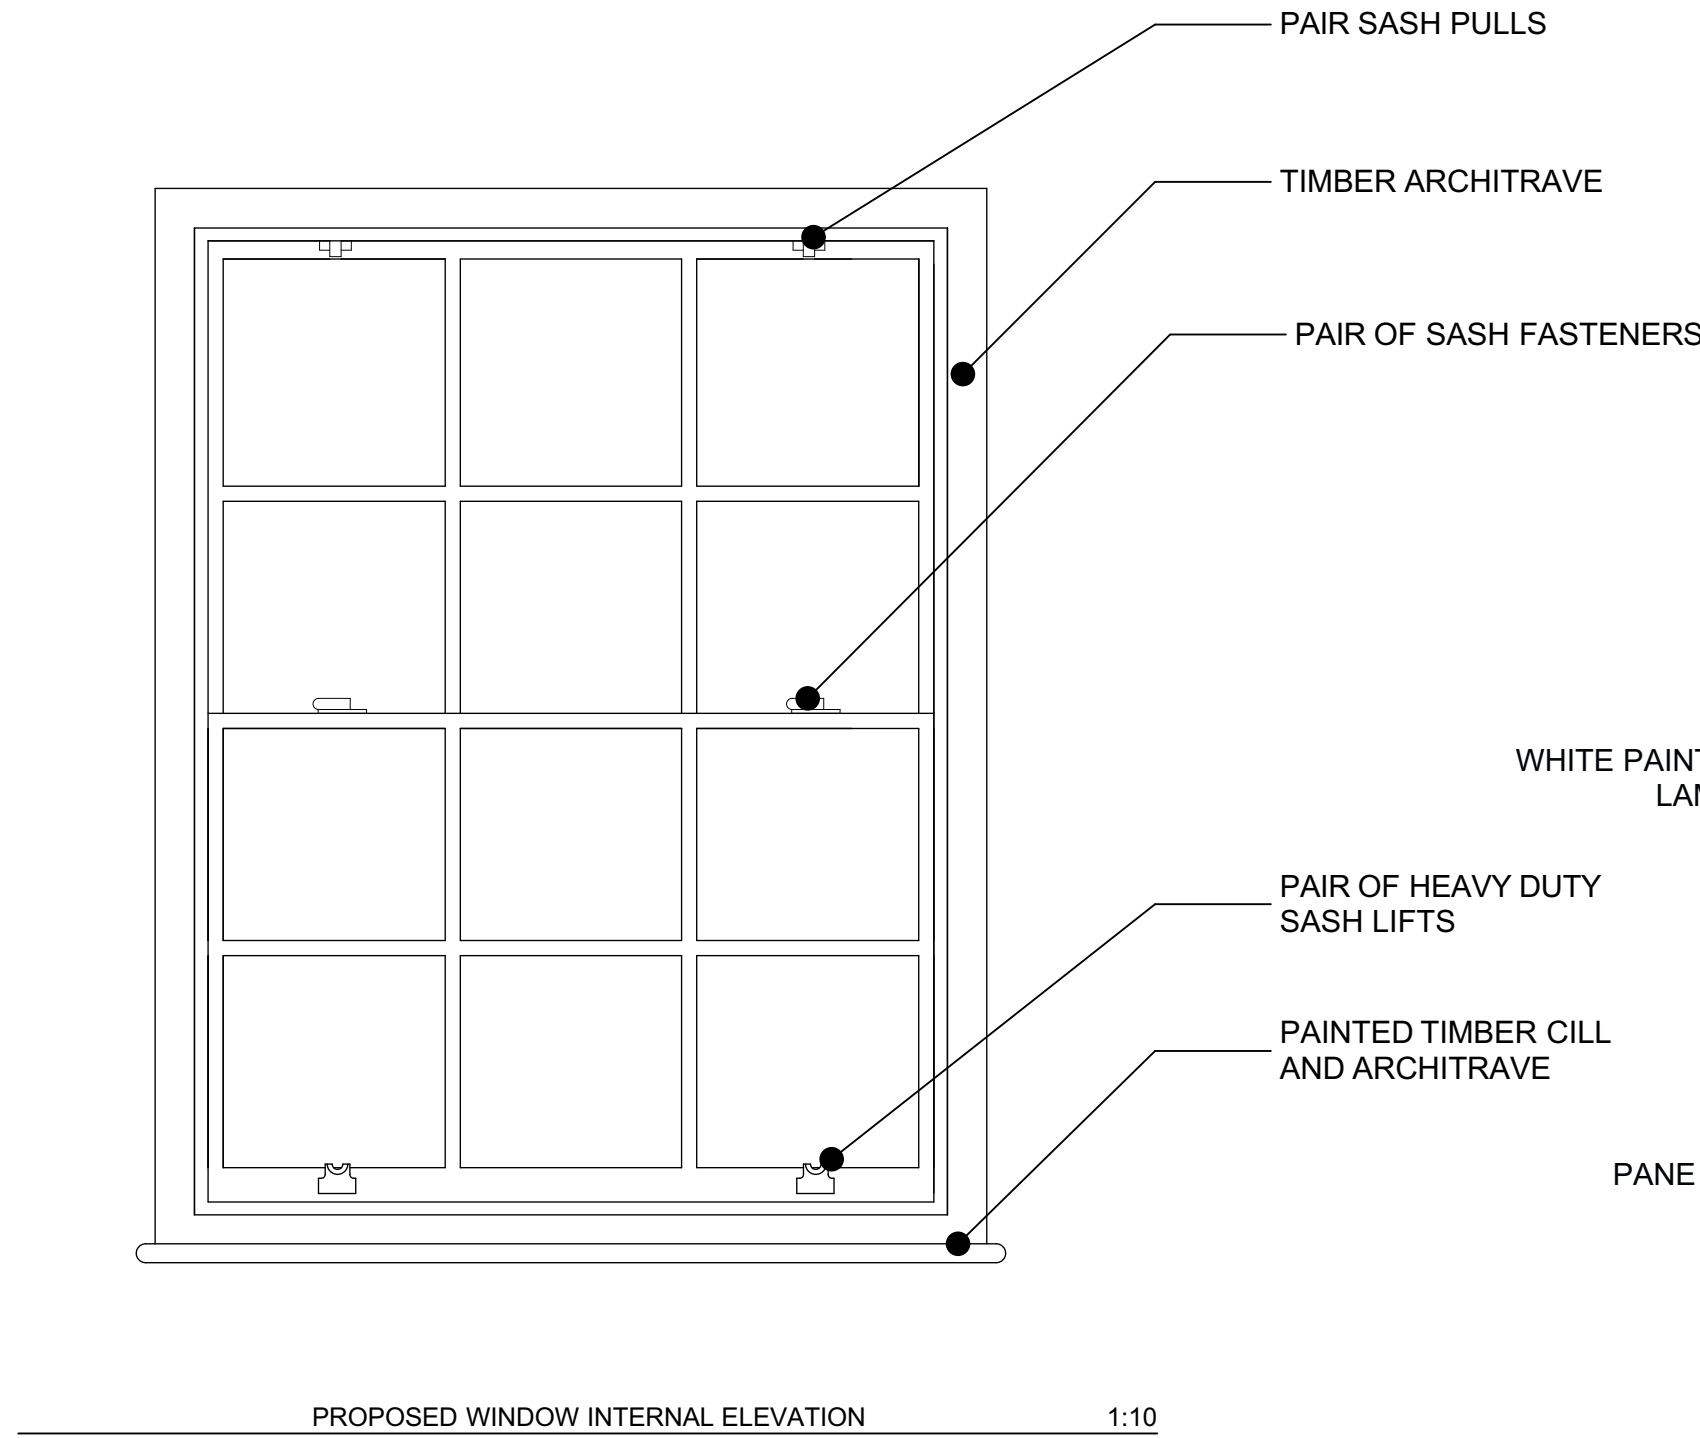


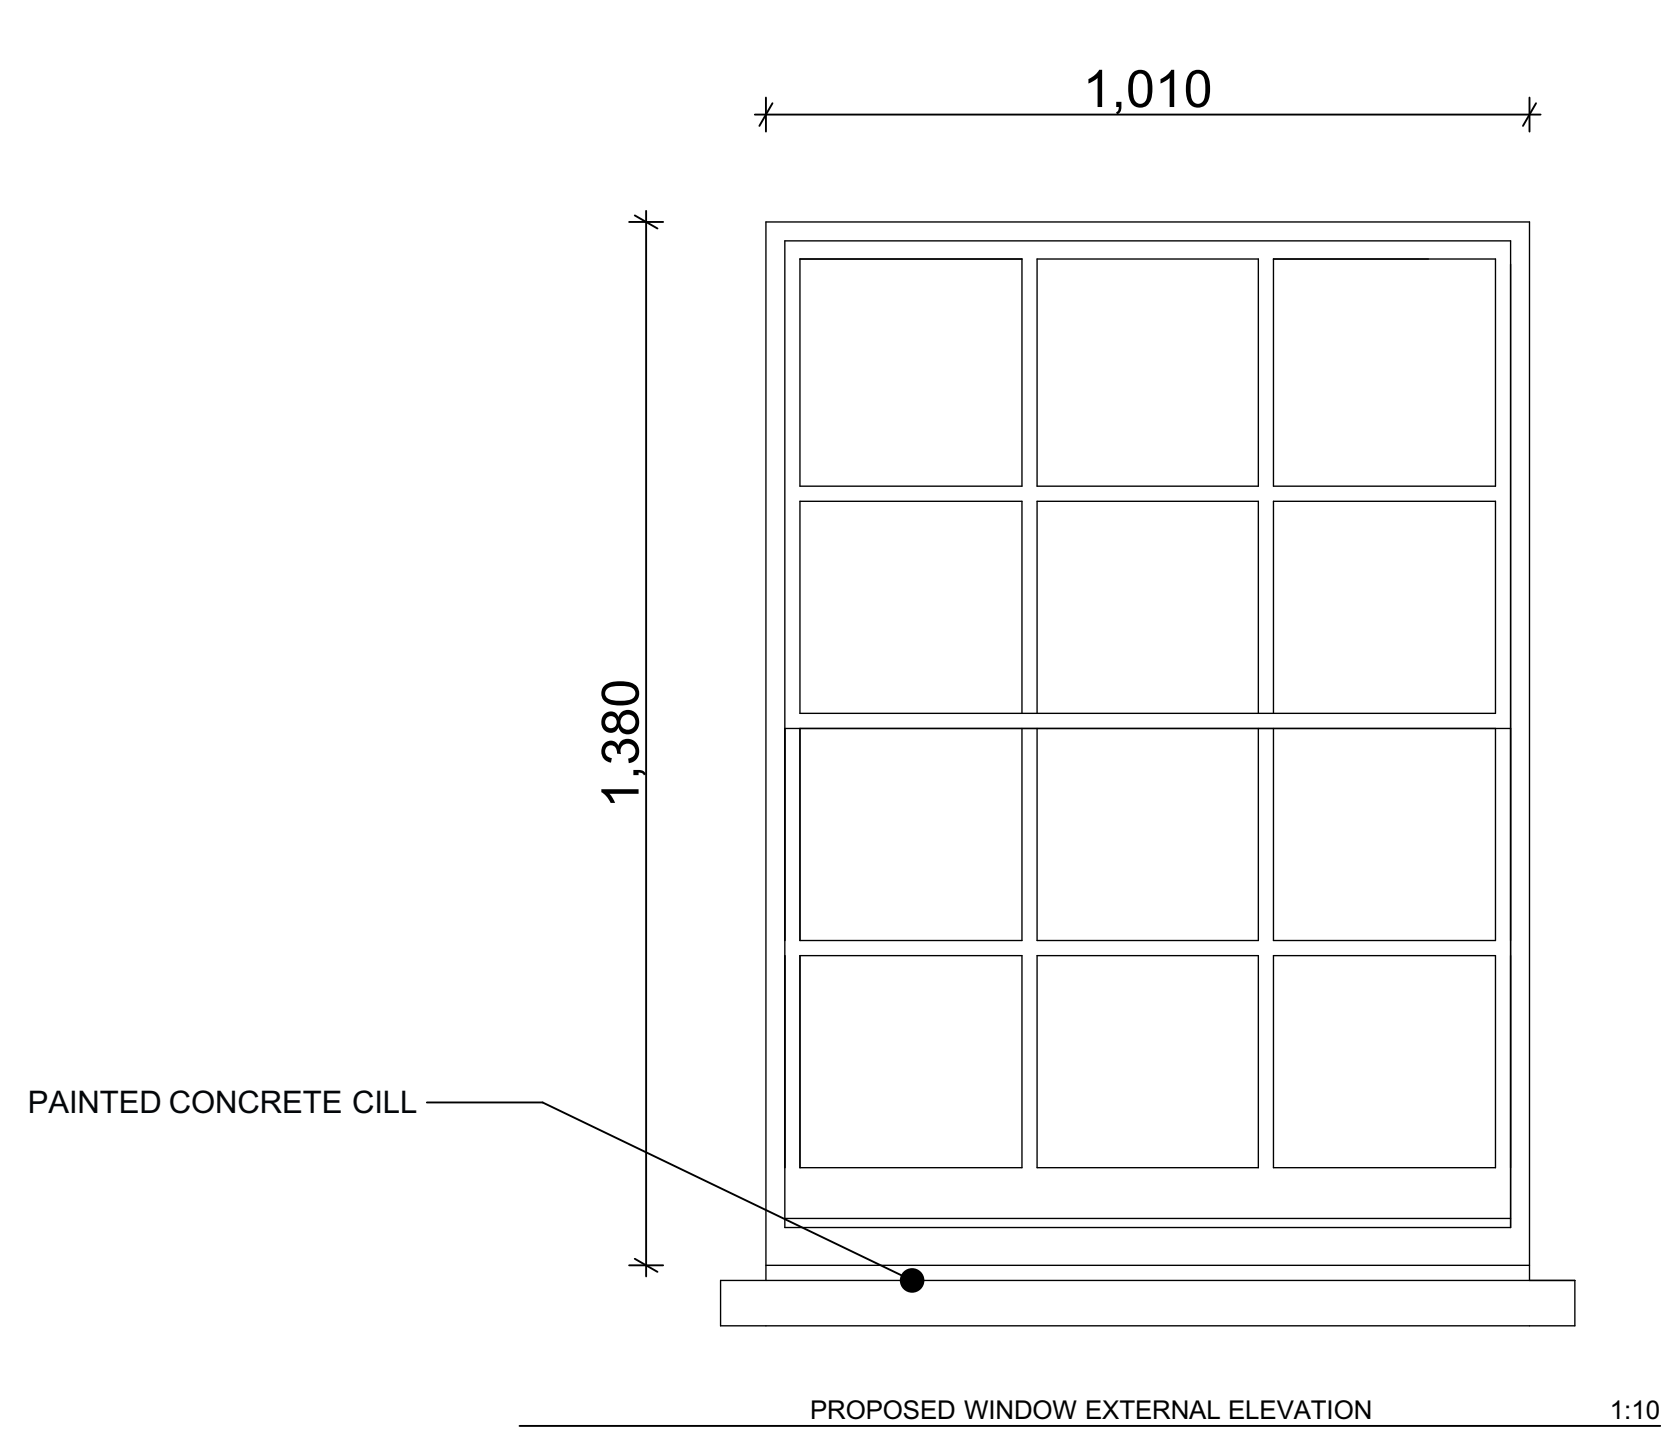

WHITE PAINTED TIMBER GLAZING BAR
LAMBS TONGUE MOULDINGS

PANE OF GLASS TO BE 4/4/4mm
USING GLAZING PUTTY

IN NEW OPENINGS -
NEW TIMBER BOX SLIDING SASH WINDOW





SUPPLY AND INSTALL NEW PURPOSE-MADE TRADITIONAL STYLE DOUBLE GLAZED WINDOWS TO APPROVED DRAWINGS 110 & 111.

GLAZING TO BE 4/4/4MM WITH SASH CORDS & PULLEYS.

LAMBS TONGUE MOULDINGS IN TRADITIONAL STYLE TO MATCH EXISTING WINDOWS AS PER DRAWING 2605.

IRONMOGERY TO BE AT A MINIMUM 2 SASH FASTENERS, 2 SASH PULLS AND 2 SASH LIFTS INTERNALLY.

SEAL AROUND WINDOWS ON OUTSIDE WITH SECO MASTIC POINTING INCLUDING BELOW CILL.

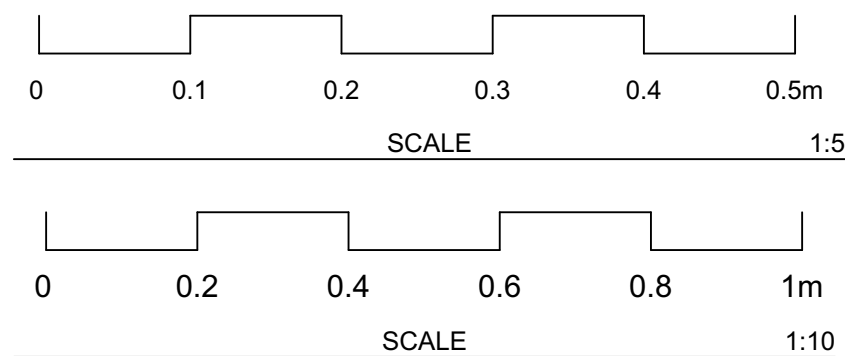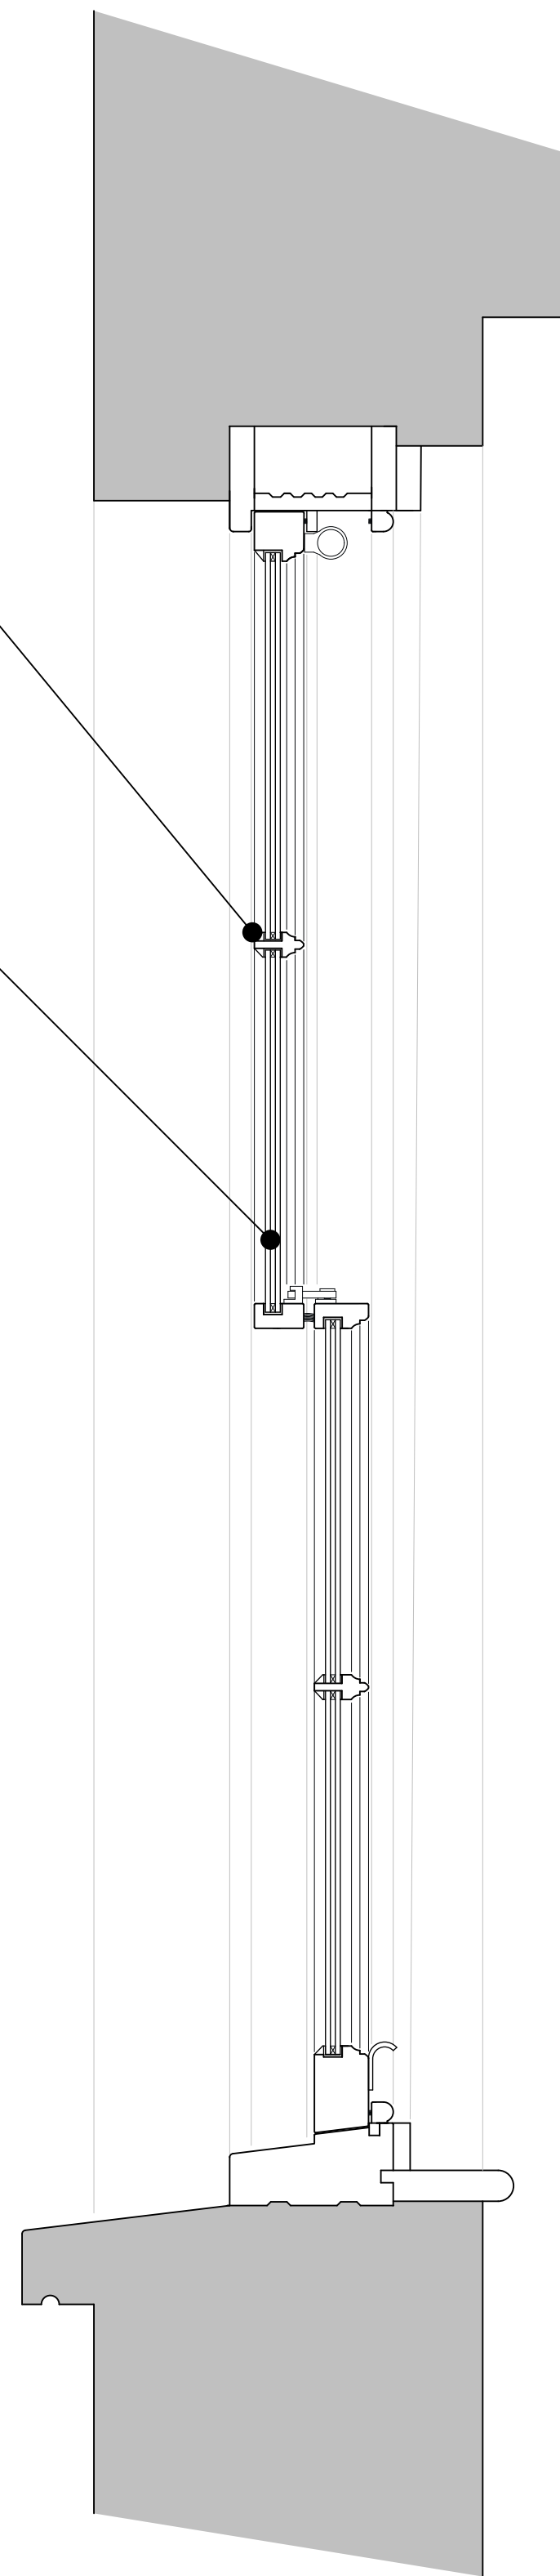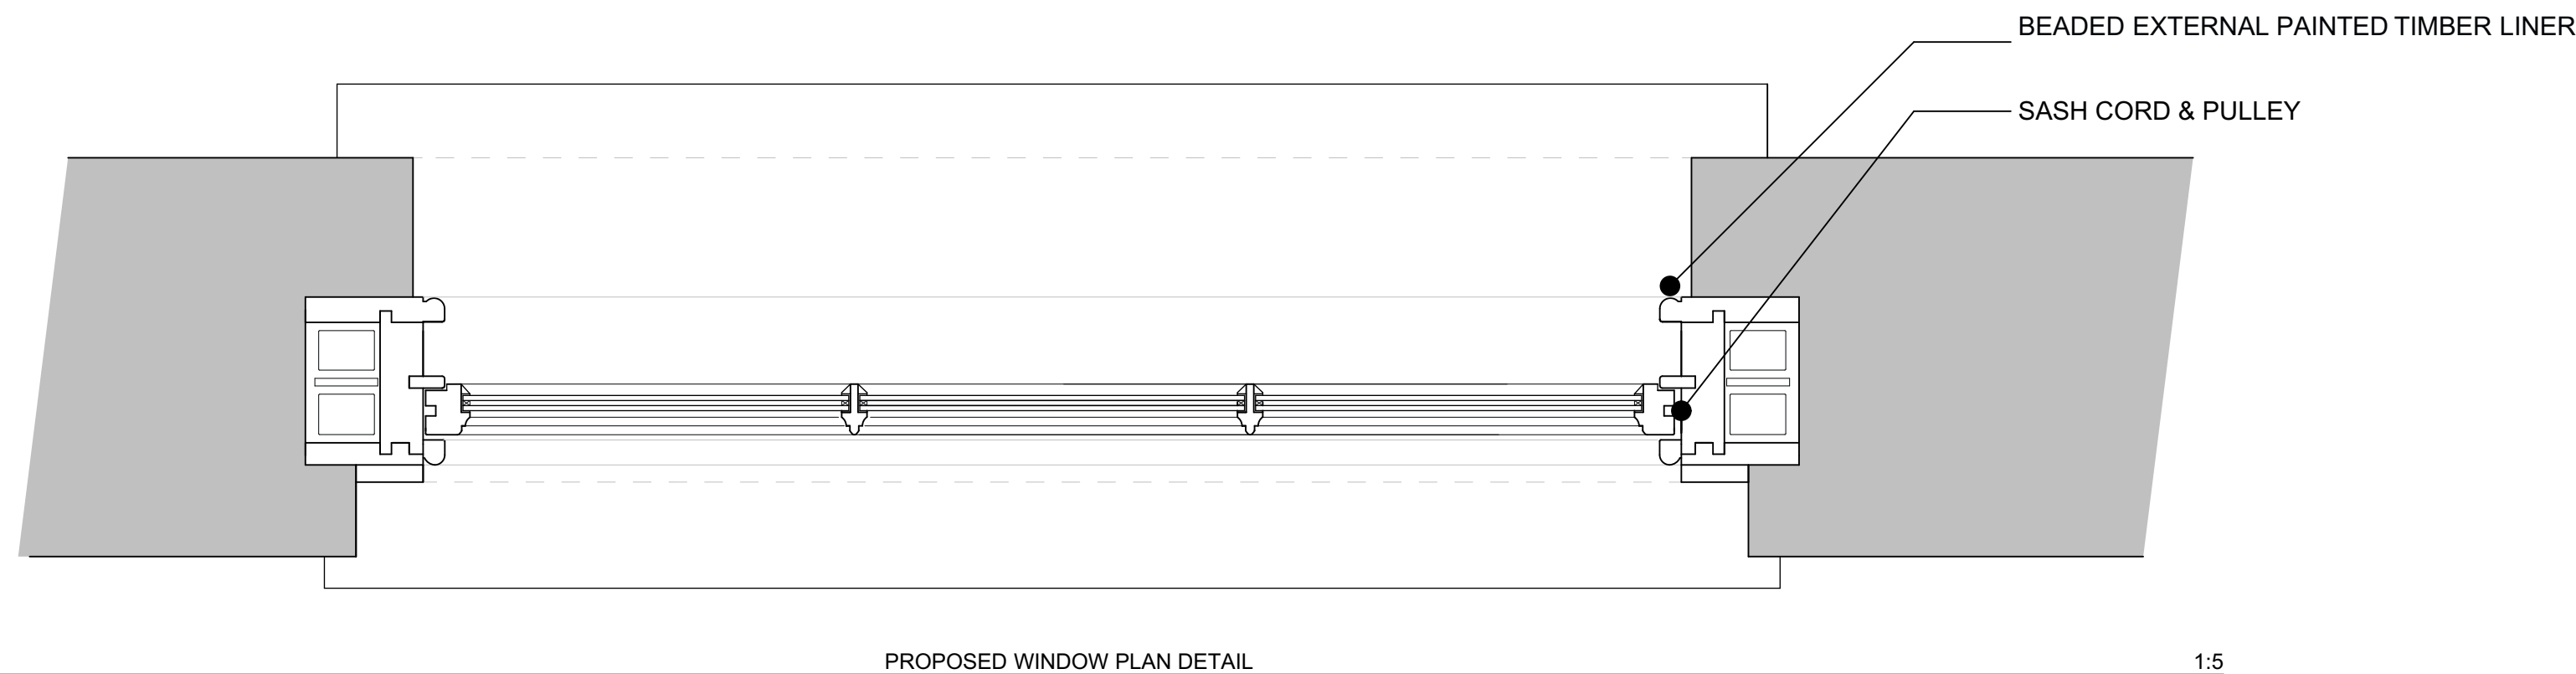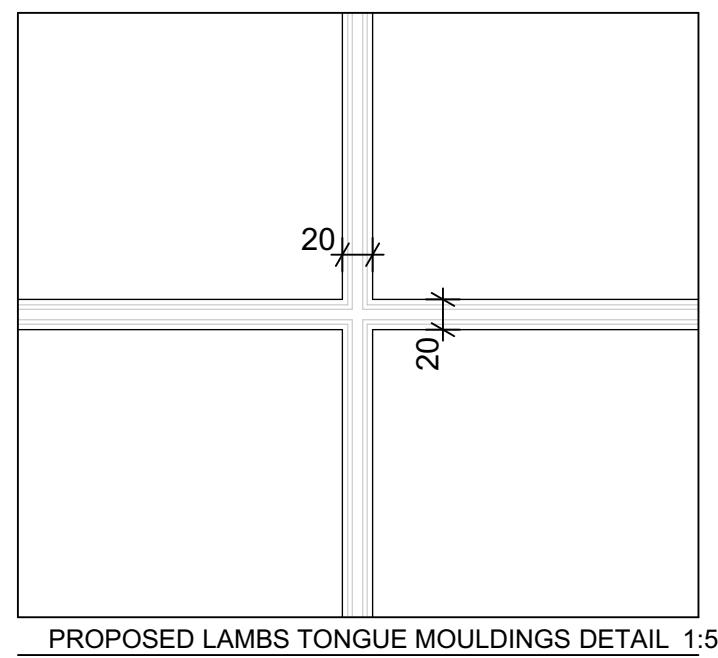

FULL SURVEY OF NEW CONSTRUCTED OPENING TO BE UNDERTAKEN BY MANUFACTURER. ALL DIMENSIONS SHOWN ARE FOR TENDERING PURPOSES ONLY. SUBJECT TO SITE SURVEY.

Site
**5 REMENHAM TERRACE
HENLEY-ON-THAMES
RG9 3EN**

Drawing title
**PROPOSED BOX SASH
WINDOW TYPE PLAN,
SECTION, ELEVATIONS AND
DETAILS**

Scale @ Drawing Size
1:5 & 1:10 @A1

Architect
SINOUEH REHM - RIBA

Status
PLANNING

Drawing
2606

Revision
P1