


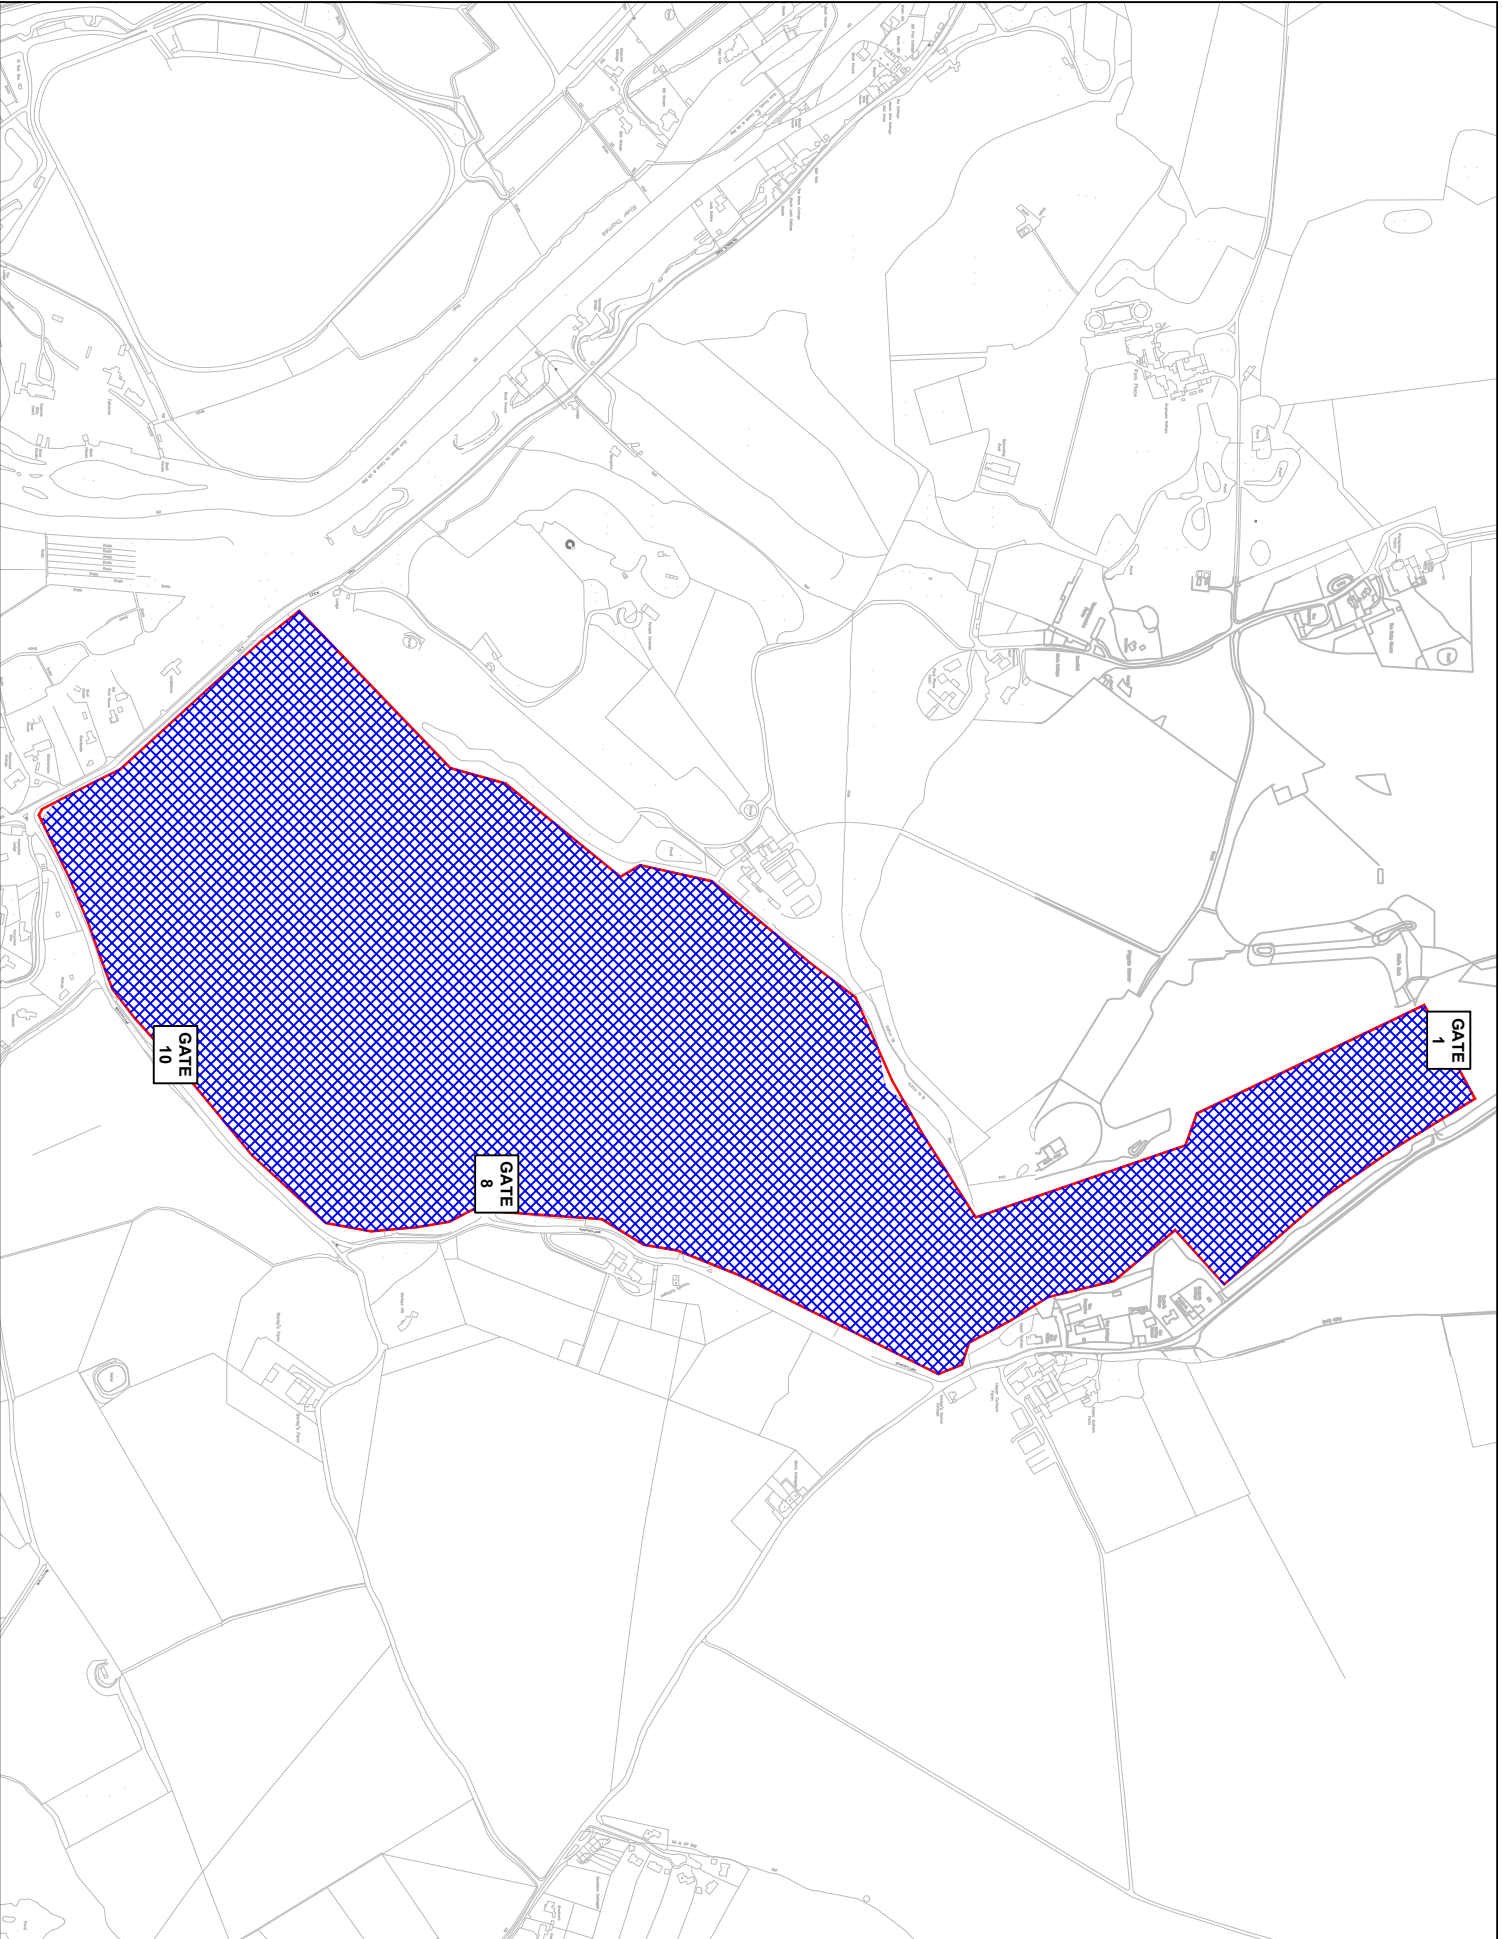

30

SAFETY ZONE DIMENSIONS

Permanent safety zone 0.5m
Stowies safety zone 0.5m
Dimensions are in metres

N

↑



Drawn By	NO	Checked By	PM
Date	27/02/25	Version	2
Phase	1		

SAFETY ZONE DIMENSIONS

Permanent safety zone 0.5m
Stowies safety zone 0.5m
Dimensions are in metres

Traffic Management:
Site Extents

Address:
Strowdes Estate, Henley on Thames, RG9 3EH

Notes:
1. All cones 750mm
3. Signs to be installed a minimum of 450mm from the carriageway
4. Safety Zones longitudinal and lateral to be adhered to