


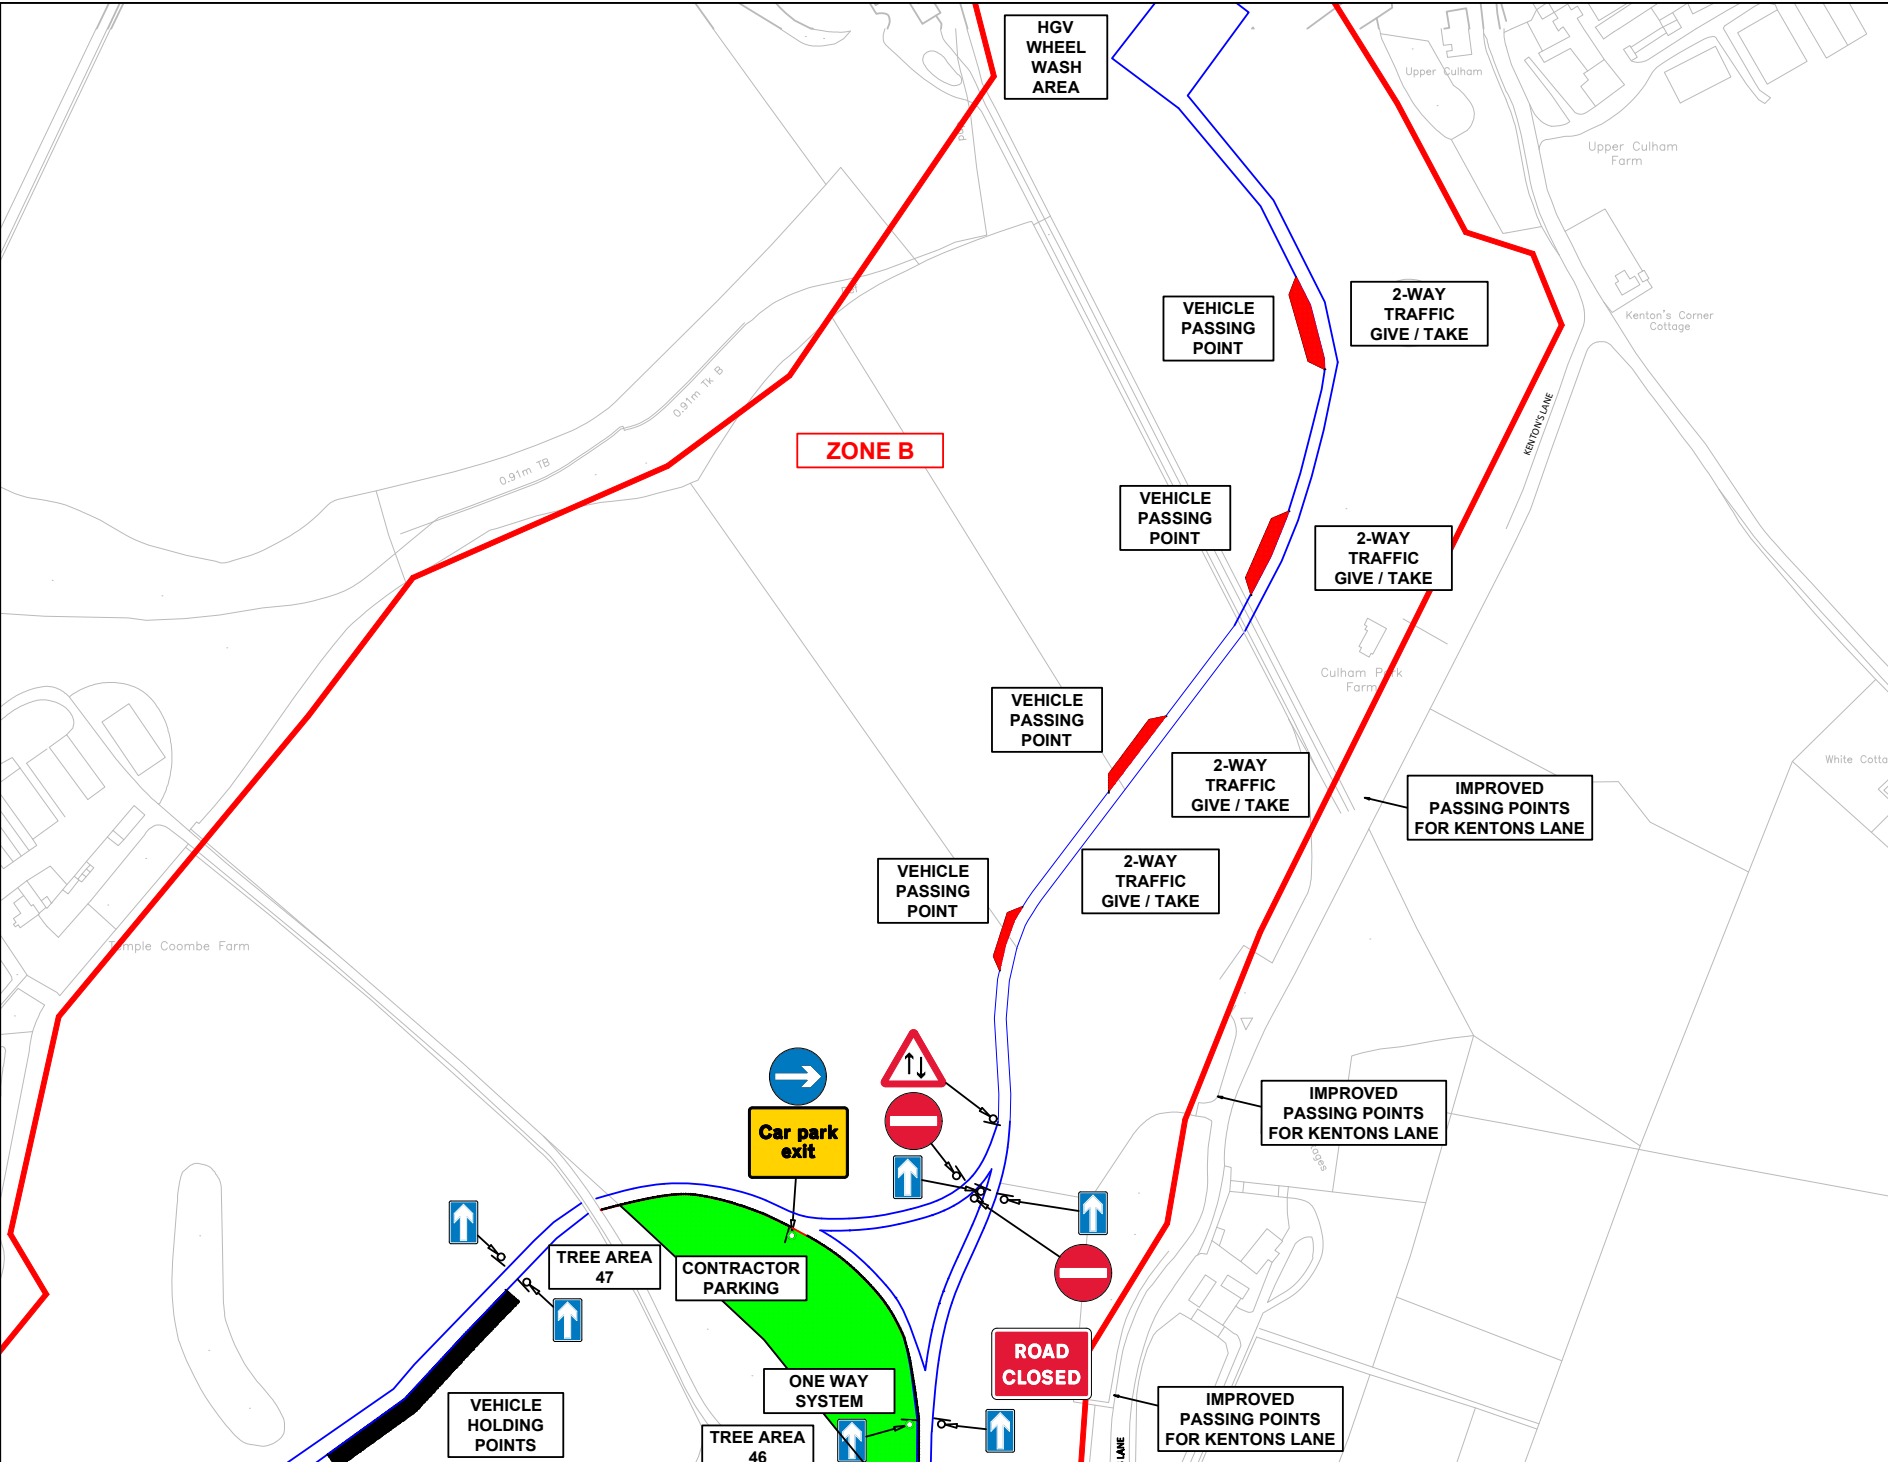

M T S MAC Traffic Solutions			
BEAU BESPOKE			
Sign Schedule			
Gate 10 Access	ID: 001 Ref: 13.9 Schedule 13-9 : Temporary Information	Item:	Qty: 1
Project Conveyance Gate 10 deliveries	ID: 002 Ref: 13.9 Schedule 13-9 : Temporary Information	Item:	Qty: 1
GIVE WAY	ID: 003 Ref: 602 GIVE WAY	Item:	Qty: 2
ROAD CLOSED	ID: 004 Ref: 7010-FP-13-9 Nature of temporary hazard ahead - Road Closed	Item:	Qty: 2
	ID: 005 Ref: 521 Two-way traffic	Item:	Qty: 1
	ID: 006 Ref: 606 Turn right	Item:	Qty: 1
Car park exit	ID: 007 Ref: 13.9 Schedule 13-9 : Temporary Information	Item:	Qty: 1
	ID: 008 Ref: 616 No entry	Item:	Qty: 4
Project Conveyance LGV & cars entrance	ID: 009 Ref: 13.9 Schedule 13-9 : Temporary Information	Item:	Qty: 1
WORKS EXIT	ID: 010 Ref: 7302 Works exit	Item:	Qty: 3
	ID: 011 Ref: 652 One way traffic	Item:	Qty: 15
All temporary traffic management to be in accordance with Chapter 8 of the Traffic Signs Manual and the Safety at Street Works and Road Works a Code of Practice			
Drawing No			
DDC3140			
Drawing not to scale			

30

SAFETY ZONE DIMENSIONS

Permanent speed limit 30mph or less

Sideways safety zone 0.5m

Longways safety zone 0.5m

(Dimensions are minima)

3.0m Min

3.0m Min

Drawn ByND

Checked ByPM

Date21/02/25

Version2

PhaseZone B-1

TRAFFIC MANAGEMENT

Site Extents

Address:

Strowdes Estate, Henley on Thames, RG9 3EH

Notes:

1: All cones 750mm

2: All signage 750mm

3: Signs to be installed a minimum of 450mm from the carriageway

4: Safety Zones longitudinal and lateral to be adhered to