

- GENERAL NOTES**
1. THIS DRAWING IS SCHEMATIC AND CONCEPTUAL IN NATURE AND IS INTENDED TO SHOW SYSCO'S CONSTRUCTION OBJECTIVES ONLY.
 2. THE CONTRACTOR IS RESPONSIBLE FOR FIELD VERIFICATION OF EXISTING CONDITIONS PRIOR TO SUBMITTING A PROPOSAL TO SYSCO.
 3. THE CONTRACTOR IS RESPONSIBLE FOR ALL DESIGN WHICH WILL BE SUBMITTED TO SYSCO FOR REVIEW AND APPROVAL. DESIGN WILL REQUIRE SEVERAL ITERATIONS OF PLANNING BY QUALIFIED DESIGN PROFESSIONALS.
 4. THE SCALE OF THIS DRAWING HAS BEEN DISTORTED BY REPRODUCTION, DO NOT RELY ON SCALED INFORMATION.
 5. PROVIDE ALL EXIT DOORS, FIRE ACCESS DOORS, FIRE ROADS, FIRE RATED CORRIDORS, AND ALL OTHER ITEMS REQUIRED BY GOVERNING CODES AND AUTHORITIES.
 6. CONTRACTOR SHALL LAYOUT COLUMNS TO MAXIMIZE RACK STORAGE.
 7. SYSCO HAS NOT ATTEMPTED TO SHOW ALL NECESSARY JANITOR CLOSETS, MECHANICAL/ELECTRICAL CLOSETS OR DOORS ON THESE CONCEPTUAL DRAWINGS. THESE DETAILS WILL BE INTEGRATED THROUGHOUT DESIGN ITERATIONS.



REVISIONS:
V1.0 - First draft.

CONCEPT DRAWING. NOT FOR CONSTRUCTION.

PROJECT FOR SYSCO GB

READING



Unit 24, Suttons Business Park, 69 Suttons Park Ave, Earley,
Reading RG6 1AZ

Existing
Elevations

PROJ. MGR:
MH

DATE:
06/05/2026

A1

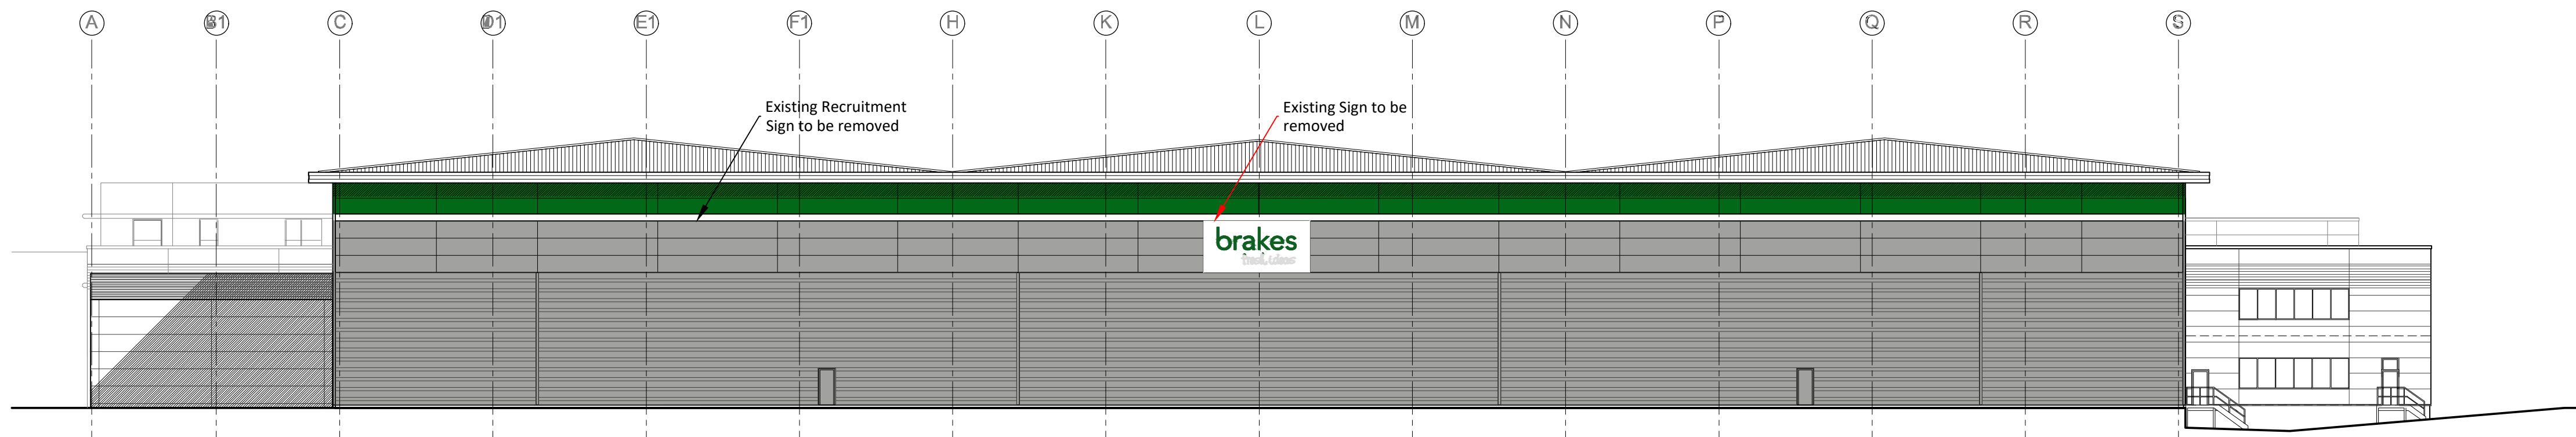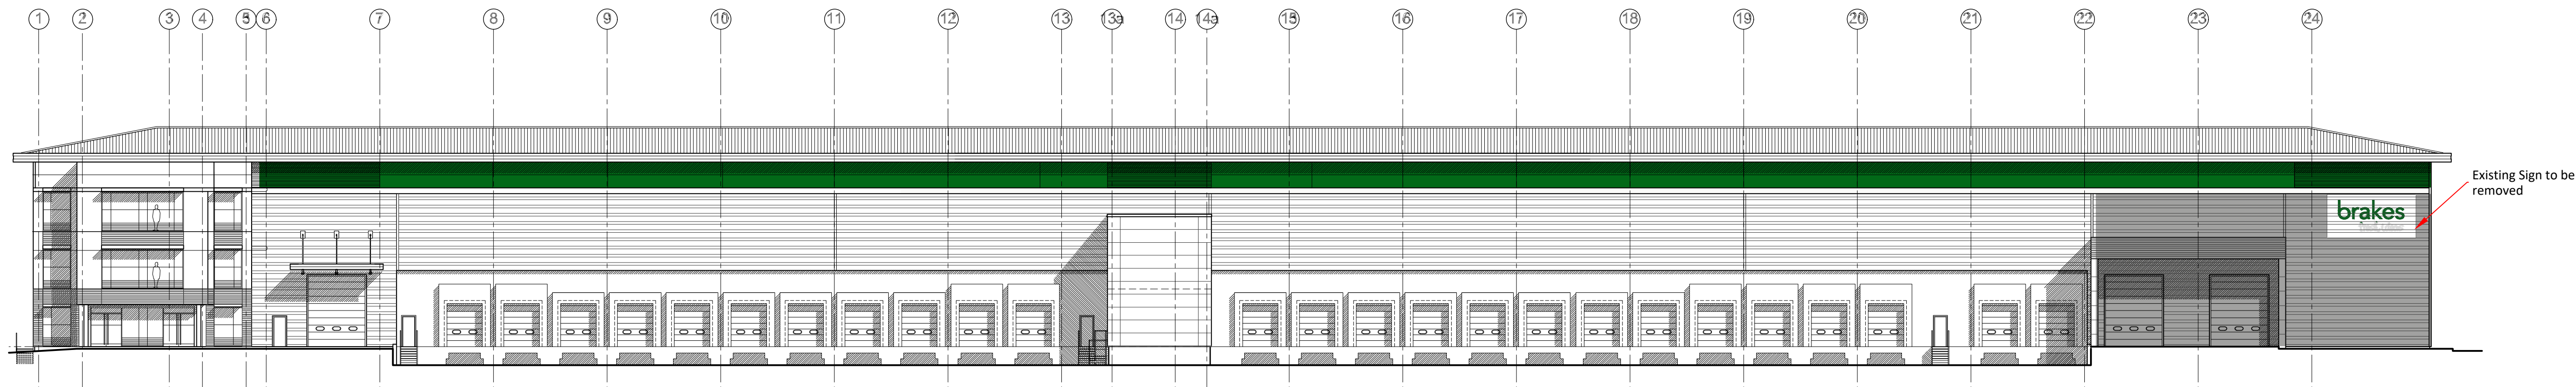

SCALE BAR 1:250

