

Sign 3

Built up aluminium letters with 100mm returns, finished
5mm White RAL 9910

Featuring:

- Internal colour changing LED to internal letter face for halo illumination
- 5mm clear polycarbonate backtrays sanded on both sides to diffuse light, fixed with aluminium angle cleats
- 3mm aluminium shadowbacks finished matt white and face fixed to cladding with 8g countersunk screws

GENERAL NOTES

1. THIS DRAWING IS SCHEMATIC AND CONCEPTUAL IN NATURE AND IS INTENDED TO SHOW SYSCO'S CONSTRUCTION OBJECTIVES ONLY.

2. THE CONTRACTOR IS RESPONSIBLE FOR FIELD VERIFICATION OF EXISTING CONDITIONS PRIOR TO SUBMITTING A PROPOSAL TO SYSCO.

3. THE CONTRACTOR IS RESPONSIBLE FOR ALL DESIGN WHICH WILL BE SUBMITTED TO SYSCO FOR REVIEW AND APPROVAL. DESIGN WILL REQUIRE SEVERAL ITERATIONS OF PLANNING BY QUALIFIED DESIGN PROFESSIONALS.

4. THE SCALE OF THIS DRAWING HAS BEEN DISTORTED BY REPRODUCTION, DO NOT RELY ON SCALED INFORMATION.

5. PROVIDE ALL EXIT DOORS, FIRE ACCESS DOORS, FIRE ROADS, FIRE RATED CORRIDORS, AND ALL OTHER ITEMS REQUIRED BY GOVERNING CODES AND AUTHORITIES.

6. CONTRACTOR SHALL LAYOUT COLUMNS TO MAXIMIZE RACK STORAGE.



7. SYSCO HAS NOT ATTEMPTED TO SHOW ALL NECESSARY JANITOR CLOSETS, MECHANICAL/ELECTRICAL CLOSETS OR DOORS ON THESE CONCEPTUAL DRAWINGS. THESE DETAILS WILL BE INTEGRATED THROUGHOUT DESIGN ITERATIONS.

SIGN COLOUR


Pantone 3005 C

Pantone 389 C

RAL 9910

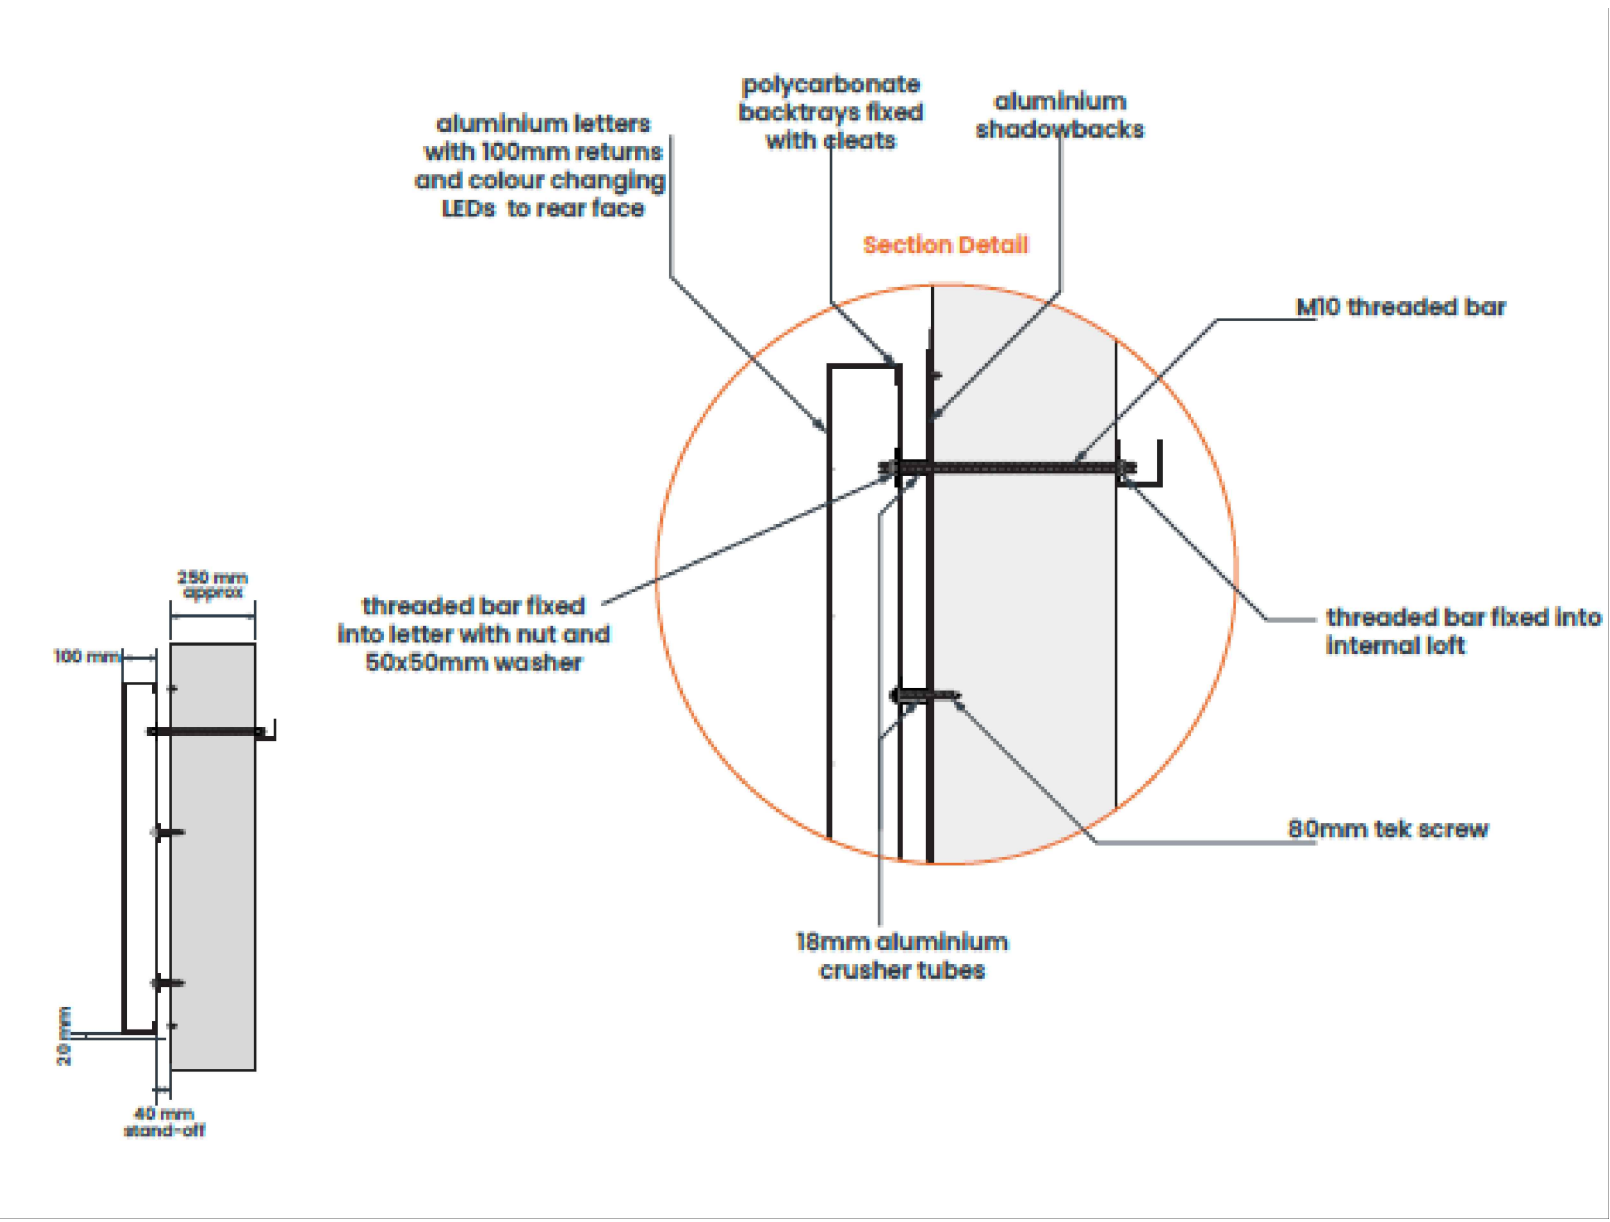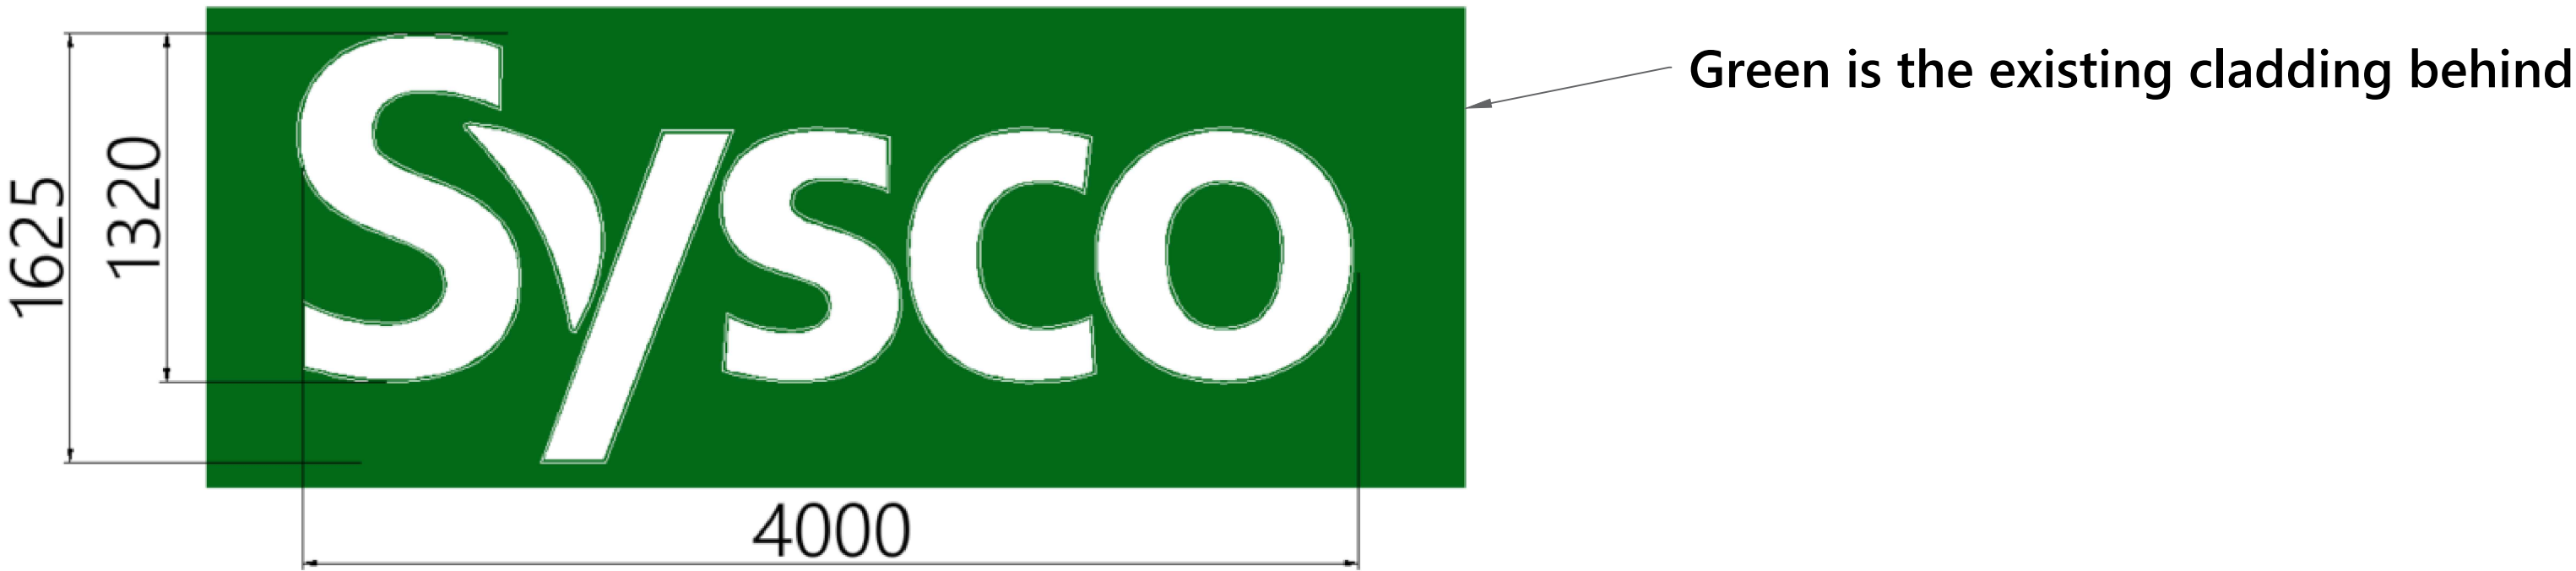

SCALED @ 1/100

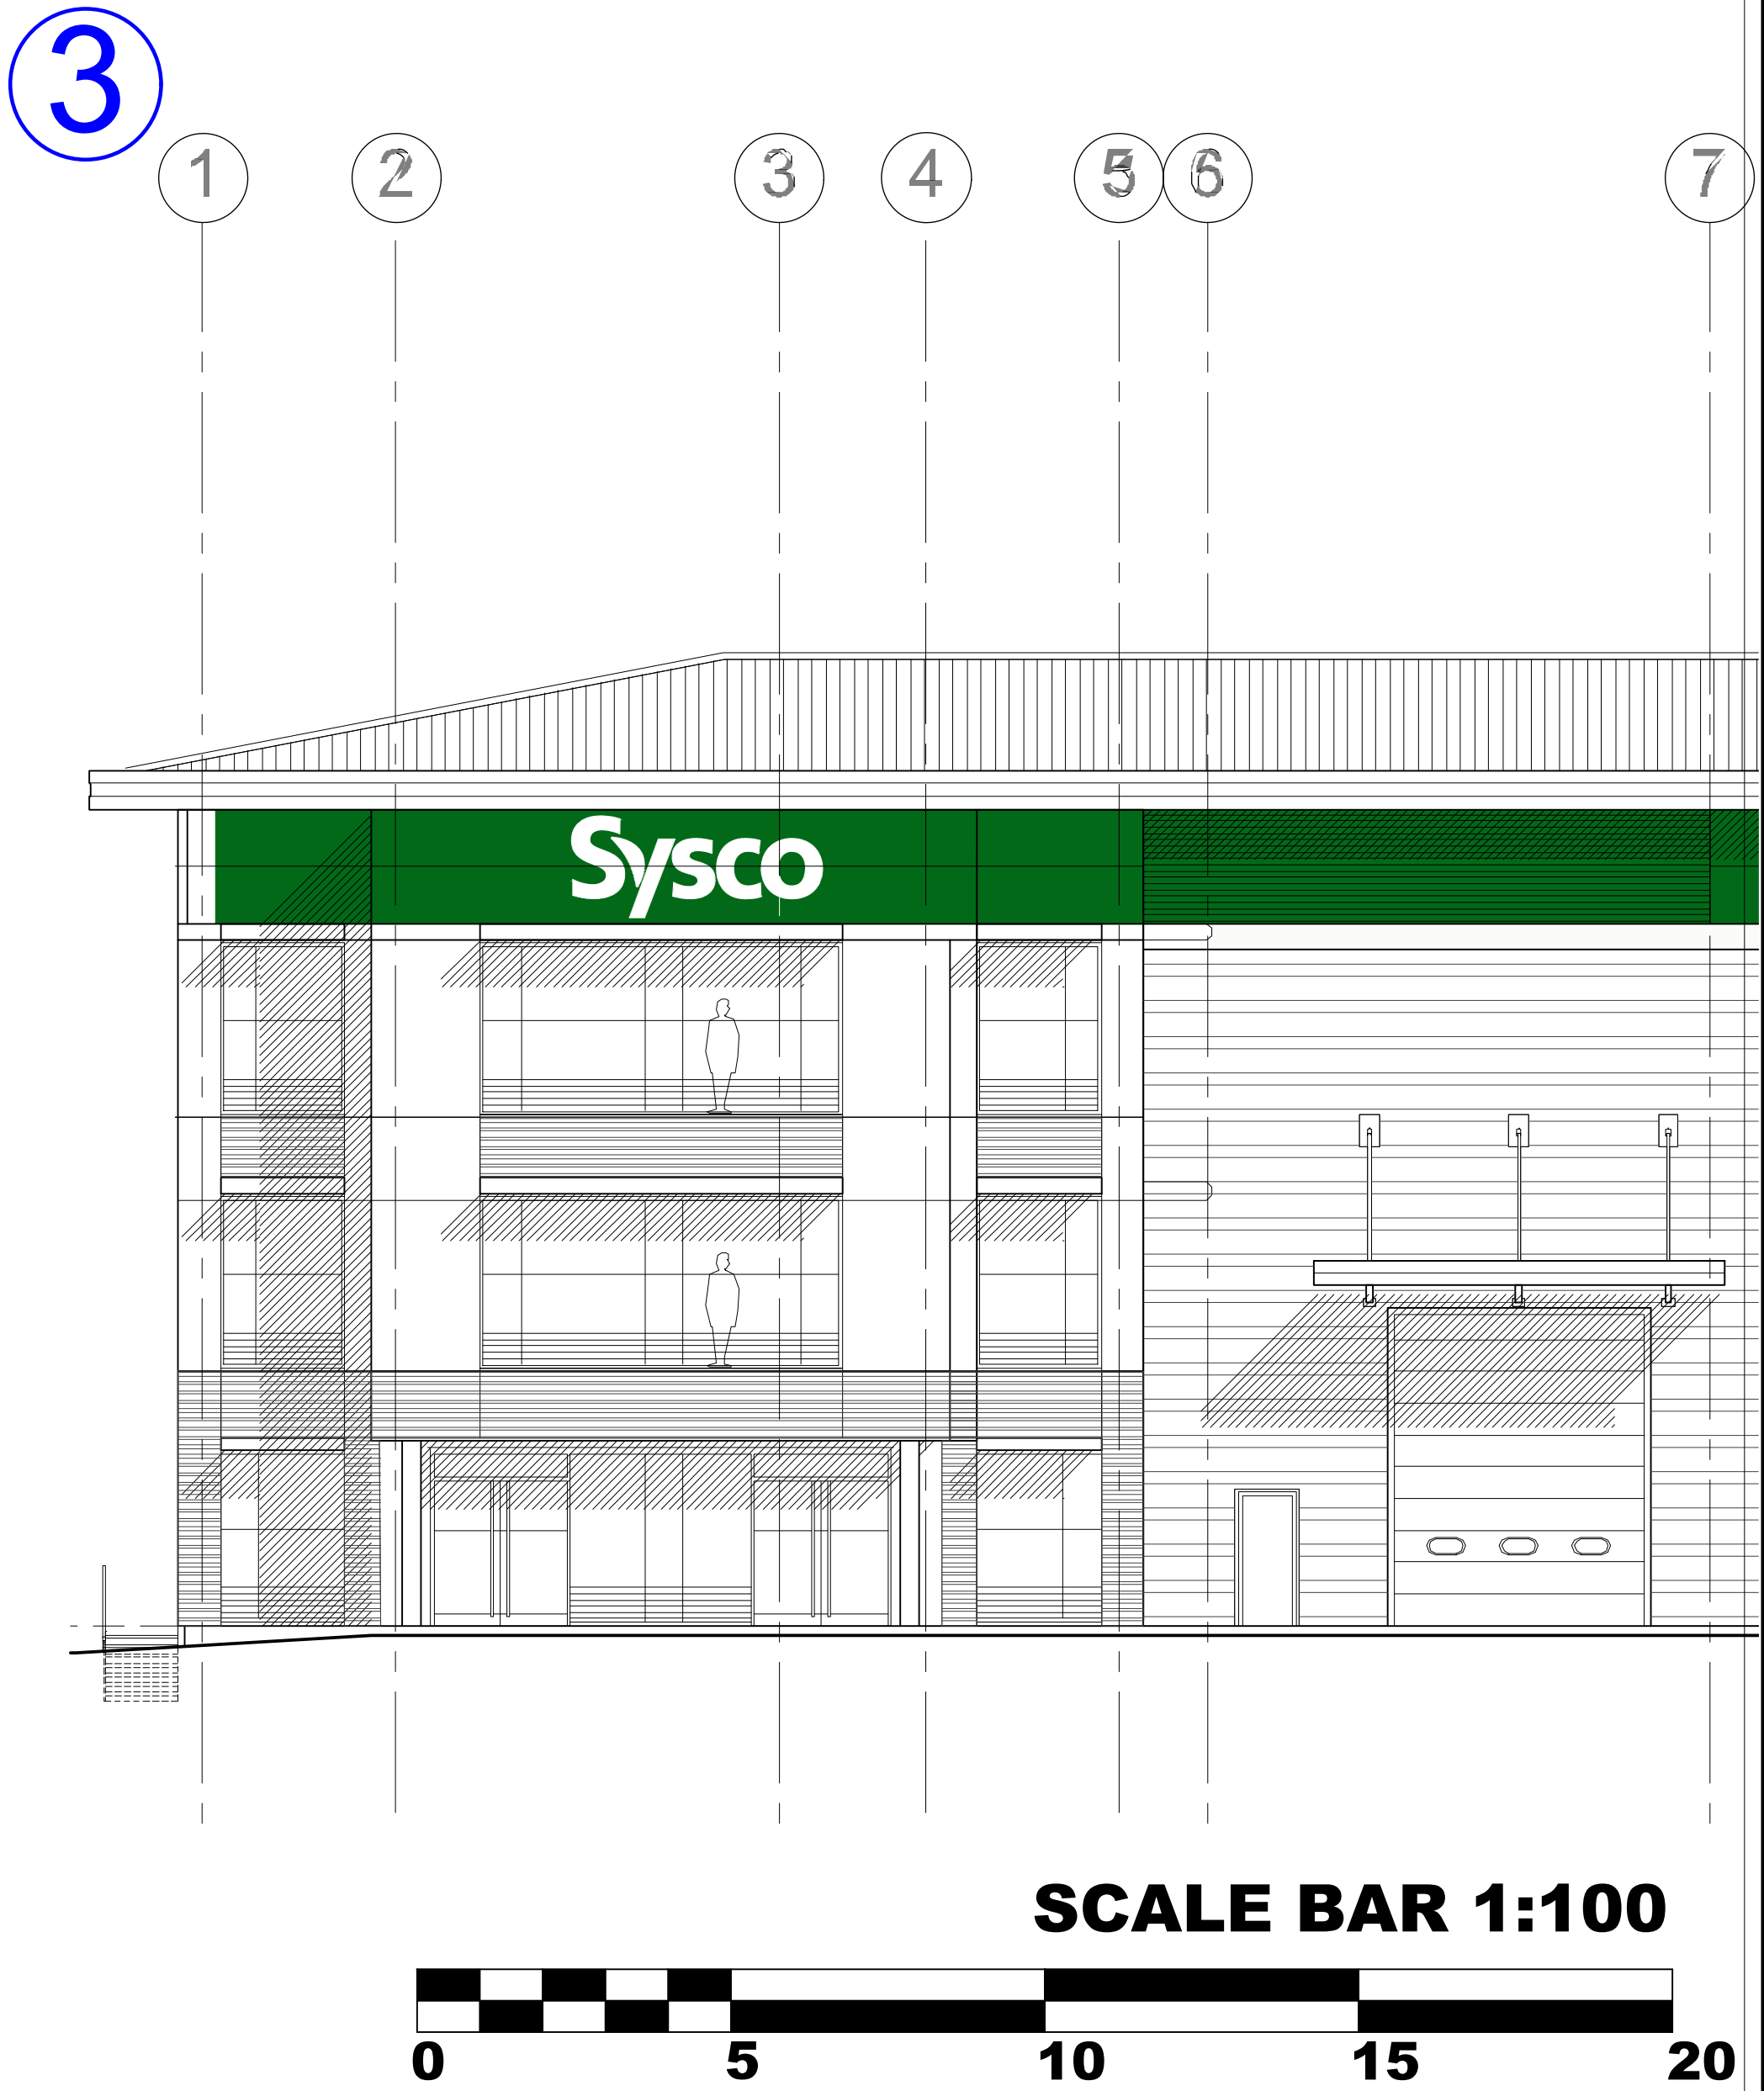

A1	Proposed Sign 3	PROJECT FOR SYSCO GB READING Unit 24, Suttons Business Park, 69 Suttons Park Ave, Earley, Reading RG6 1AZ	REVISIONS:	
	PROJ. MGR: MH DATE: 06/05/2026		V1.0 CONCEPT DRAWING. NOT FOR CONSTRUCTION.	