

Gatehouse fascia Sign 4 (Replacement)

Featuring:

- Folded aluminium tray to be powder coated into white
- Non illuminated built up aluminium letters with 30mm returns to be powder coated into colour with foamex back trays
- Supplied with 75x75x3mm aluminium fixing angle

GENERAL NOTES

1. THIS DRAWING IS SCHEMATIC AND CONCEPTUAL IN NATURE AND IS INTENDED TO SHOW SYSCO'S CONSTRUCTION OBJECTIVES ONLY.

2. THE CONTRACTOR IS RESPONSIBLE FOR FIELD VERIFICATION OF EXISTING CONDITIONS PRIOR TO SUBMITTING A PROPOSAL TO SYSCO.

3. THE CONTRACTOR IS RESPONSIBLE FOR ALL DESIGN WHICH WILL BE SUBMITTED TO SYSCO FOR REVIEW AND APPROVAL. DESIGN WILL REQUIRE SEVERAL ITERATIONS OF PLANNING BY QUALIFIED DESIGN PROFESSIONALS.

4. THE SCALE OF THIS DRAWING HAS BEEN DISTORTED BY REPRODUCTION, DO NOT RELY ON SCALED INFORMATION.

5. PROVIDE ALL EXIT DOORS, FIRE ACCESS DOORS, FIRE ROADS, FIRE RATED CORRIDORS, AND ALL OTHER ITEMS REQUIRED BY GOVERNING CODES AND AUTHORITIES.

6. CONTRACTOR SHALL LAYOUT COLUMNS TO MAXIMIZE RACK STORAGE.

7. SYSCO HAS NOT ATTEMPTED TO SHOW ALL NECESSARY JANITOR CLOSETS, MECHANICAL/ ELECTRICAL CLOSETS OR DOORS ON THESE CONCEPTUAL DRAWINGS. THESE DETAILS WILL BE INTEGRATED THROUGHOUT DESIGN ITERATIONS.

SIGN COLOUR

Pantone 3005 C

Pantone 389 C

RAL 9910




Gatehouse Front Elevation



Gatehouse Sign

SCALE BAR 1:50

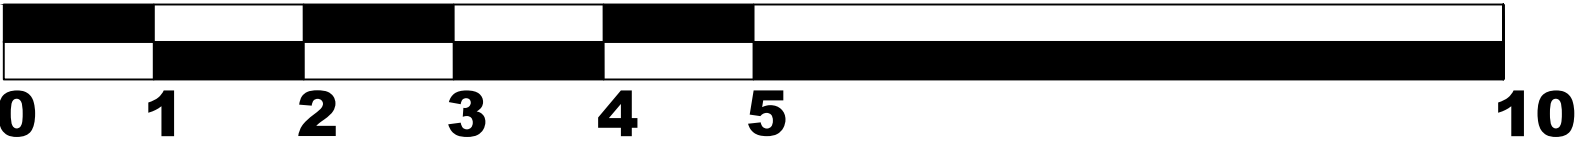

A3	Proposed Sign 4	PROJECT FOR SYSCO GB READING Unit 24, Suttons Business Park, 69 Suttons Park Ave, Earley, Reading RG6 1AZ	REVISIONS: V1.0	
	PROJ. MGR: MH		CONCEPT DRAWING. NOT FOR CONSTRUCTION.	