

Monolith Sign: - Replacement of Existing Sign - Non Illuminated

Featuring:

- 2mm Aluminium folded panels, finished blue (Pantone 305c) matt and white (RAL 9910) matt
- 3mm Aluminim logo, finished blue (Pantone 305c) matt and green (Pantone 369c) matt
- Directional Text to be cut white vinyl
- Aluminium panels clad back to back over SHS frame

GENERAL NOTES

1. THIS DRAWING IS SCHEMATIC AND CONCEPTUAL IN NATURE AND IS INTENDED TO SHOW SYSCO'S CONSTRUCTION OBJECTIVES ONLY.

2. THE CONTRACTOR IS RESPONSIBLE FOR FIELD VERIFICATION OF EXISTING CONDITIONS PRIOR TO SUBMITTING A PROPOSAL TO SYSCO

3. THE CONTRACTOR IS RESPONSIBLE FOR ALL DESIGN WHICH WILL BE SUBMITTED TO SYSCO FOR REVIEW AND APPROVAL. DESIGN WILL REQUIRE SEVERAL ITERATIONS OF PLANNING BY QUALIFIED DESIGN PROFESSIONALS.

4. THE SCALE OF THIS DRAWING HAS BEEN DISTORTED BY REPRODUCTION. DO NOT RELY ON SCALED INFORMATION.

5. PROVIDE ALL EXIT DOORS, FIRE ACCESS DOORS, FIRE ROADS, FIRE RATED CORRIDORS, AND ALL OTHER ITEMS REQUIRED BY GOVERNING CODES AND AUTHORITIES.

6. CONTRACTOR SHALL LAYOUT COLUMNS TO MAXIMIZE BACK STORAGE.

7. SYSCO HAS NOT ATTEMPTED TO SHOW ALL NECESSARY JANITOR CLOSETS, MECHANICAL/ ELECTRICAL CLOSETS OR DOORS ON THESE CONCEPTUAL DRAWINGS. THESE DETAILS WILL BE INTEGRATED THROUGHOUT DESIGN ITERATIONS.



3D visual of Proposed Sign

SIGN COLOUR

Pantone 3005 C

Pantone 389 C

RAL 9910




Monolith Sign: - Text to suit site on the lower part.



Monolith Sign: - Design Standard

Will have text customized to suit each site. Sizes will be the same at each site.

SCALE BAR 1:50

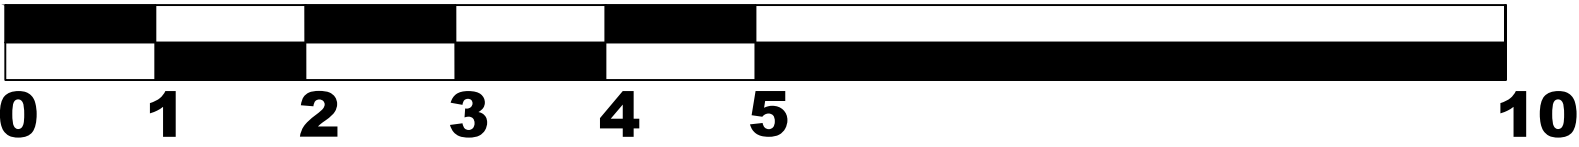

A3	Proposed Sign 5	PROJECT FOR SYSCO GB READING Unit 24, Suttons Business Park, 69 Suttons Park Ave, Earley, Reading RG6 1AZ	REVISIONS: V1.0	
	PROJ. MGR: MH		DATE: 06/05/2026	