
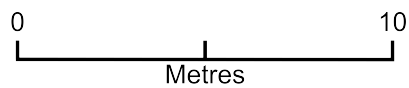


Solar Panels

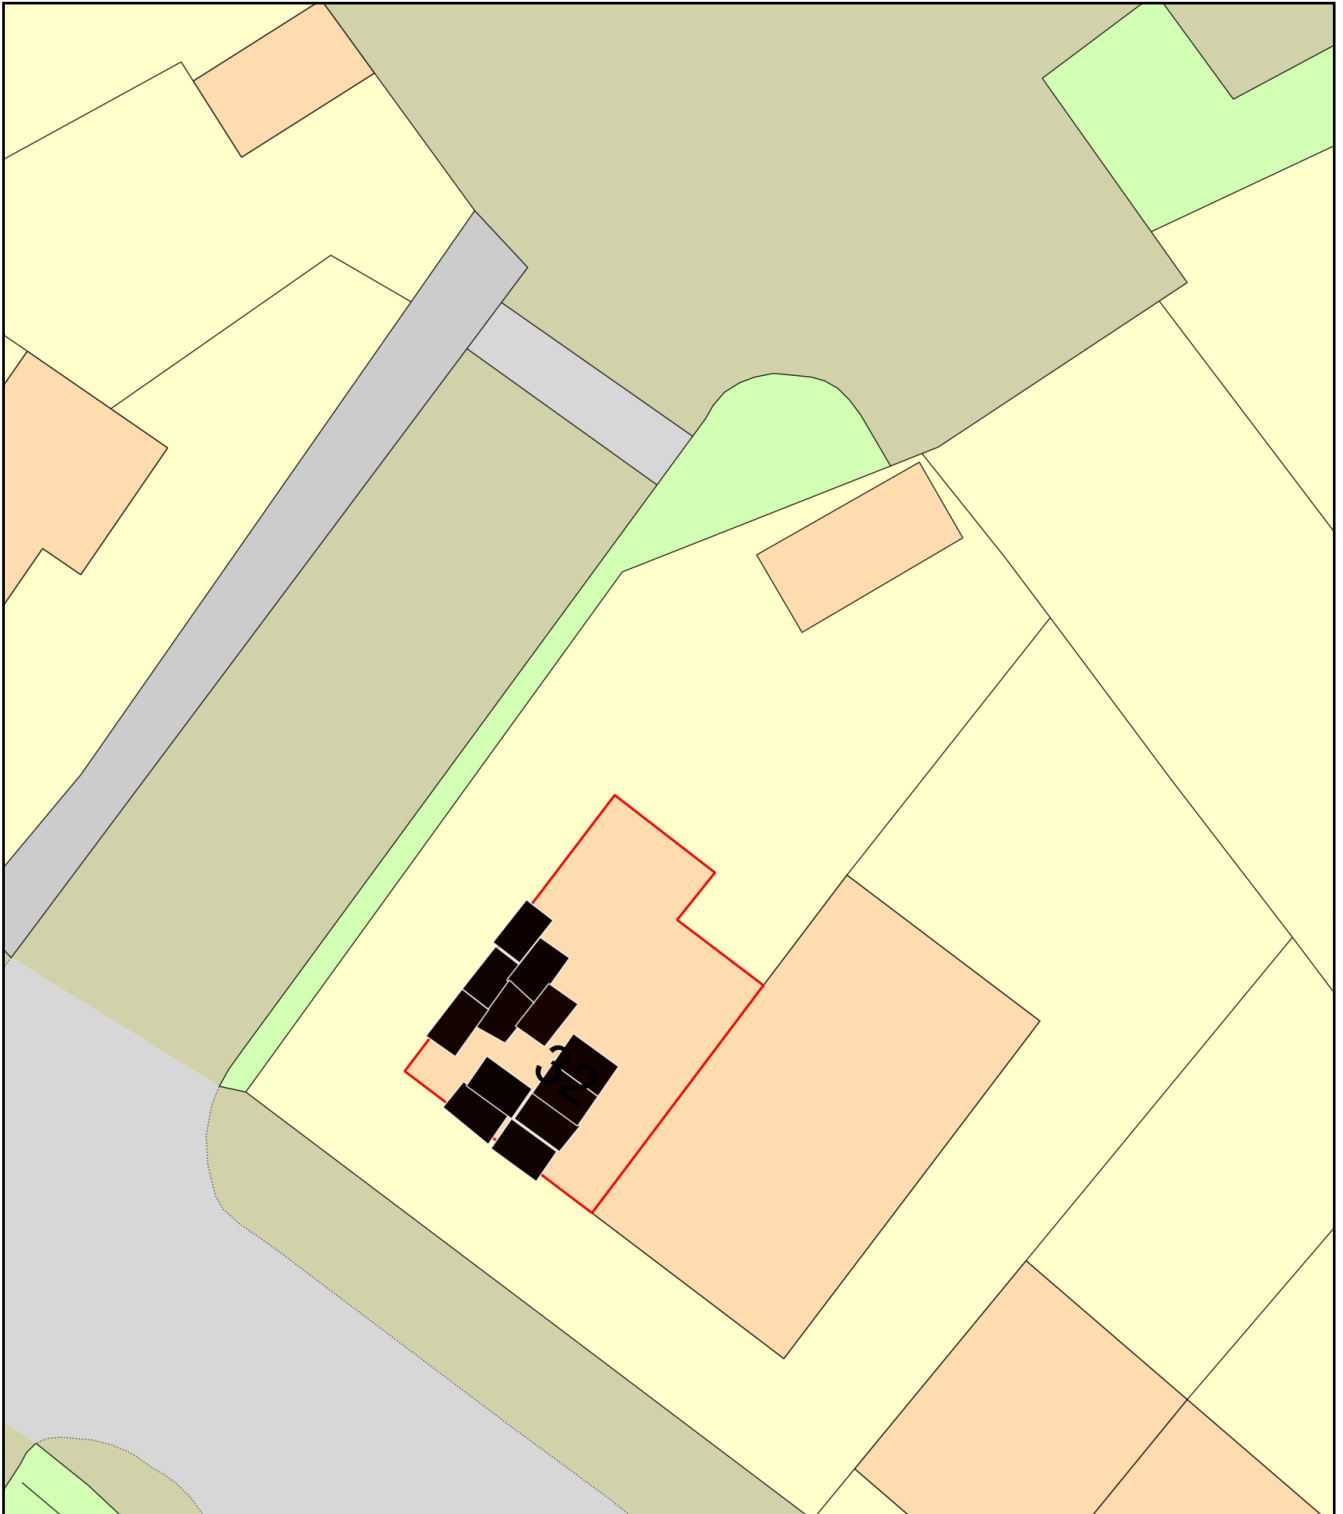

Plan Produced for: Jeremy Kivell

Date Produced: 02 Jul 2026

Plan Reference Number: TQRQM26183170313196

Scale: 1:200 @ A4