
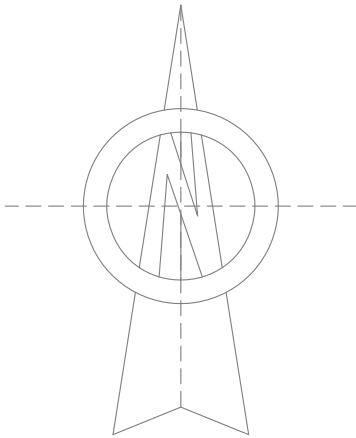


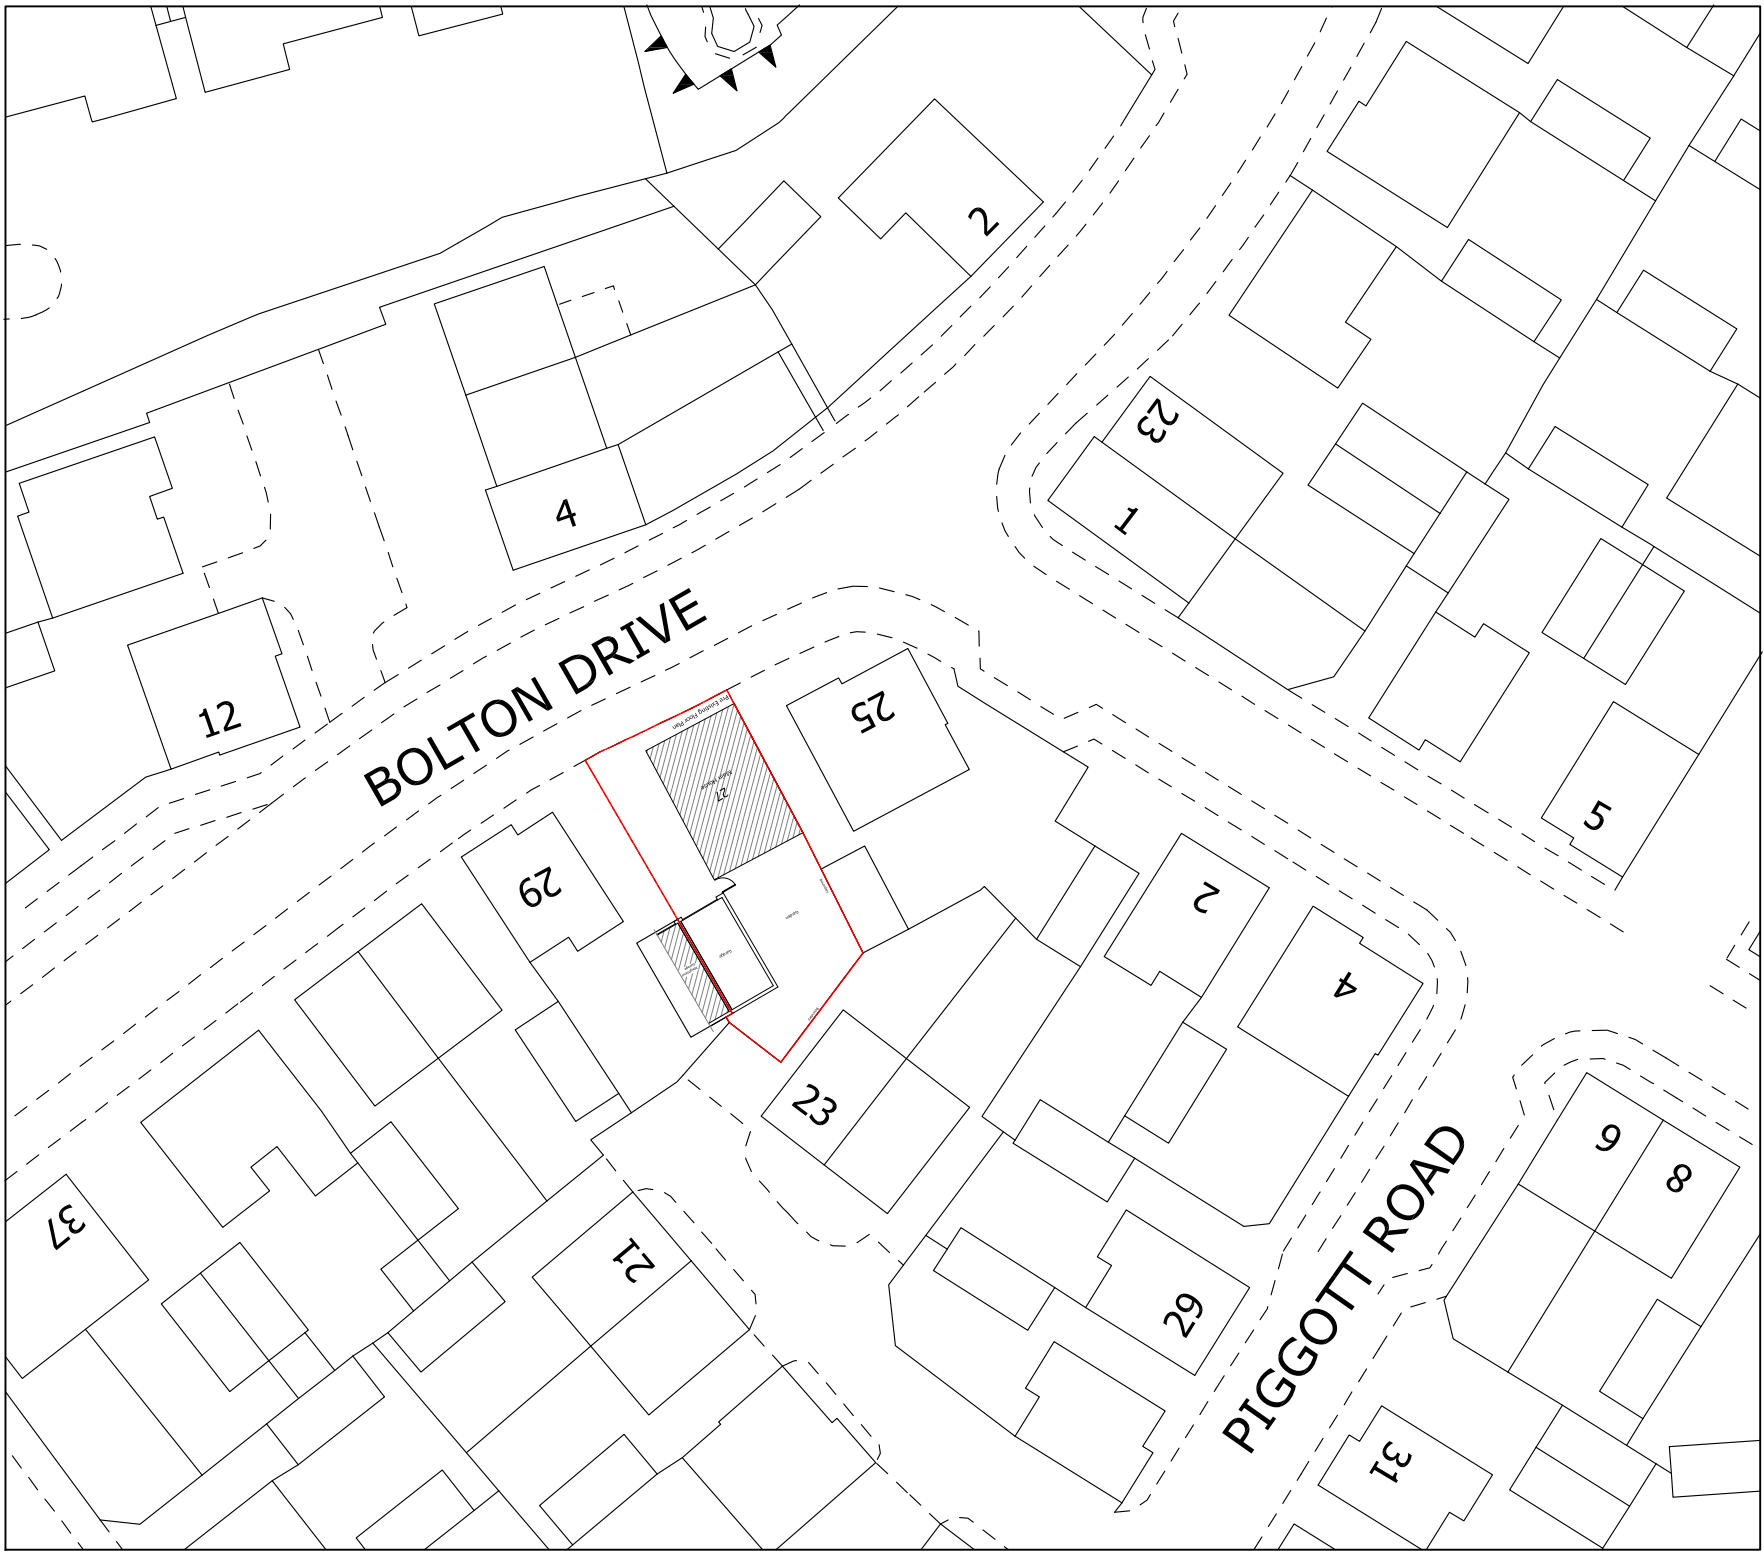

Project
27 BOLTON DRIVE RG2 9RD

Drawing
PRE EXISTING BLOCK PLAN

Dwg No. 105	Date JULY 2026
-----------------------	--------------------------

Scale @ A3	1:500
-------------------	-------

