


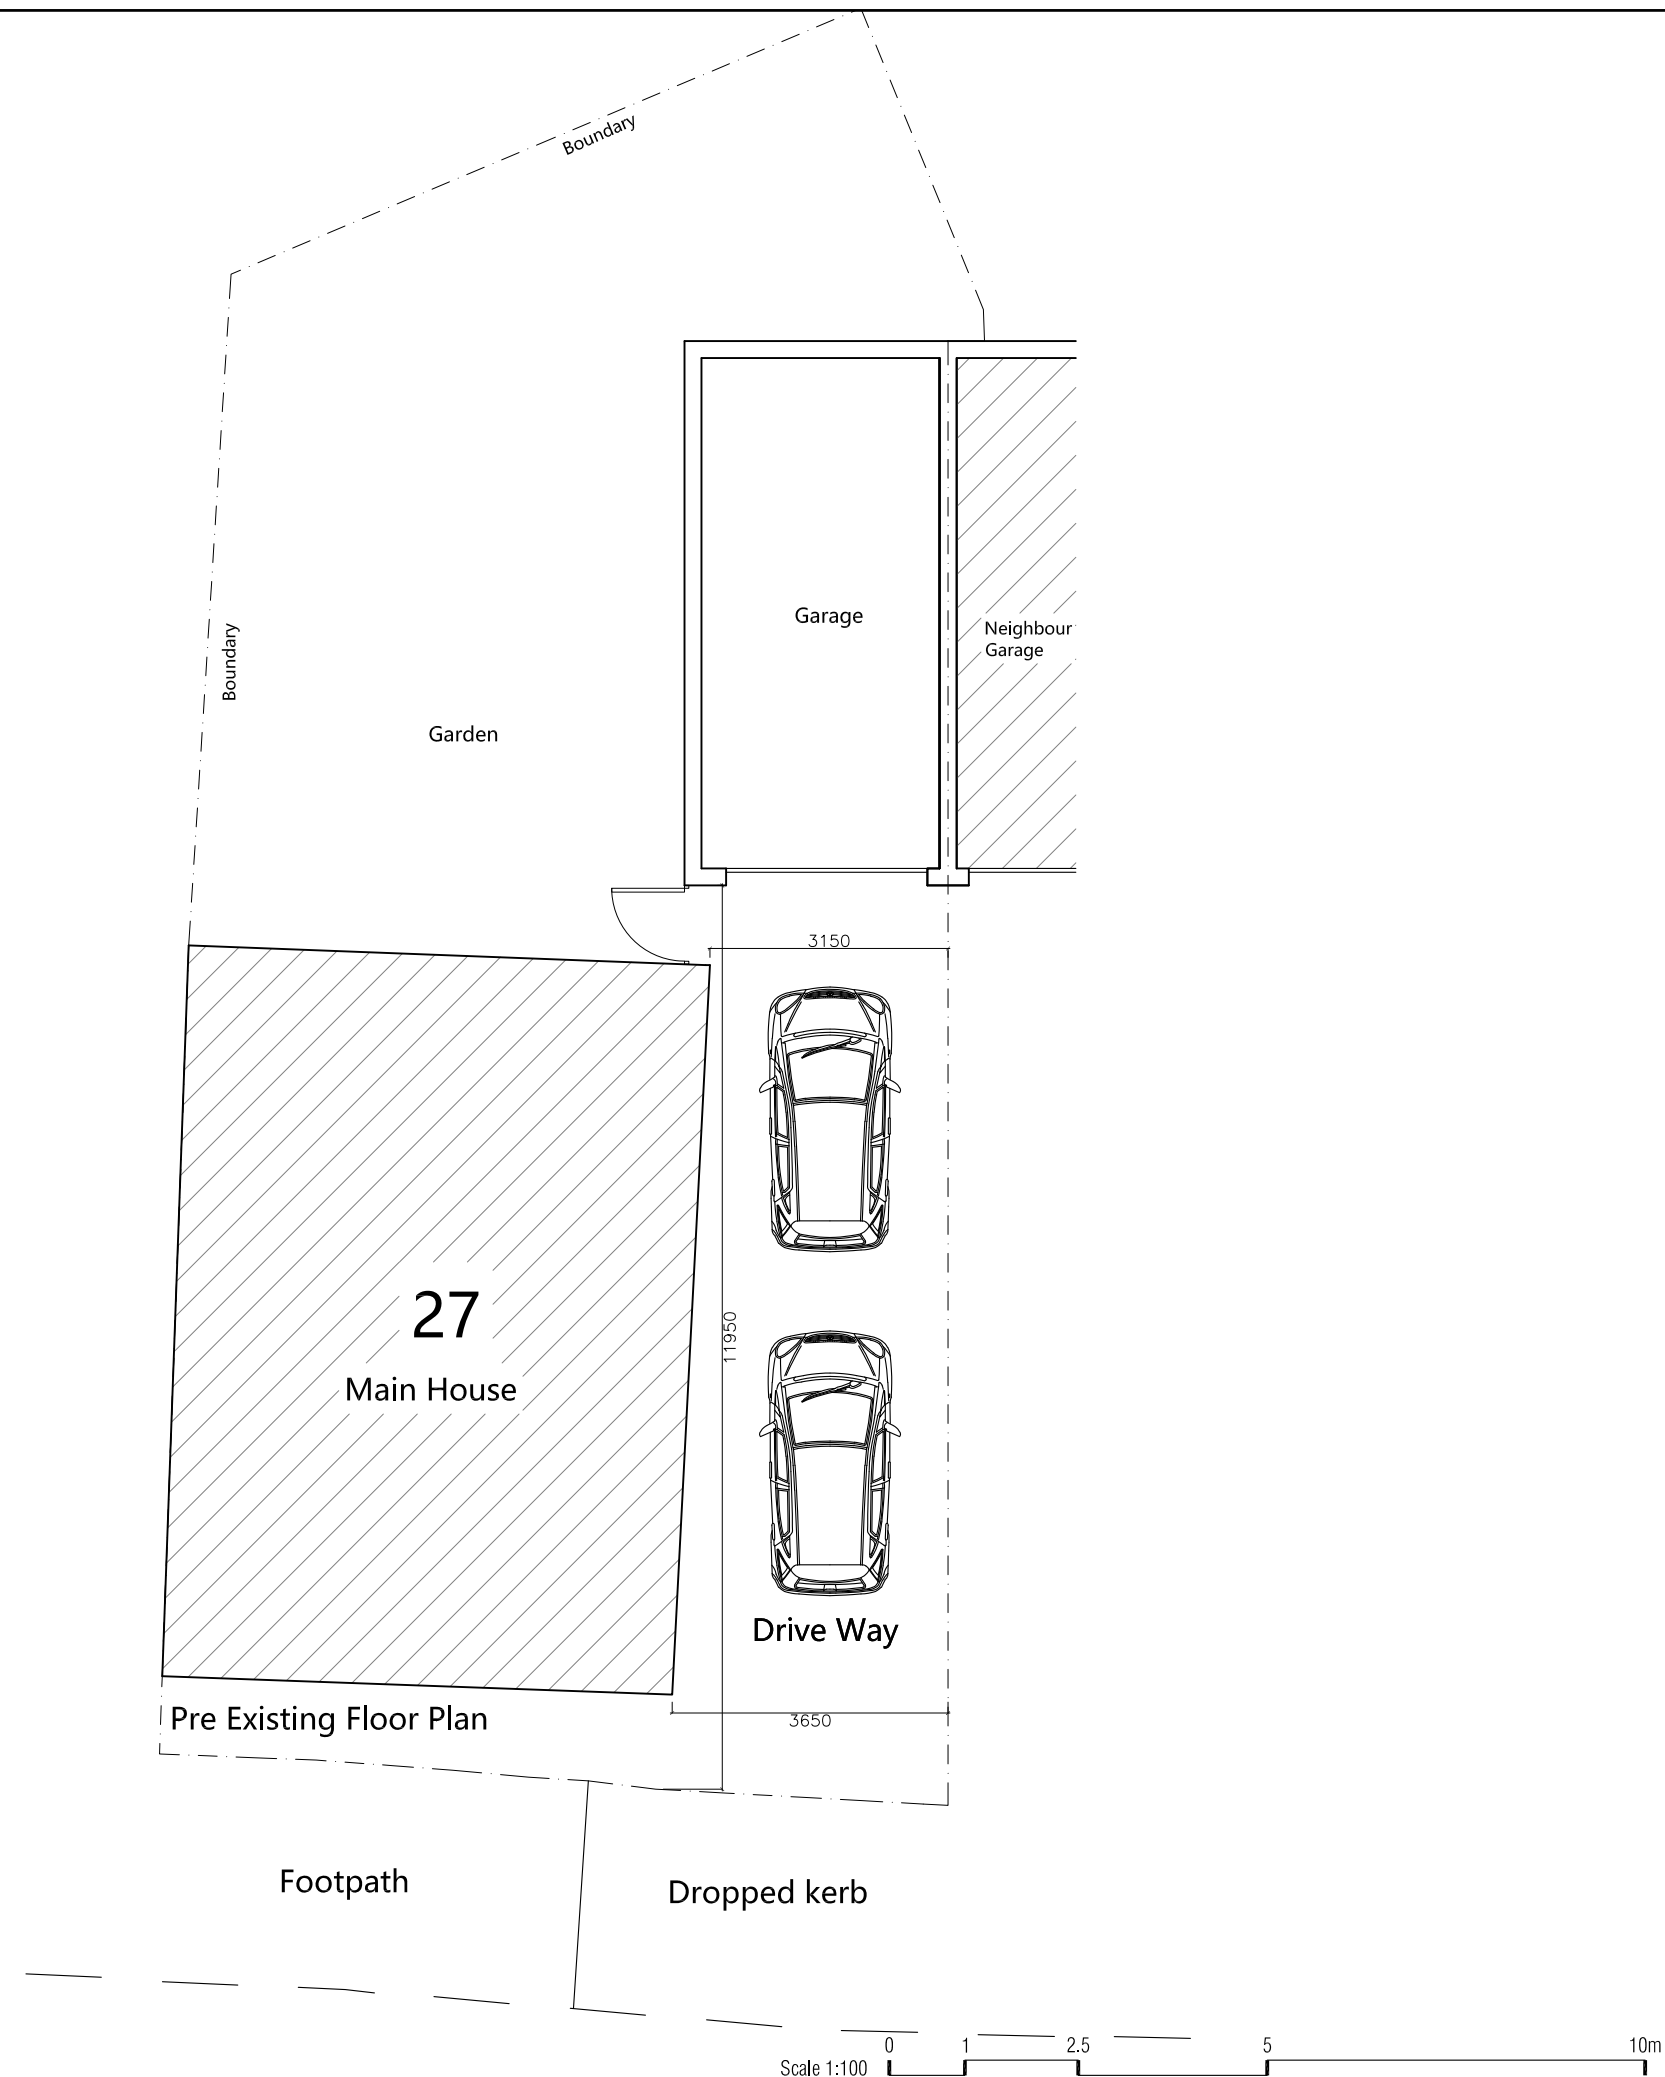

Project
27 BOLTON DRIVE RG2 9RD

Drawing
PRE EXISTING PLAN

Dwg No. 101	Date JULY 2026
-----------------------	--------------------------

Scale @ A3	1:100
-------------------	-------