
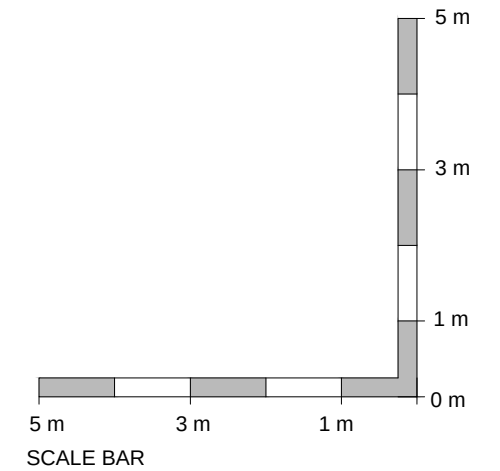


ELEVATION B

ELEVATION C

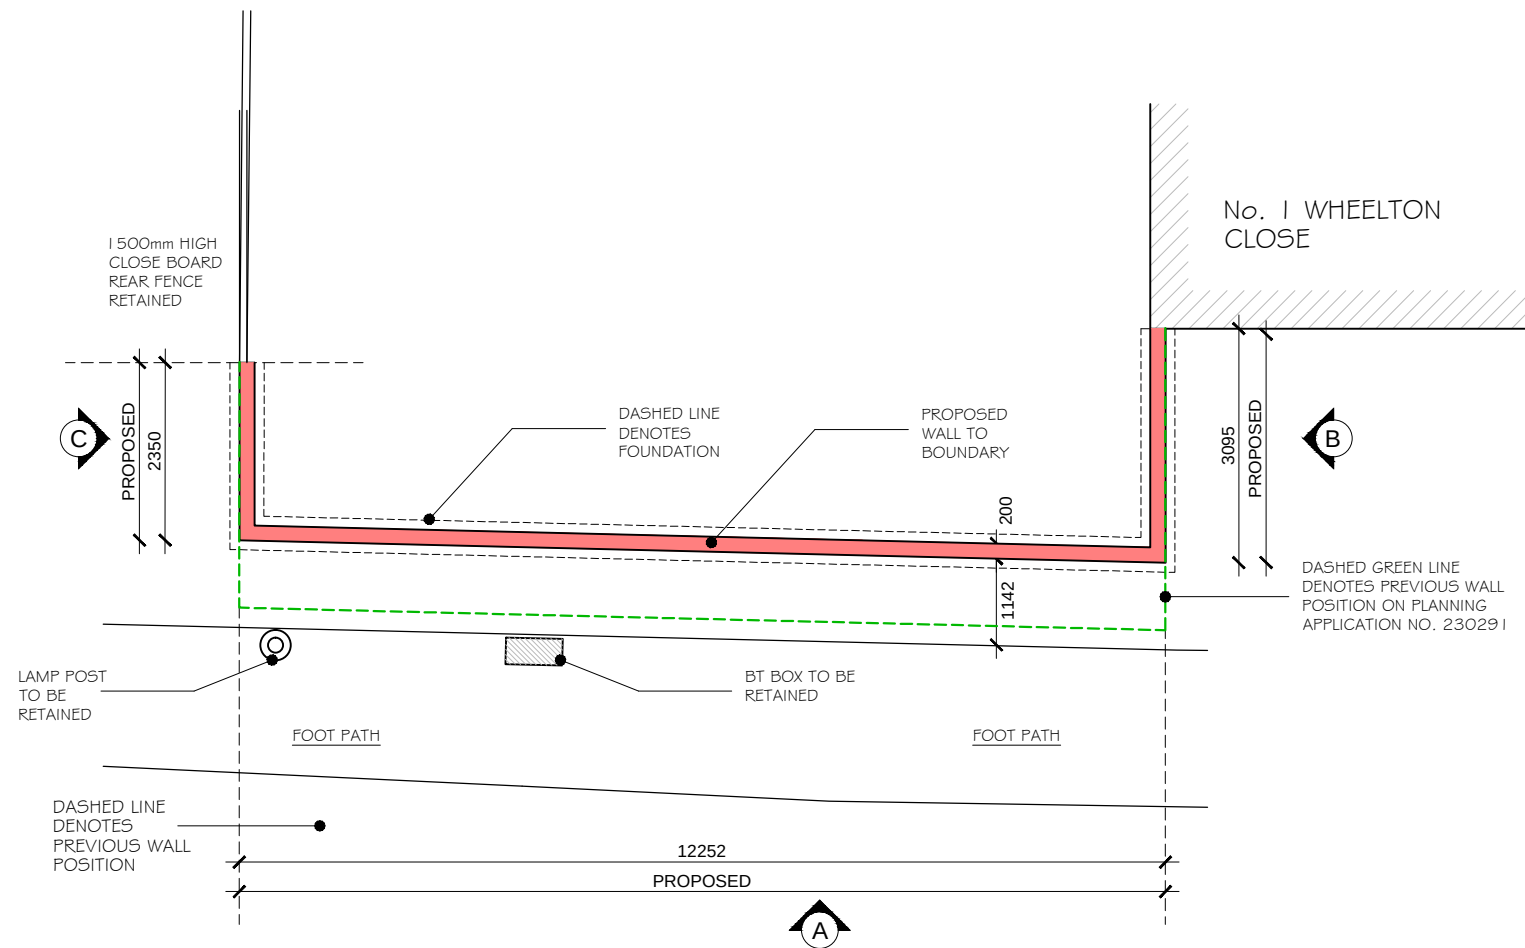

**CADCRE8 LTD**  
ARCHITECTURAL DESIGNERS & PLANNERS  
1 Peach Street  
Wokingham  
RG40 1XJ  
matt-cadcre8@outlook.com

The copyright in this document and design is confidential to and the property of Cadcre8 Limited

Status **PLANNING ISSUE**

Client  
**MR A SHONE**

Project Title  
**1 WHEELTON CLOSE, EARLEY,  
BERKSHIRE**

| Rev. | Date | Detail |
|------|------|--------|
|      |      |        |

DRAWING Title  
**PROPOSED PLAN & ELEVATIONS TO SIDE  
BOUNDARY WALL**

| Scale.     | Date   | Drawn |
|------------|--------|-------|
| 1:100 @ A3 | FEB-24 | MM    |

| DRAWING No.    | Rev. |
|----------------|------|
| 24 - P080 - 03 |      |