
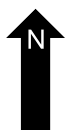
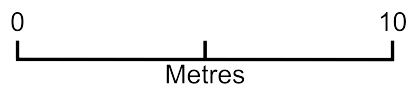


Garage Conversion - 7 Dexter Way

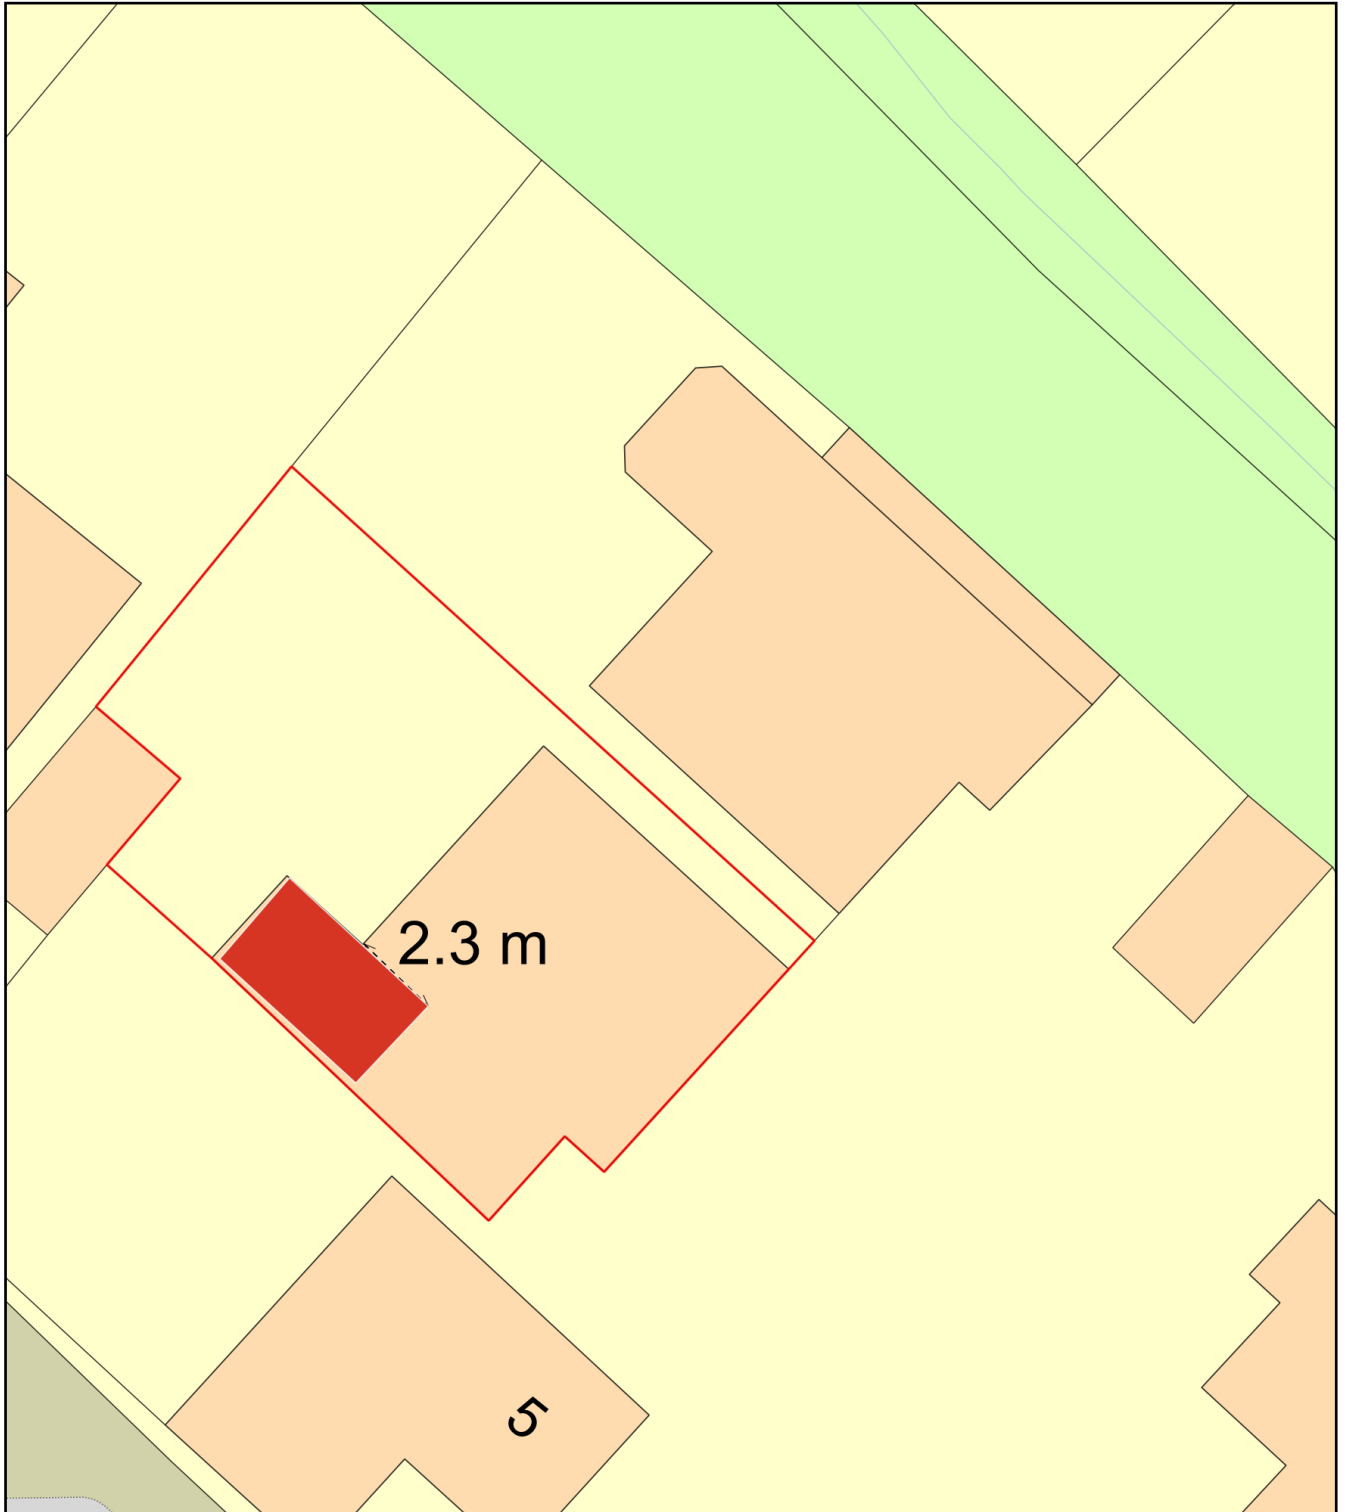

Plan Produced for: Janandi Ratnayake

Date Produced: 02 Jul 2025

Plan Reference Number: TQRQM25183232156159

Scale: 1:200 @ A4