


This plan is based on OS data which shows the general approximate position, not the exact line, of the boundaries. It may be subject to distortions in scale. Measurements scaled from this plan may not match measurements between the same points on the ground.


This drawing has been prepared based on OS data information received 22.07.2025 © Crown Copyright 2025 Licence No. 100031961

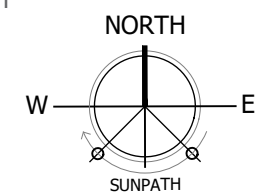

PLANNING

Project
5 Woodlands Avenue, Woodley
Reading RG5 3HN
Drawing Title
Location Plan and Block Plan

Date 22.07.2025	Scale As noted @A3	Drawn by SJ
Project No 199	Drawing No 001	Revision -

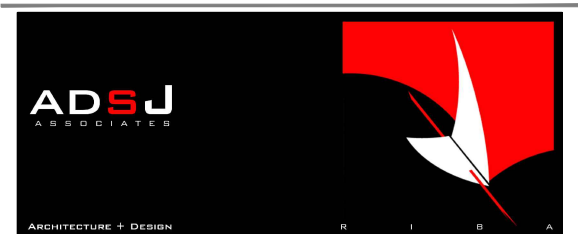


68 Norton Road Woodley Reading Berkshire RG5 4AJ

07968 141918 info@adsj.co.uk www.adsj.co.uk



1 Location Plan SCALE 1:1250

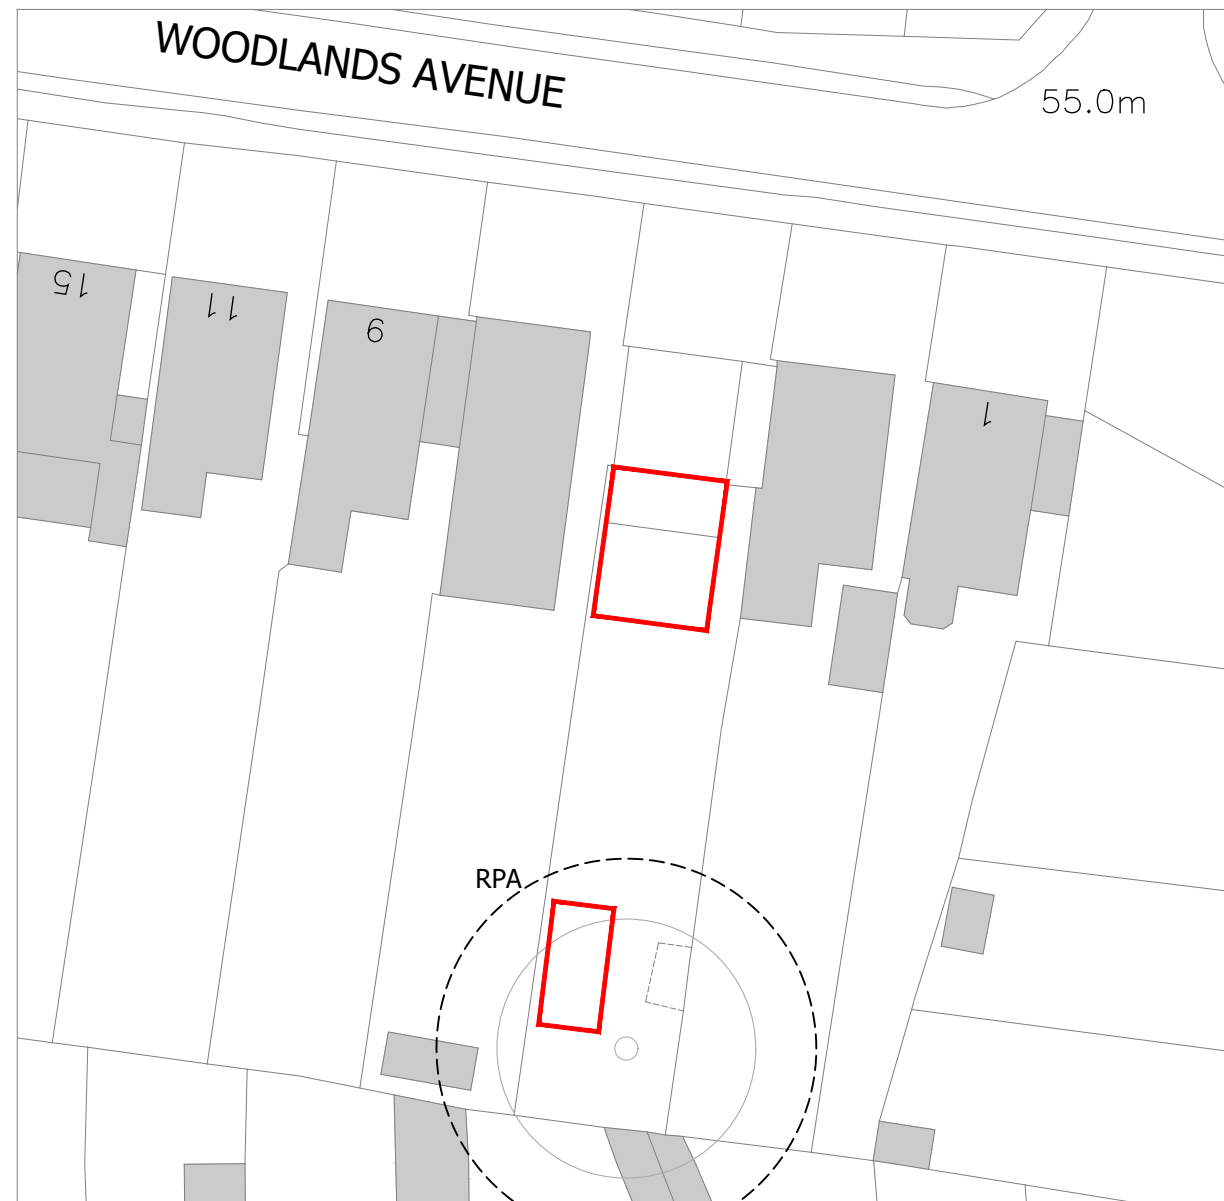

2 Block Plan SCALE 1:500