



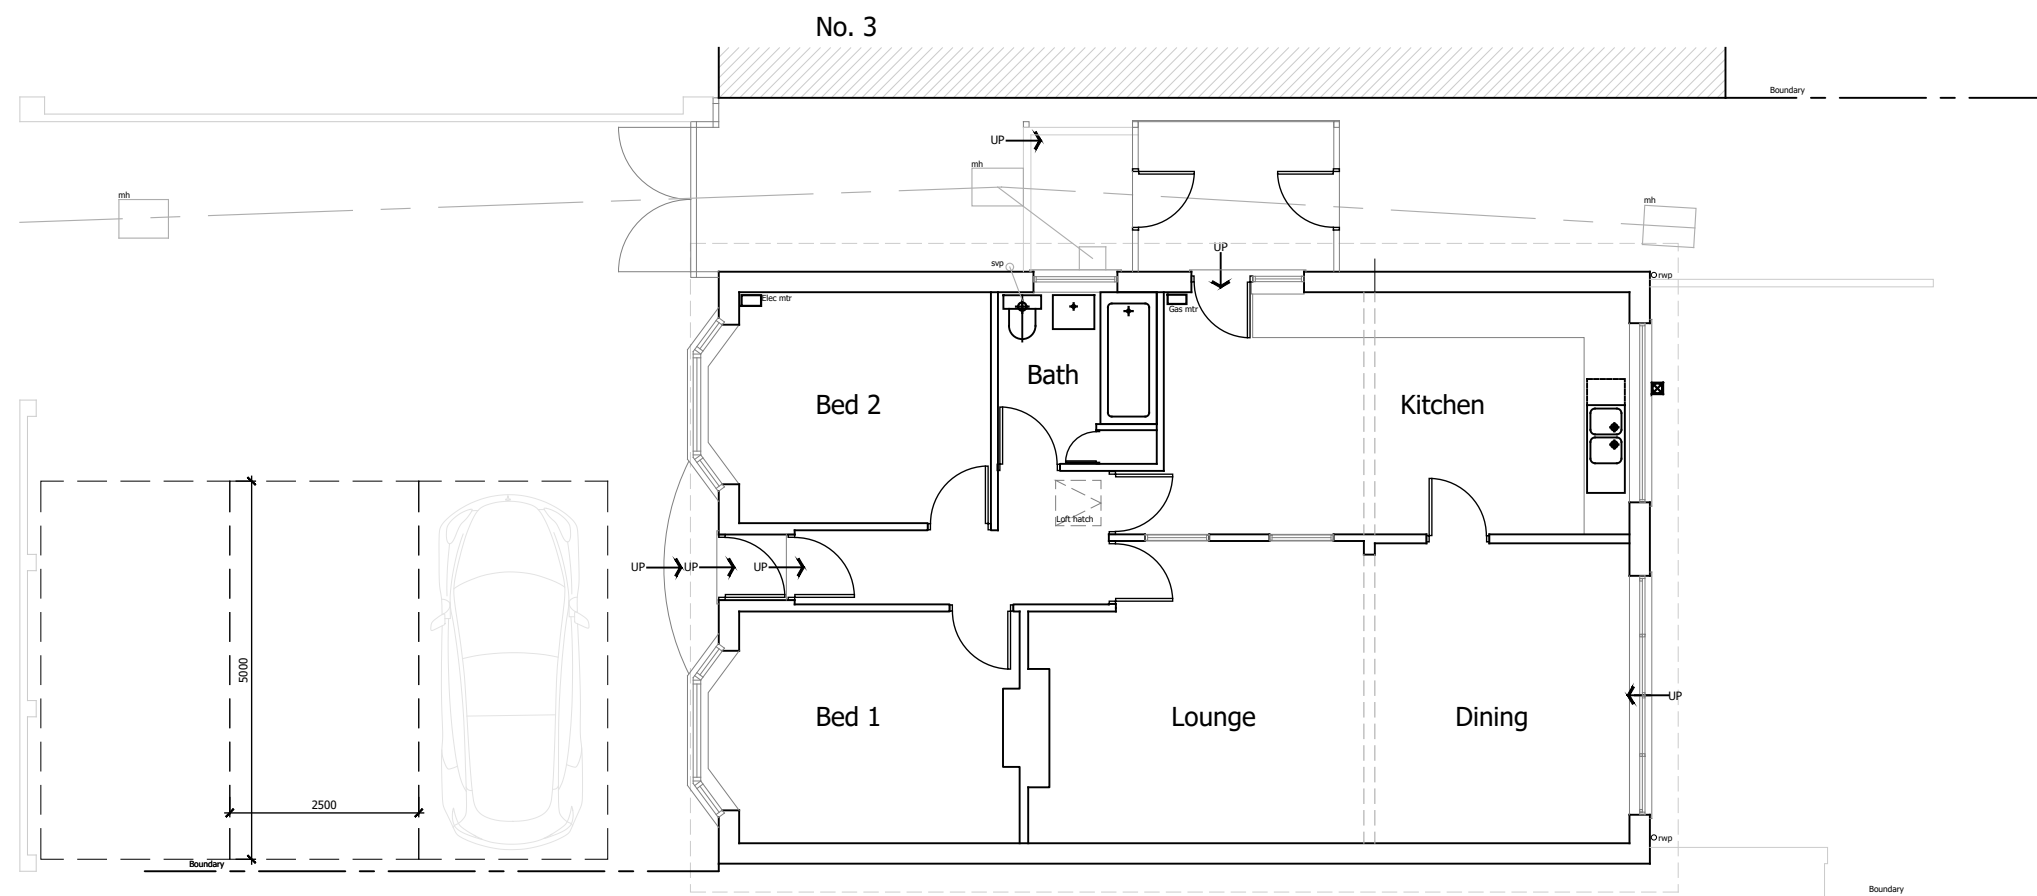

This drawing has been prepared without the benefit of a measured building survey or topographic information.

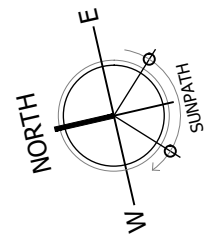

PLANNING

Project
5 Woodlands Avenue, Woodley
Reading RG5 3HN
Drawing Title
Existing Ground Floor Layout



Date	Scale	Drawn by
19.09.2025	As noted @A3	SJ
Project No	Drawing No	Revision
199	002	-

1

Ground Floor

Existing

SCALE 1:100

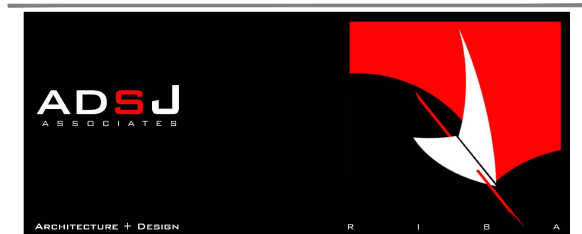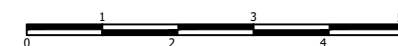

68 Norton Road Woodley Reading Berkshire RG5 4AJ

07968 141918 info@adsj.co.uk www.adsj.co.uk