



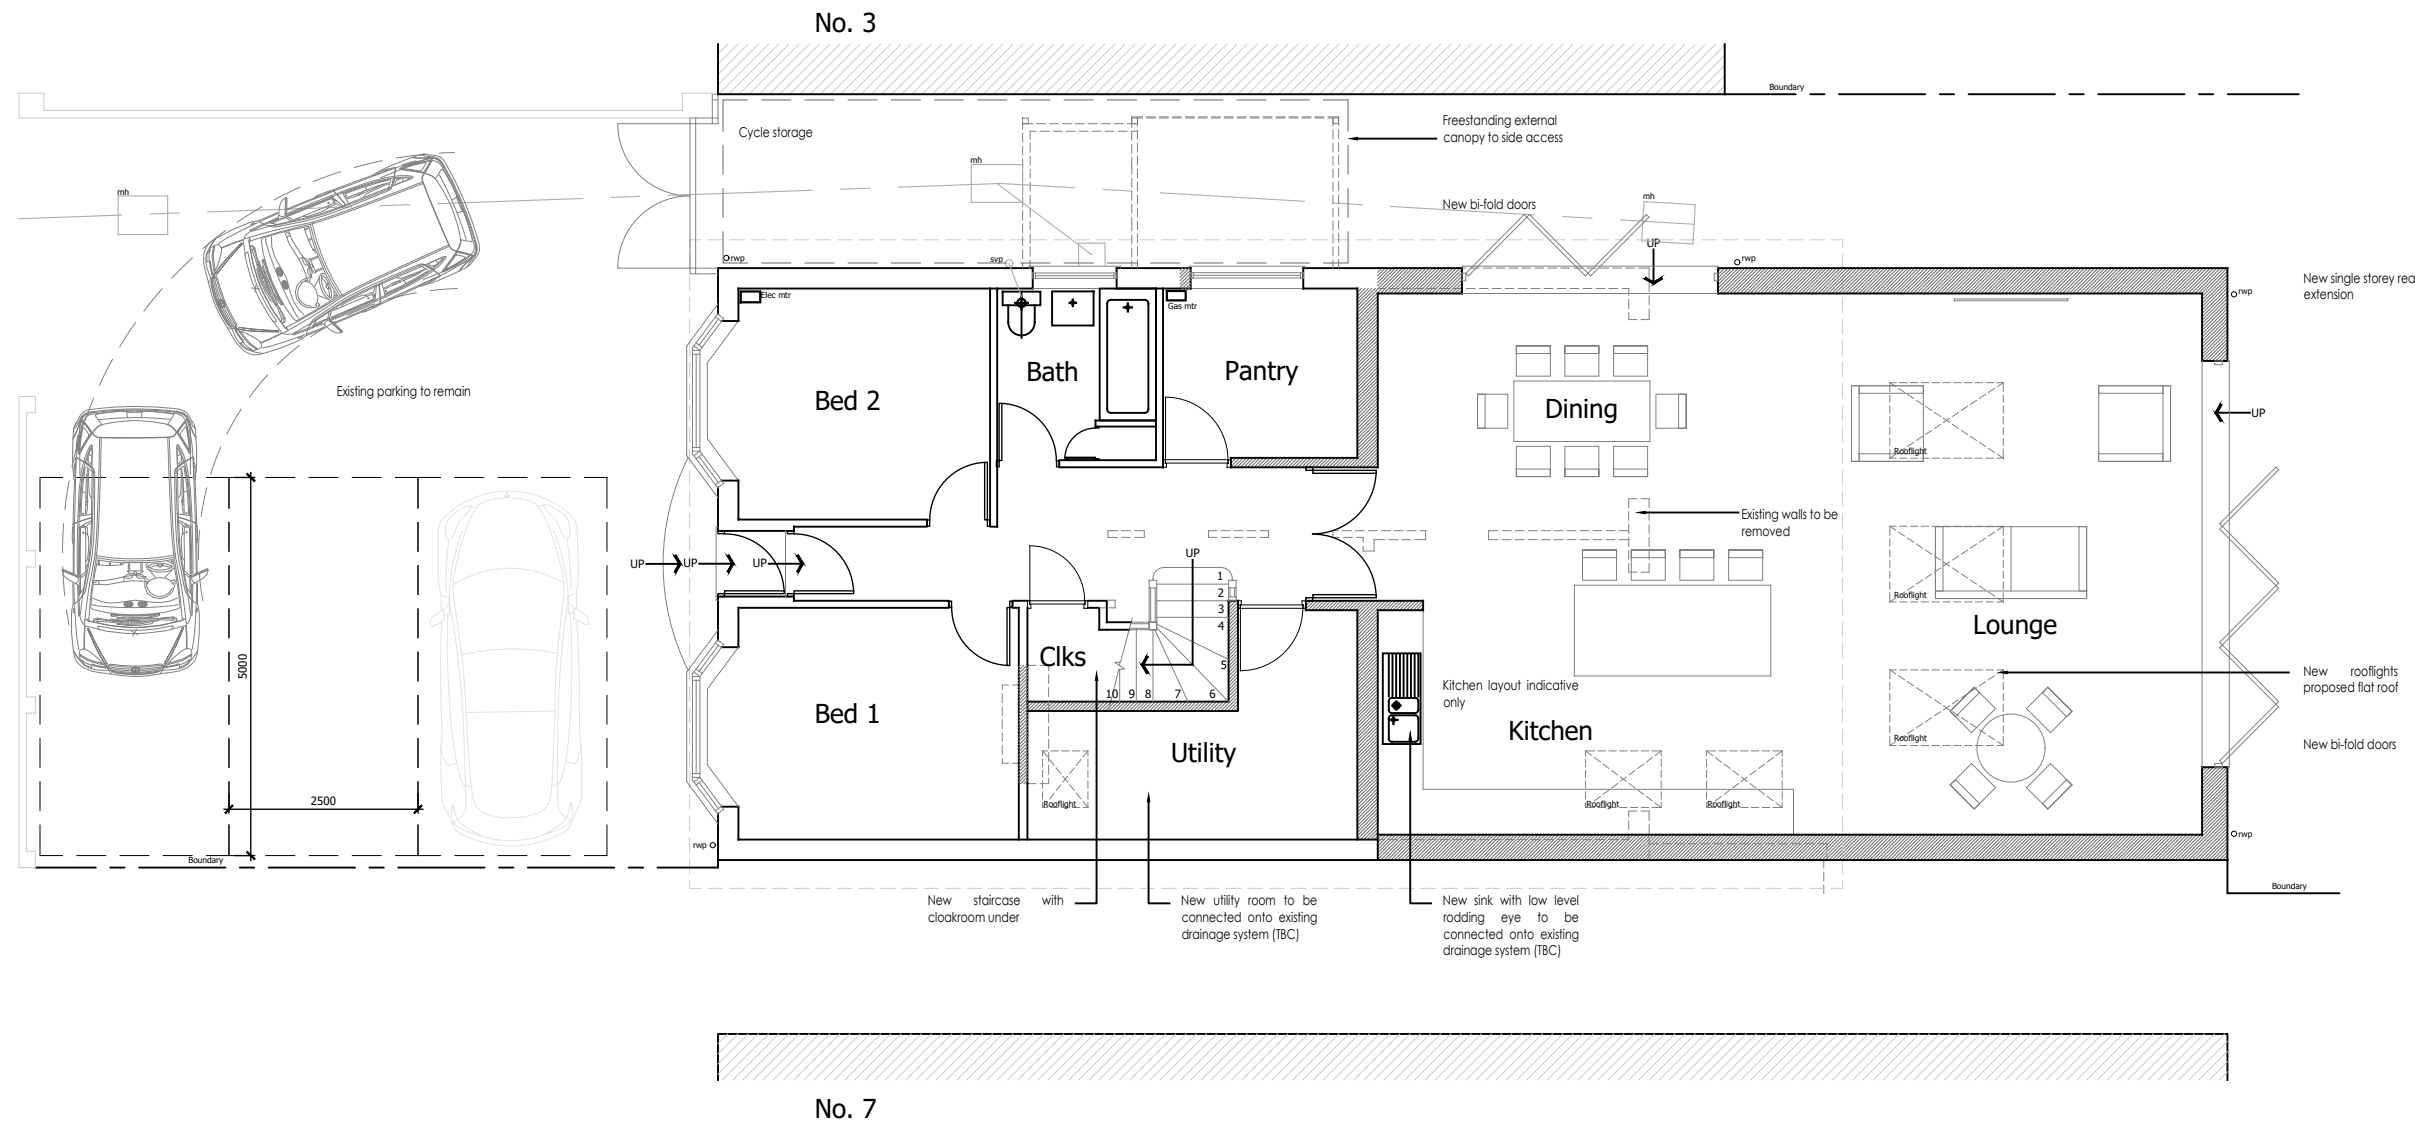

This drawing has been prepared without the benefit of a measured building survey or topographic information.

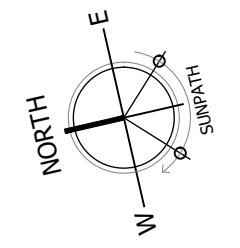

PLANNING

Project			
5 Woodlands Avenue, Woodley			
Reading RG5 3HN			
Drawing Title			
Proposed Ground Floor Layout			
Date	Scale	Drawn by	
26.09.2025	As noted @A3	SJ	
Project No	Drawing No	Revision	
199	006	-	

1

Ground Floor

Proposed

SCALE 1:100

