



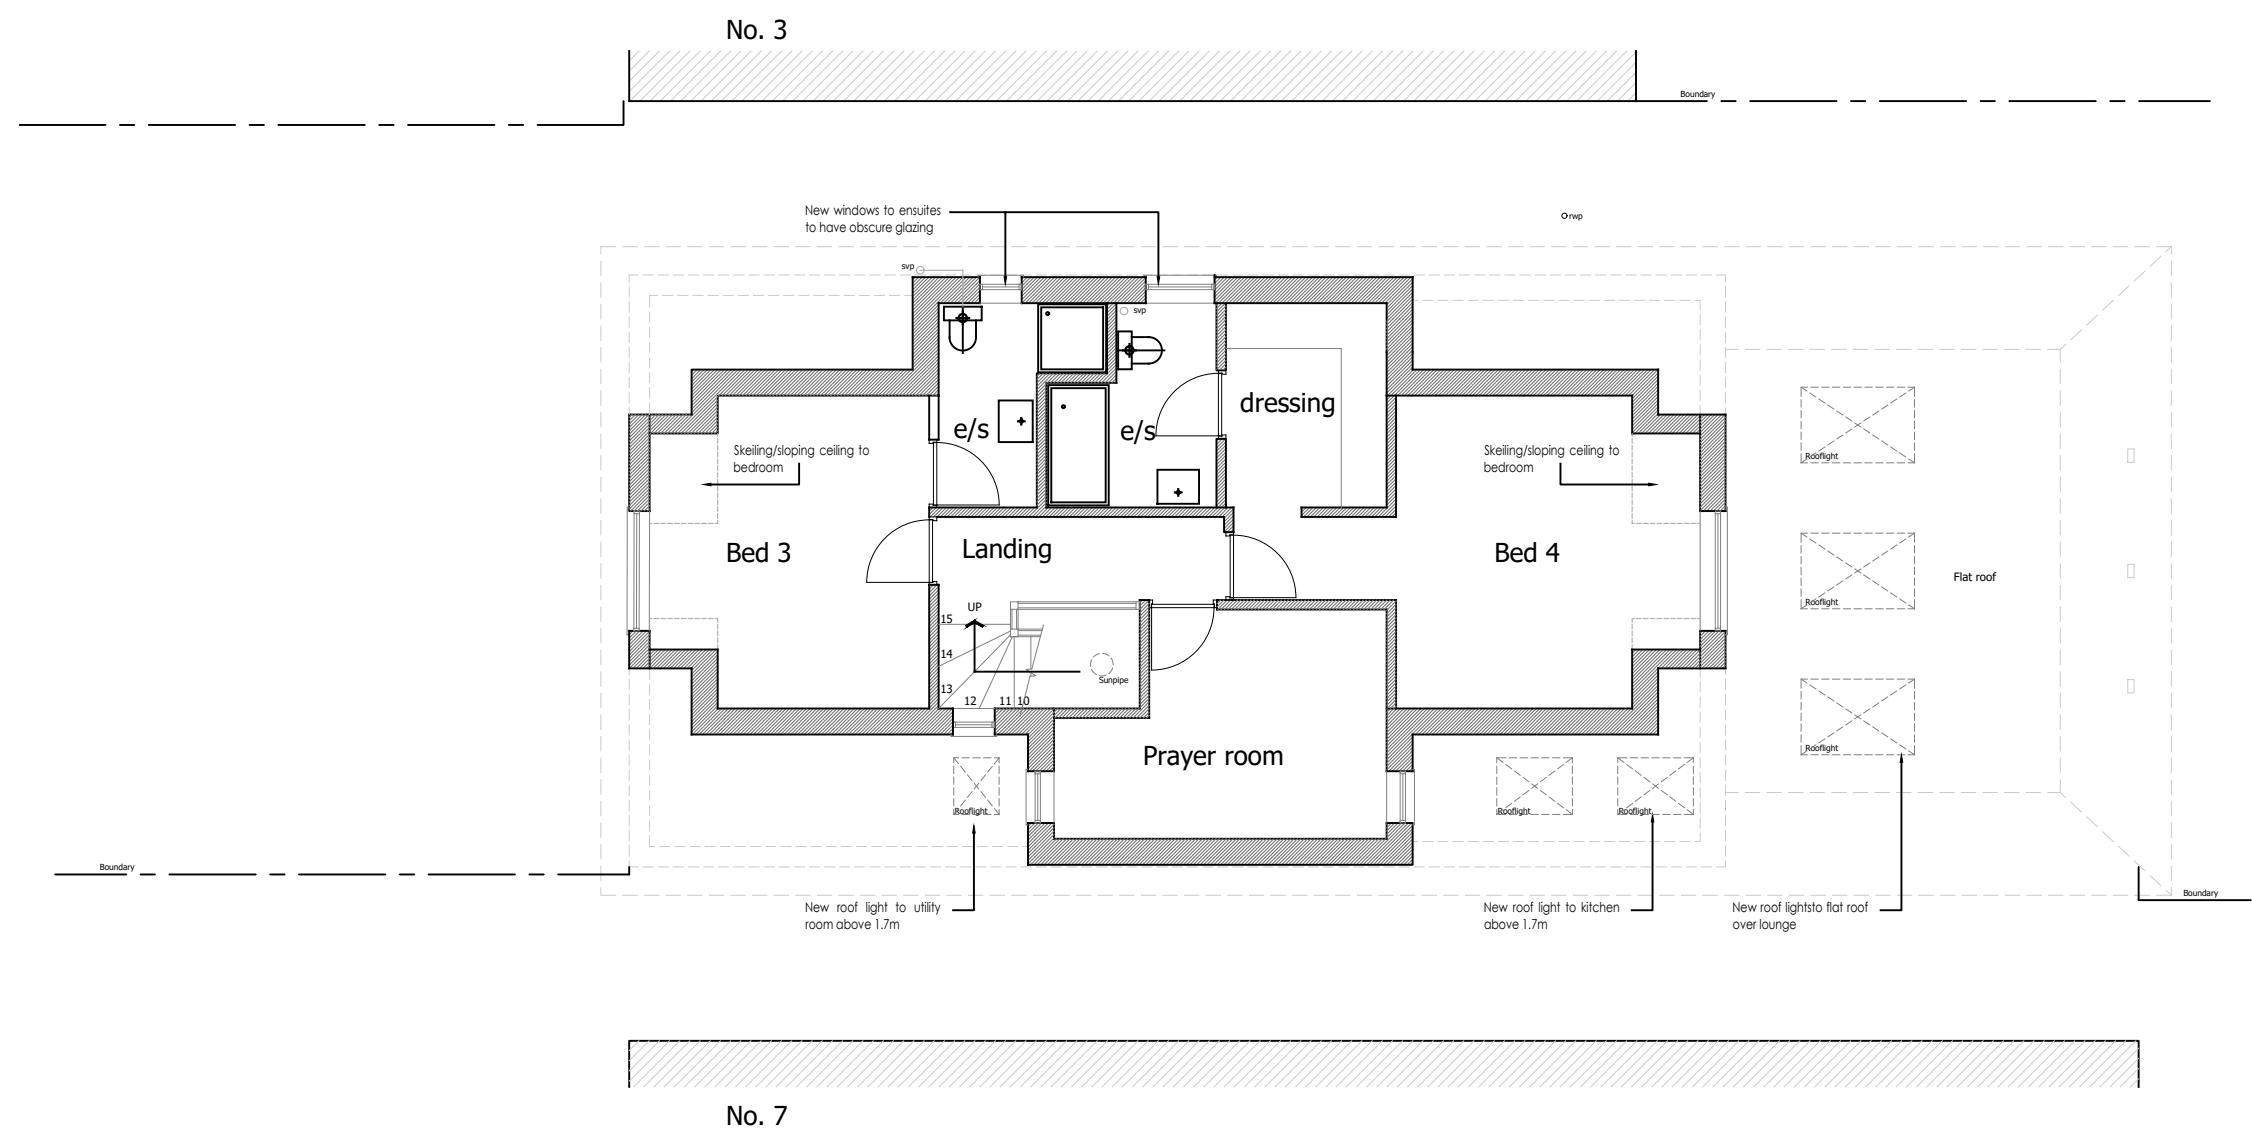

1 First Floor
Proposed

SCALE 1:100

This drawing has been prepared without the benefit of a measured building survey or topographic information.

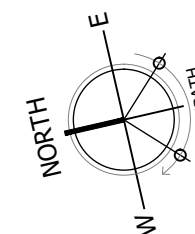

PLANNING

Project
5 Woodlands Avenue, Woodley
Reading RG5 3HN
Drawing Title
Proposed First Floor Layout

Date 26.09.2025	Scale As noted @A3	Drawn by SJ
Project No 199	Drawing No 007	Revision -