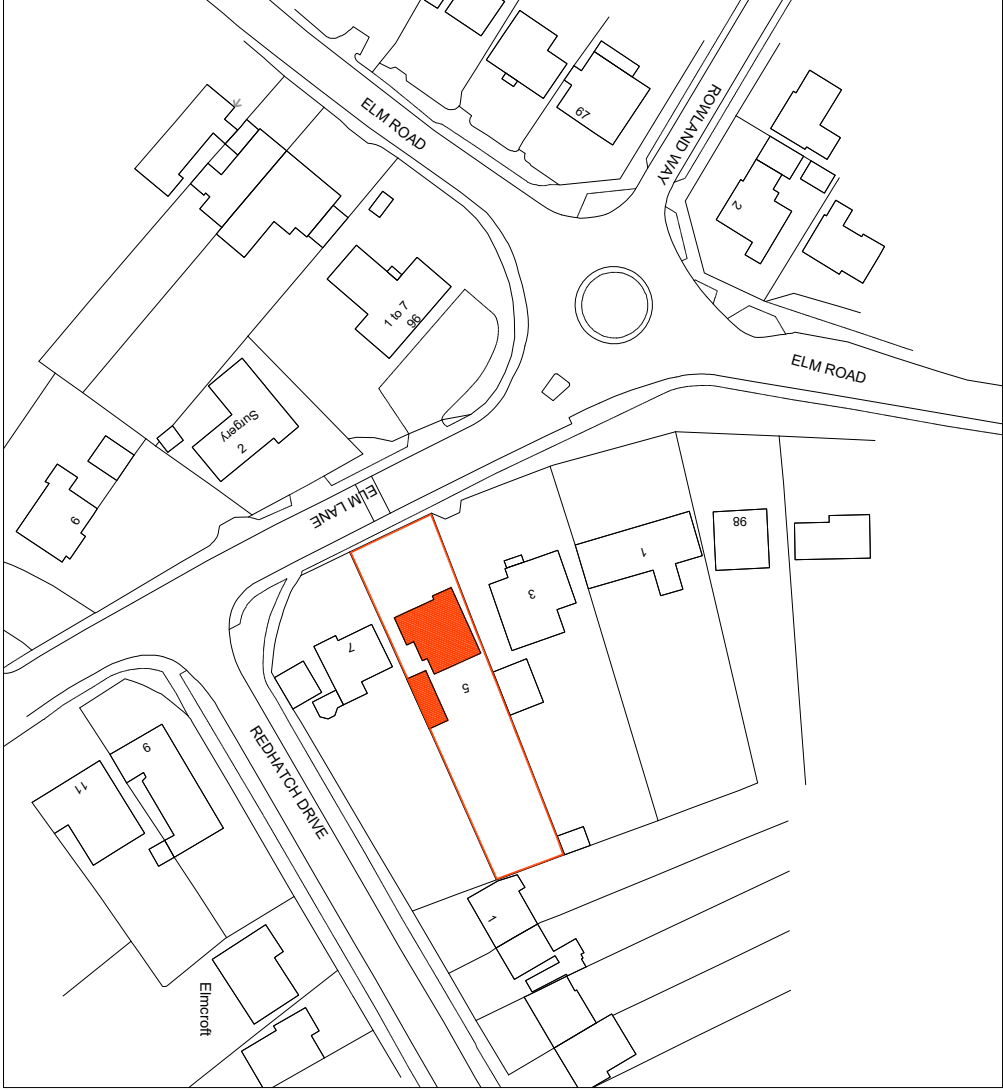
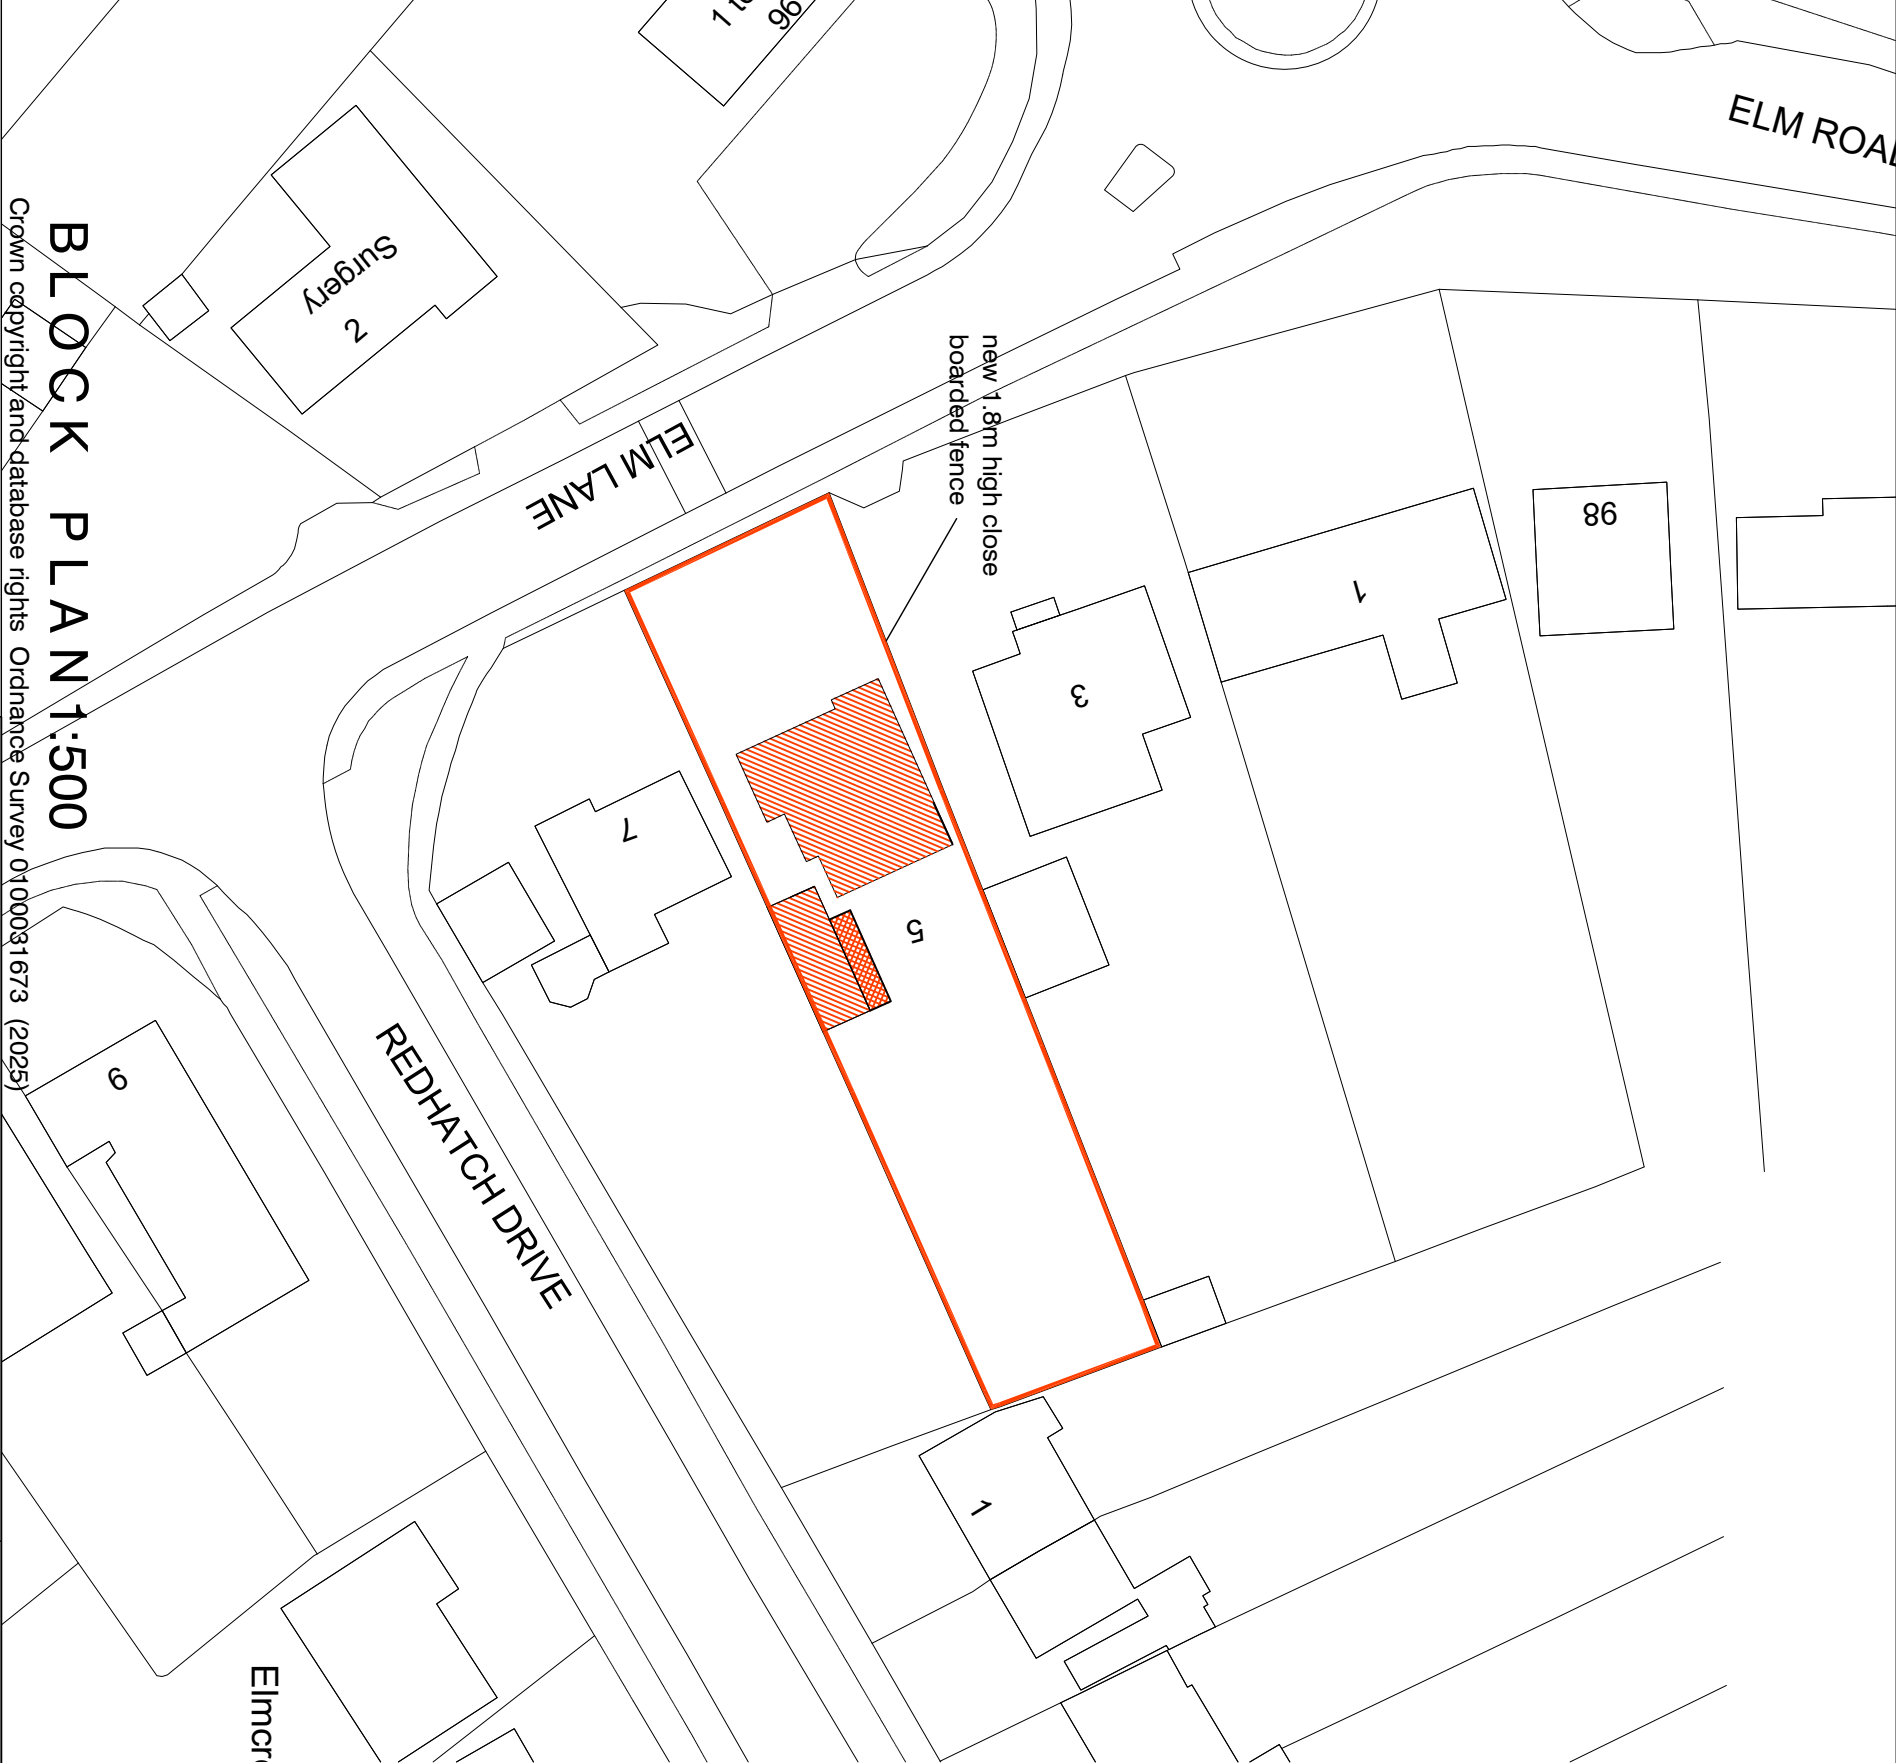


Proposed change of use of existing dwelling to care facility with conversion and side extension of the existing garage for use ancillary to the new use

at 5, Elm Lane, Earley Reading
for Kennet Investments Ltd