


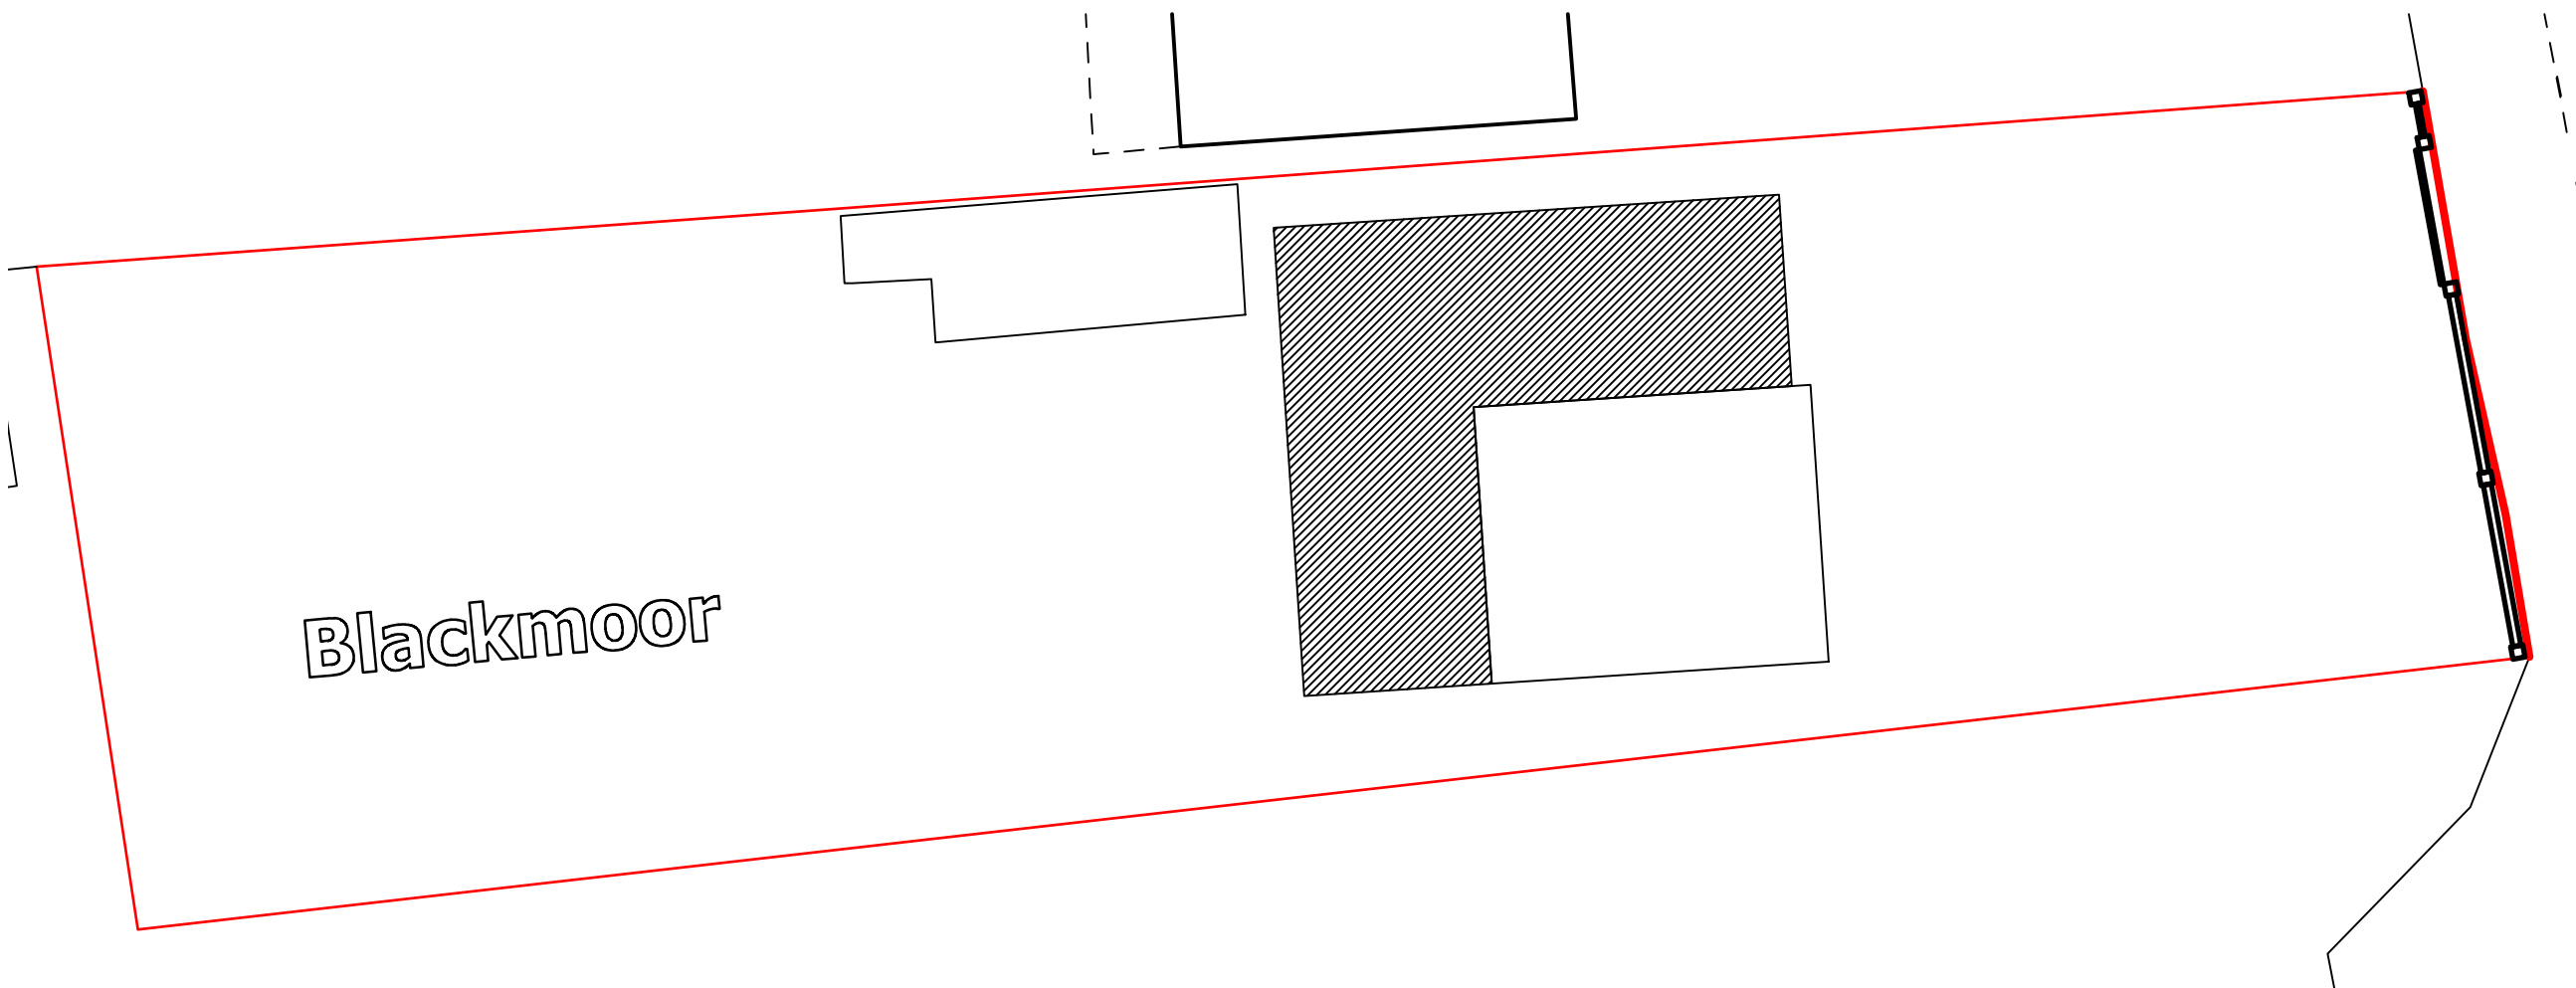

SITE PLAN

AGENT
HUMZAH KHUSHI
BA ARCHITECTURE

SCALE
A3 1 : 200

DATE
05 / 05 / 2026

ADDRESS
BLACKMOOR
BASINGSTOKE ROAD
THREE MILE CROSS
RG7 1AS

PROJECT
PROPOSED
SITE PLAN

