



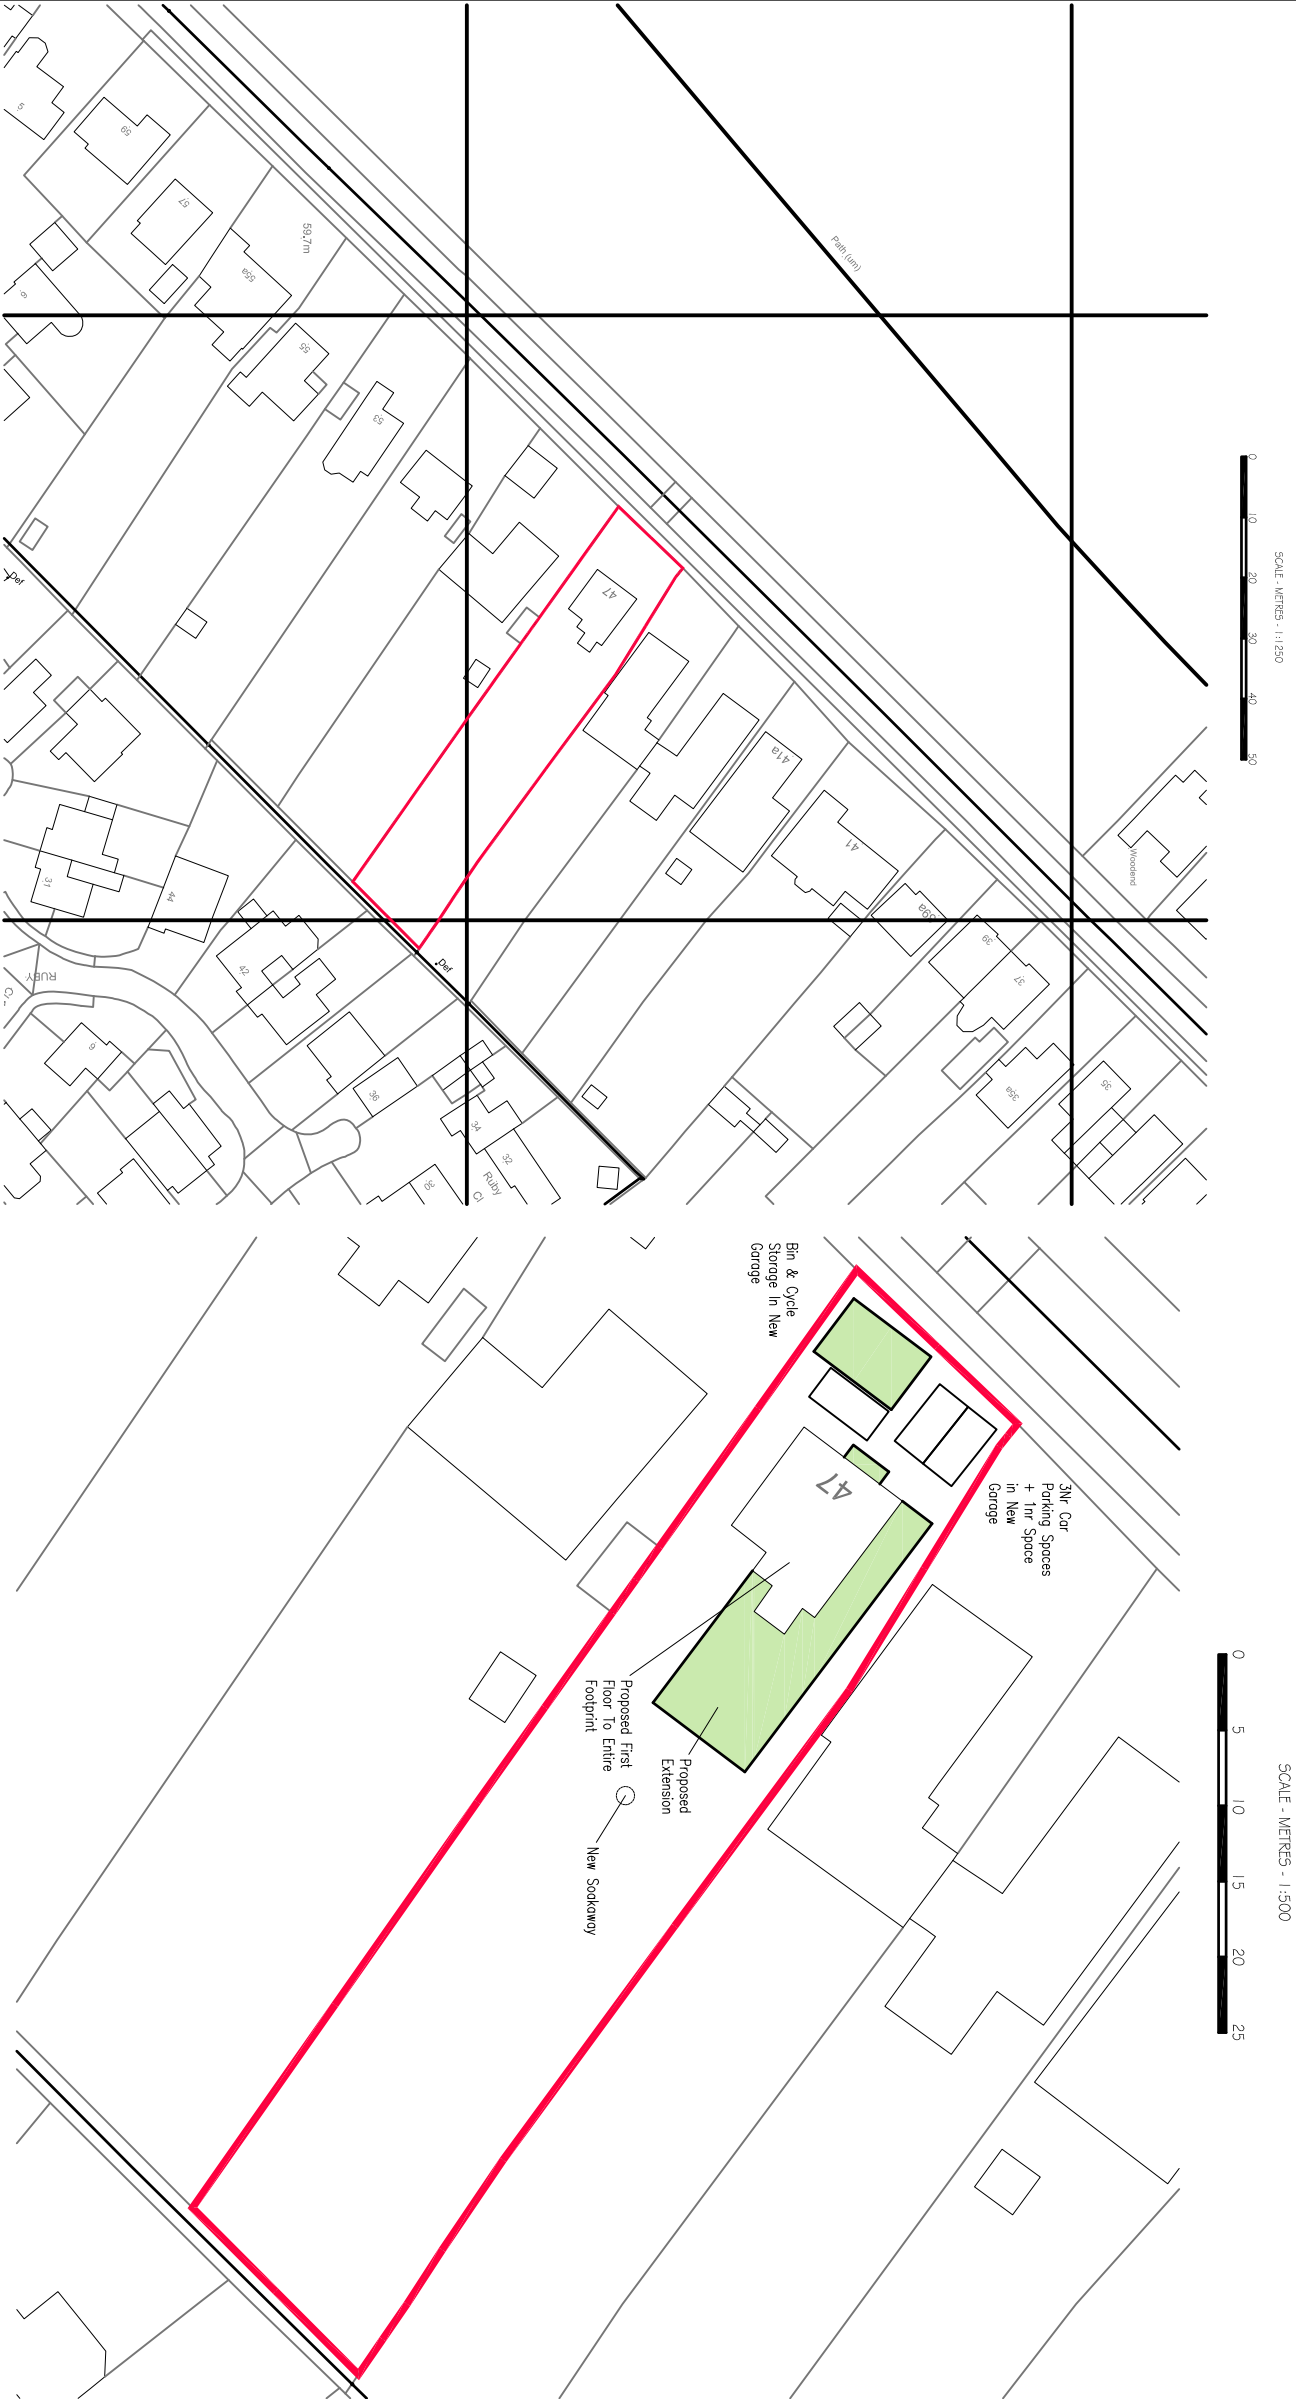

Crown Copyright and database rights 2023 OS Licence no. 100041041

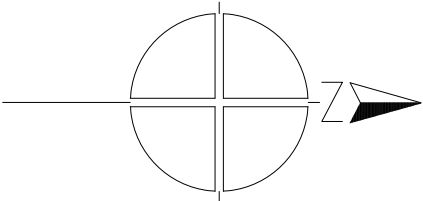

A	15/07/24	Garage Relocated.	BPS	
Rev	Date	Description	Drawn By:	Checked By:

Scale: 1:1250 & 1:500@A3

Date: 15/04/2024

Drawn By: BPS

Checked By:

Client: Mr & Mrs Morgan

Project: 47 Simons Lane, Wokingham, RG41 3HG.

Drawing Title:
Site Location & Block Plan.
Proposed Extension & First Floor Addition.



Barrie P Smith Ltd
Tel: 01344 309050
Mob: 07920 863332
email: barrie@barriepsmith.com

Drawing Status: Planning Application

Drawing No: P432-0224/PA003 Rev A