




1

Heathlands Roadfrontage (east)



Private drive frontage (north)

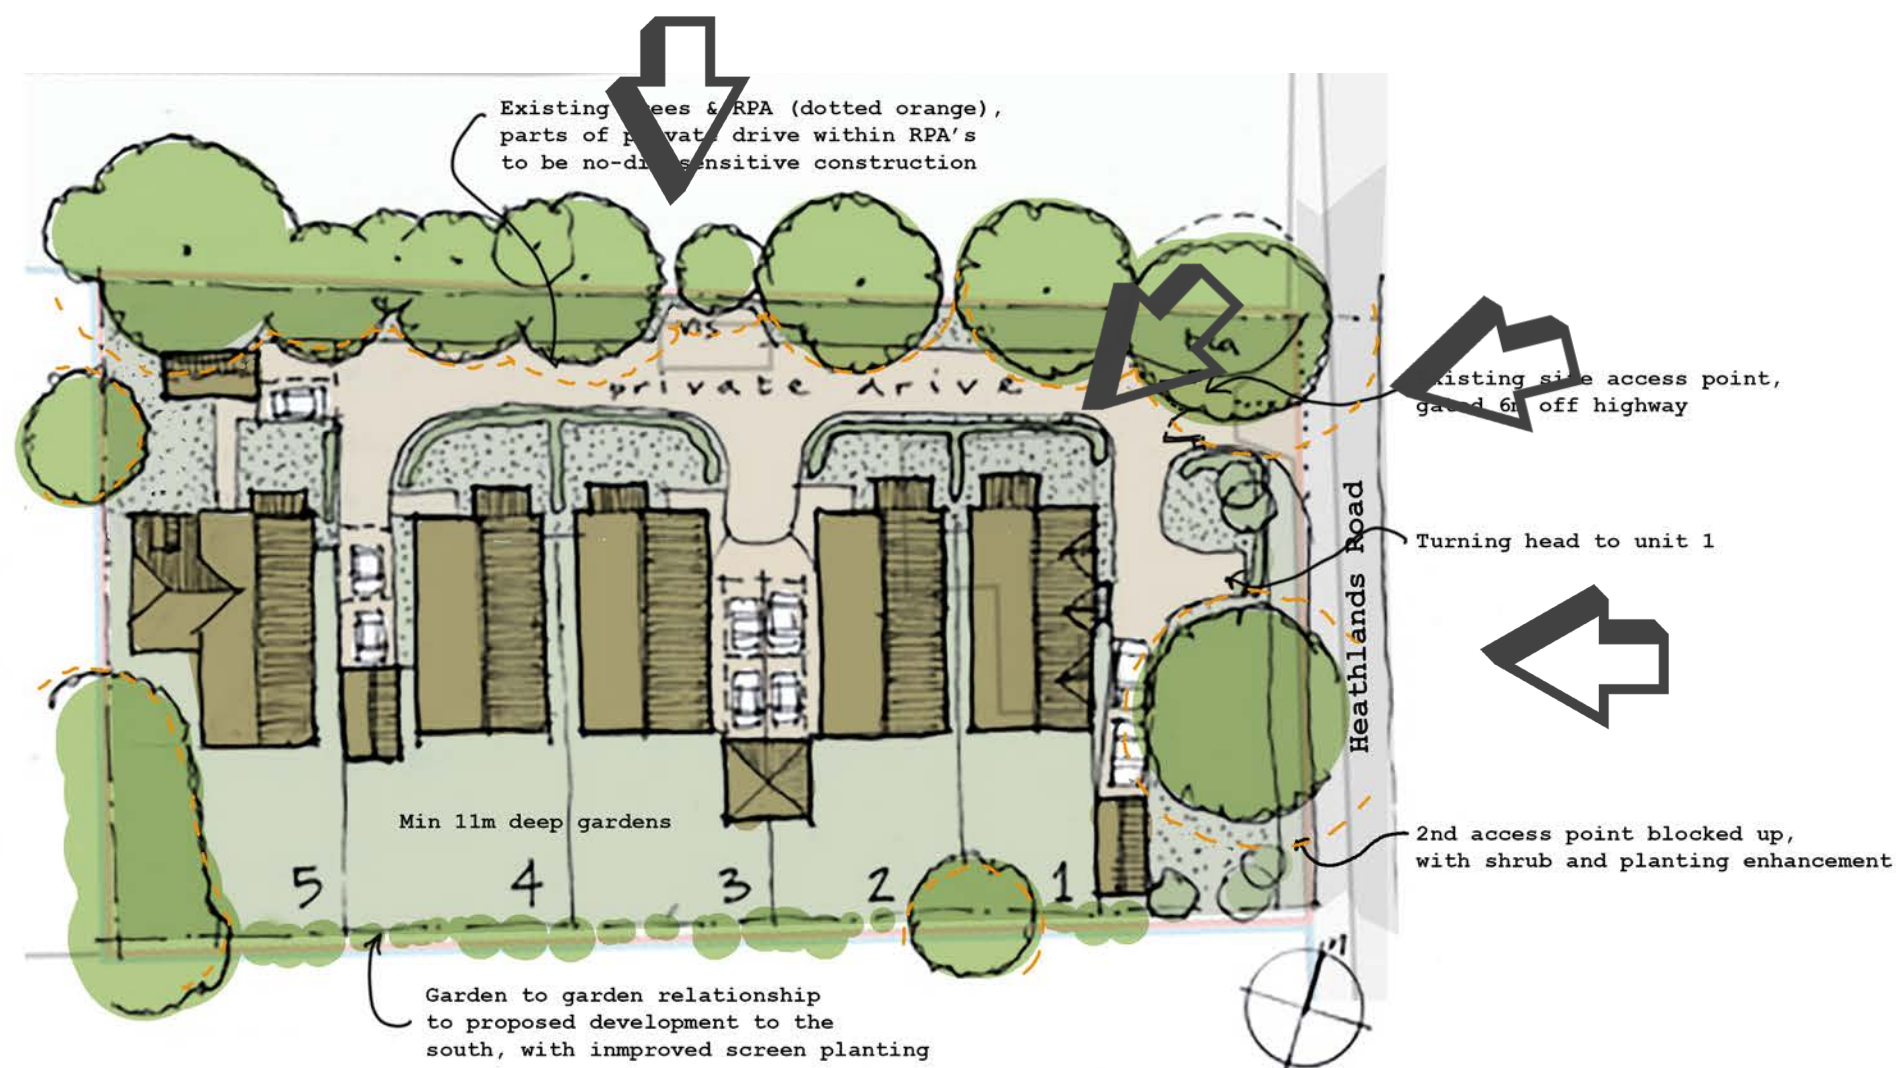

## Scope of Work

Client details: Maverick Properties

Project goals:

- Produce renders for a pre application for the proposal at Heathland Rd.
- Originally requested two exterior renders of the entrance and site section view of the proposal.
- Additional images provided showing the proposal from the mainroad.
- Two Revisions provided.

Information provided shown to the left. The arrows indicate the requested angles.

## Additional Scope requested:

- Outline of the existing compared to the proposed.
- View within the site.
- Birds eye view render.

<https://www.etheriondesignstudio.com/>

























1:200 Existing Left Side Elevation

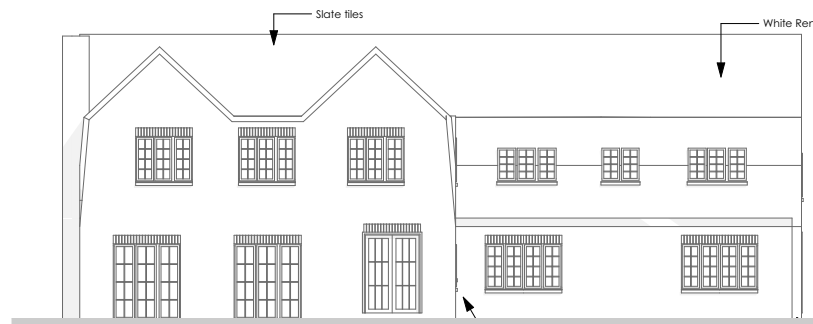

1:200 Existing Rear Elevation

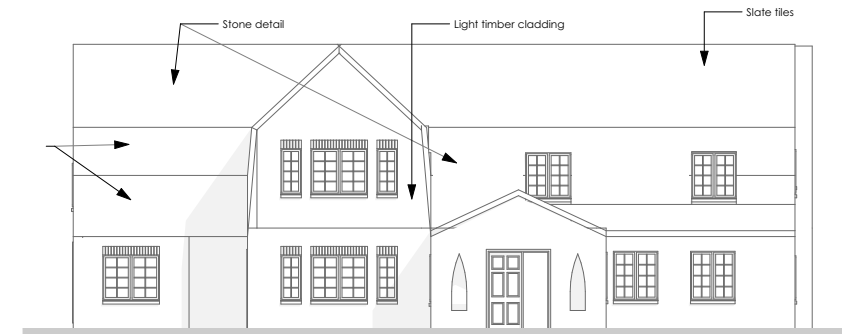

1:200 Proposed Front Elevation



1:200 Proposed Front Elevation



1:200 Proposed Left Side Elevation

1:200

0 2 4 6 8 10 m