




EXISTING FRONT (SE) ELEVATION

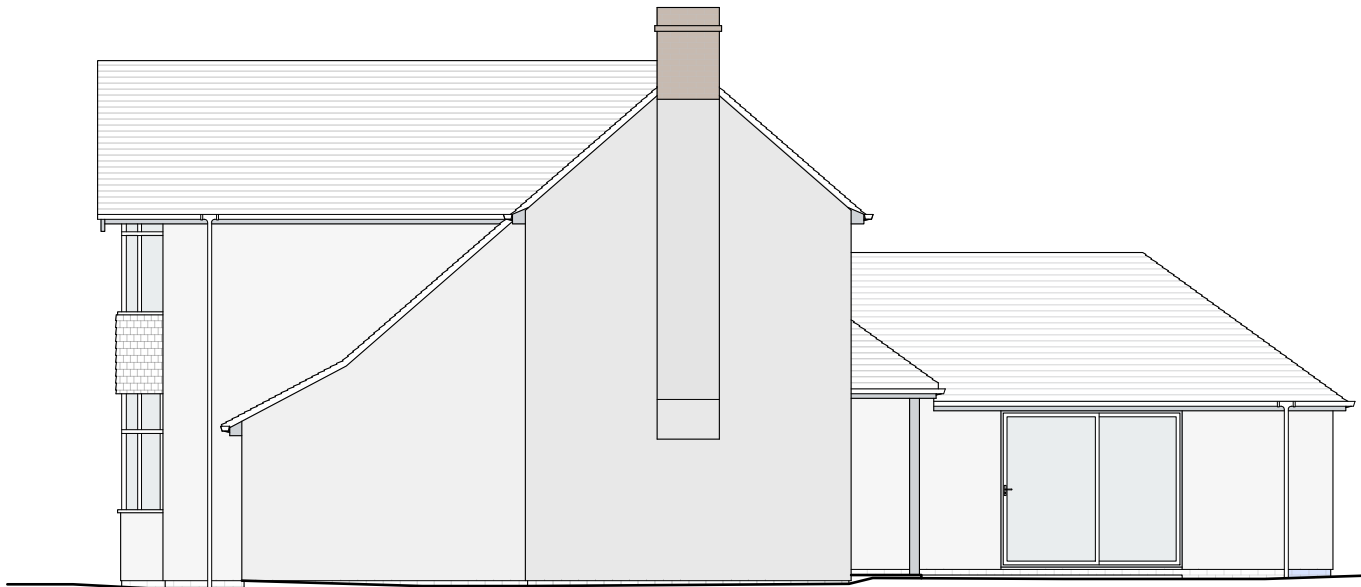


EXISTING SIDE (NE) ELEVATION



EXISTING SIDE (SW) ELEVATION



EXISTING REAR (NW) ELEVATION

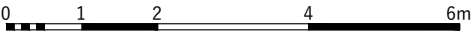

 PHILIP WADGE ARCHITECTURE		www.philipwadge.co.uk info@philipwadge.co.uk 01635 736440	
PROJECT Extensions and alterations		AT 26 Old Bath Rd, Sonning RG4 6TA	
CLIENT Ms Younger			
TITLE EXISTING ELEVATIONS		DATE 20/02/26	
SCALE 1:50 @ A1 1:100 @ A3	DRAWING NUMBER 26009/PL/05	Rev C	
All Rights Reserved © Philip Wadge Associates Ltd 2026			