Plot 1, Highfield Park, Eversley Road, Arborfield RG2 4PP

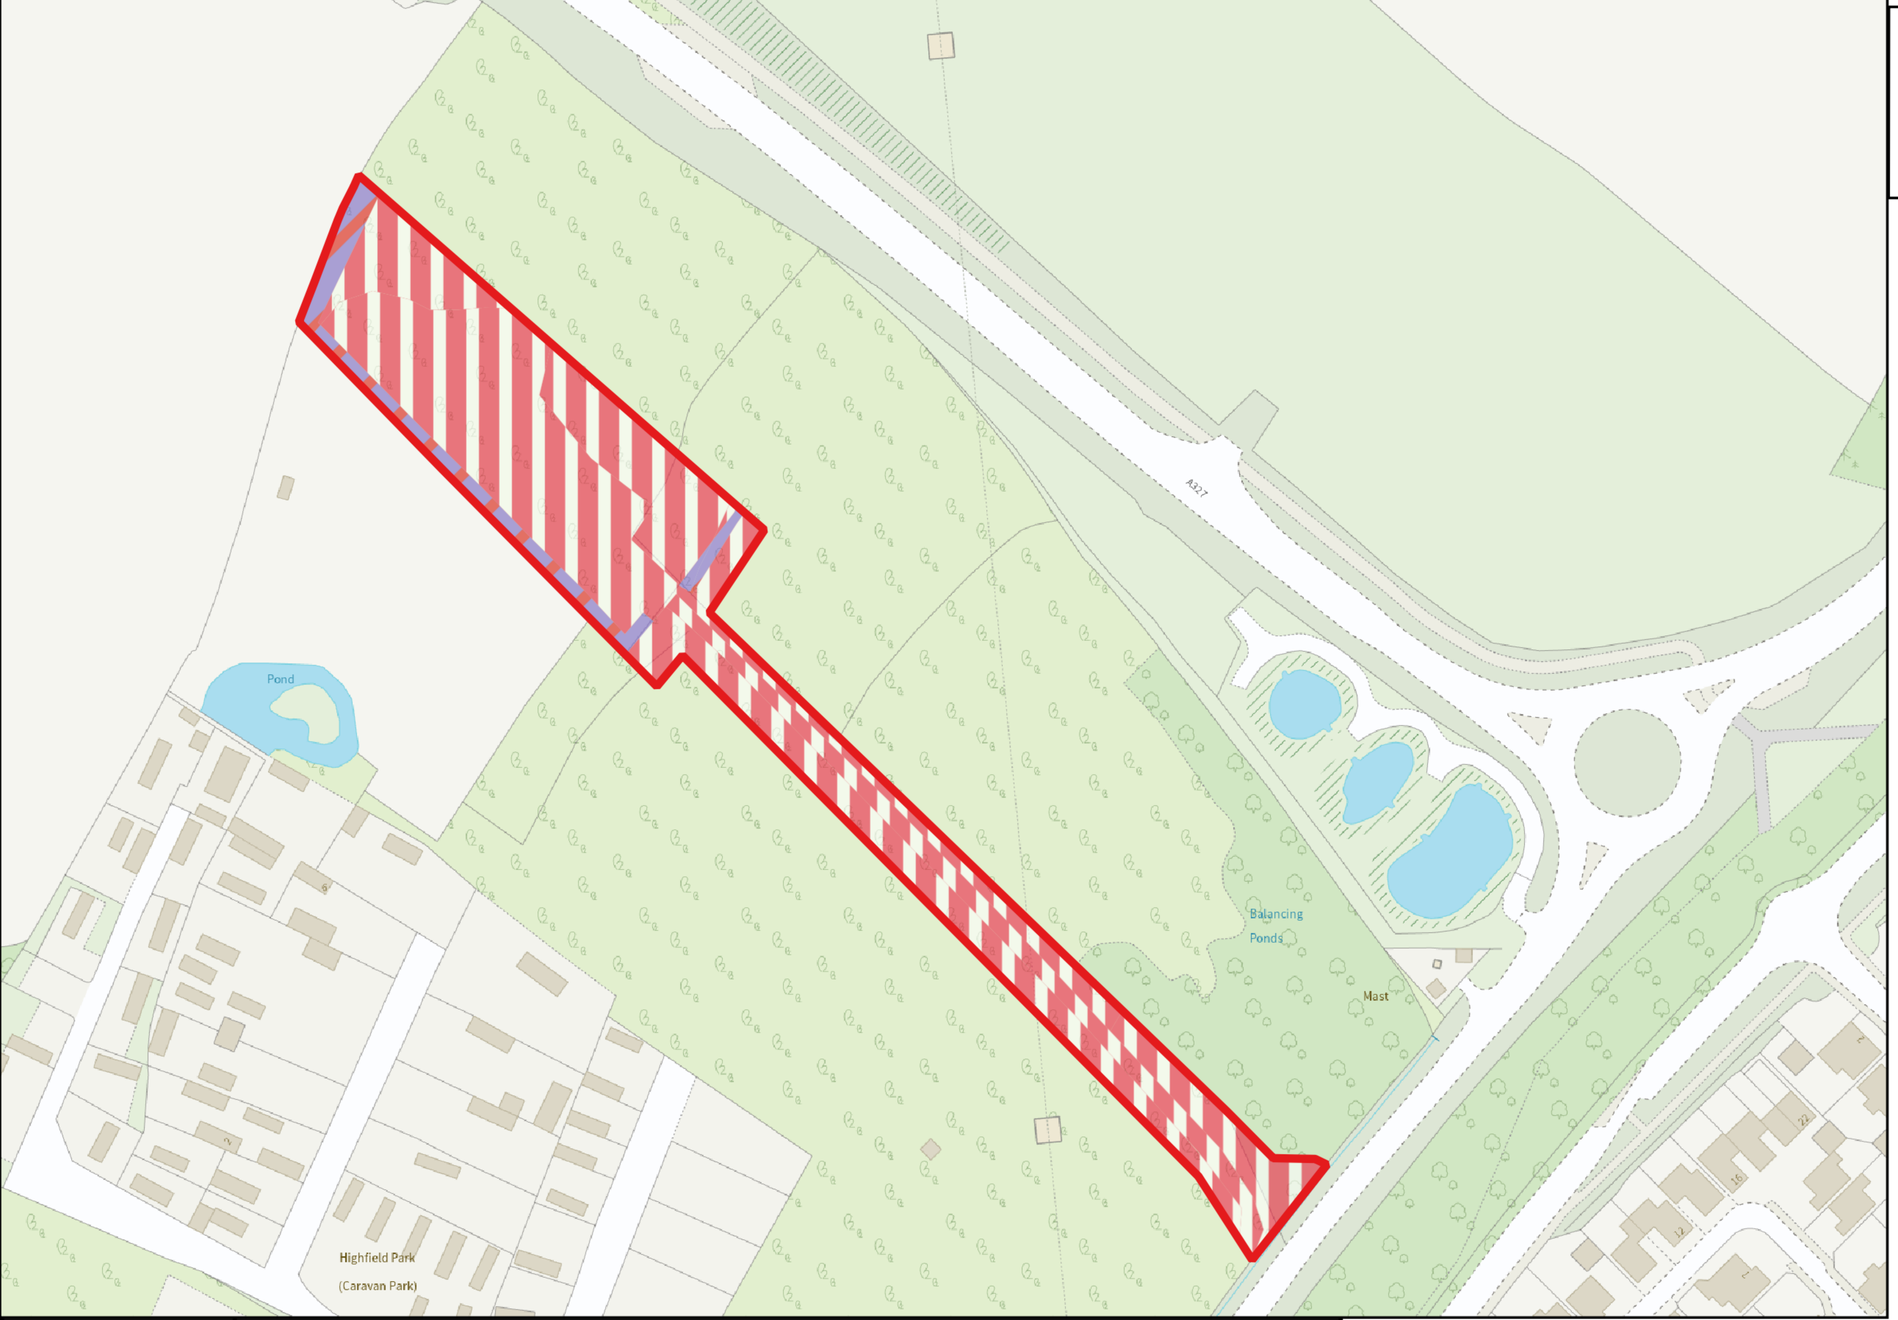

Map Key

Red Line Boundary

HABITATS

Habitats Proposed

Developed land; sealed surface

Mixed scrub

Site	Plot 1, Highfield Park, Eversley Road, Arborfield RG2 4PP
Project No.	BM180726
Date	16/11/2026
Project Type	Proposed Layout v1
Version	1
Baseline Date	August 2026
Author	James Webster
Scale	1:2096

JW Biodiversity Management

0 25 50 m