




General notes:
Planning application version.
Contractor to check all dimensions and report any discrepancies to principle designer prior to purchasing materials or construction.

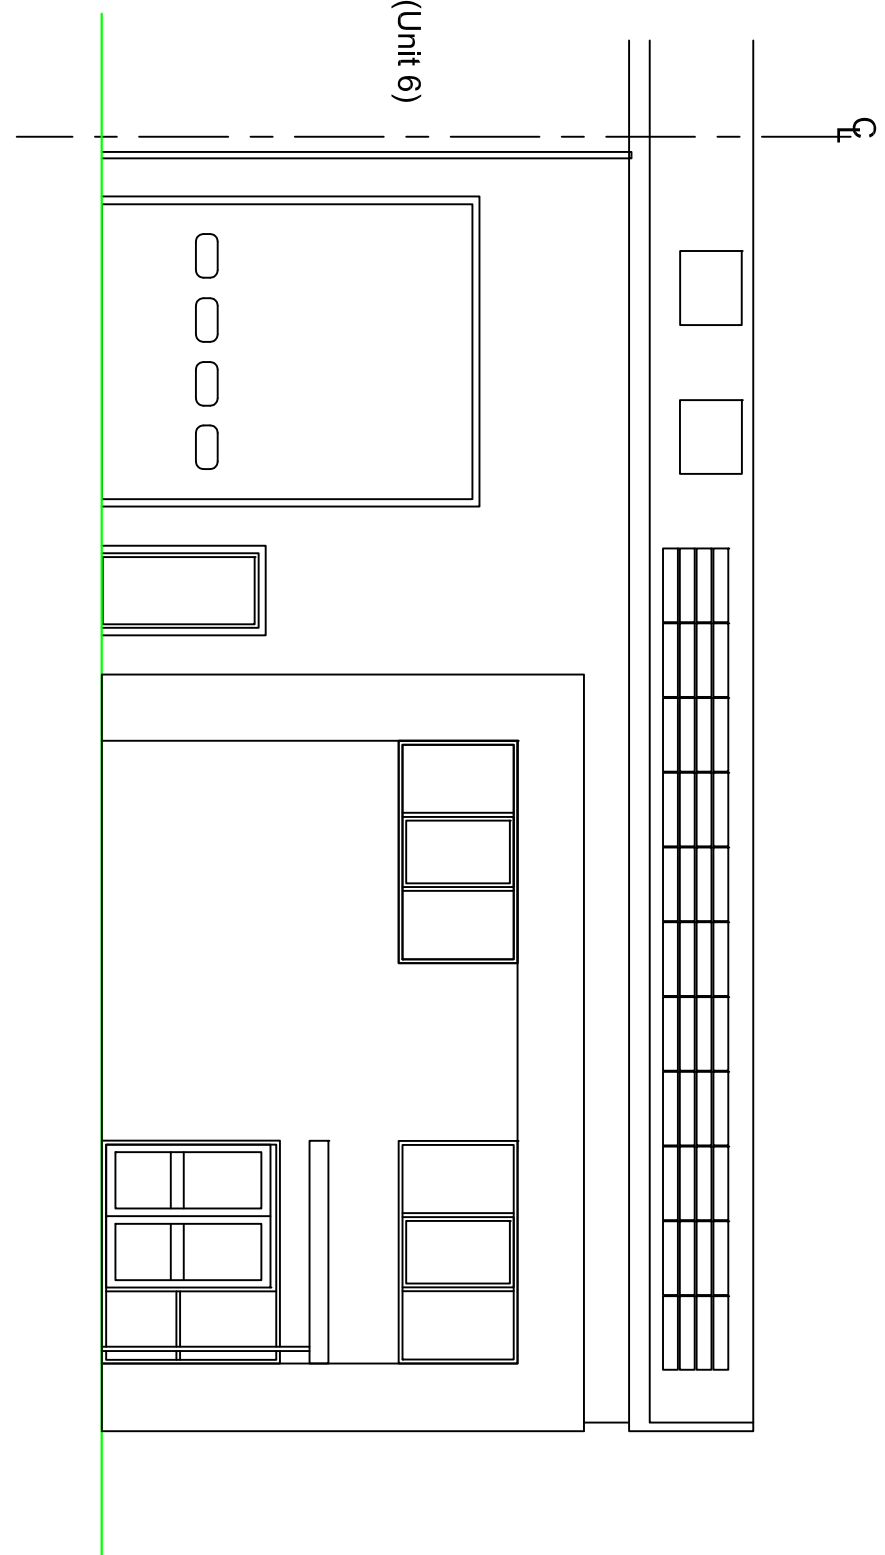


EXISTING FRONT ELEVATION

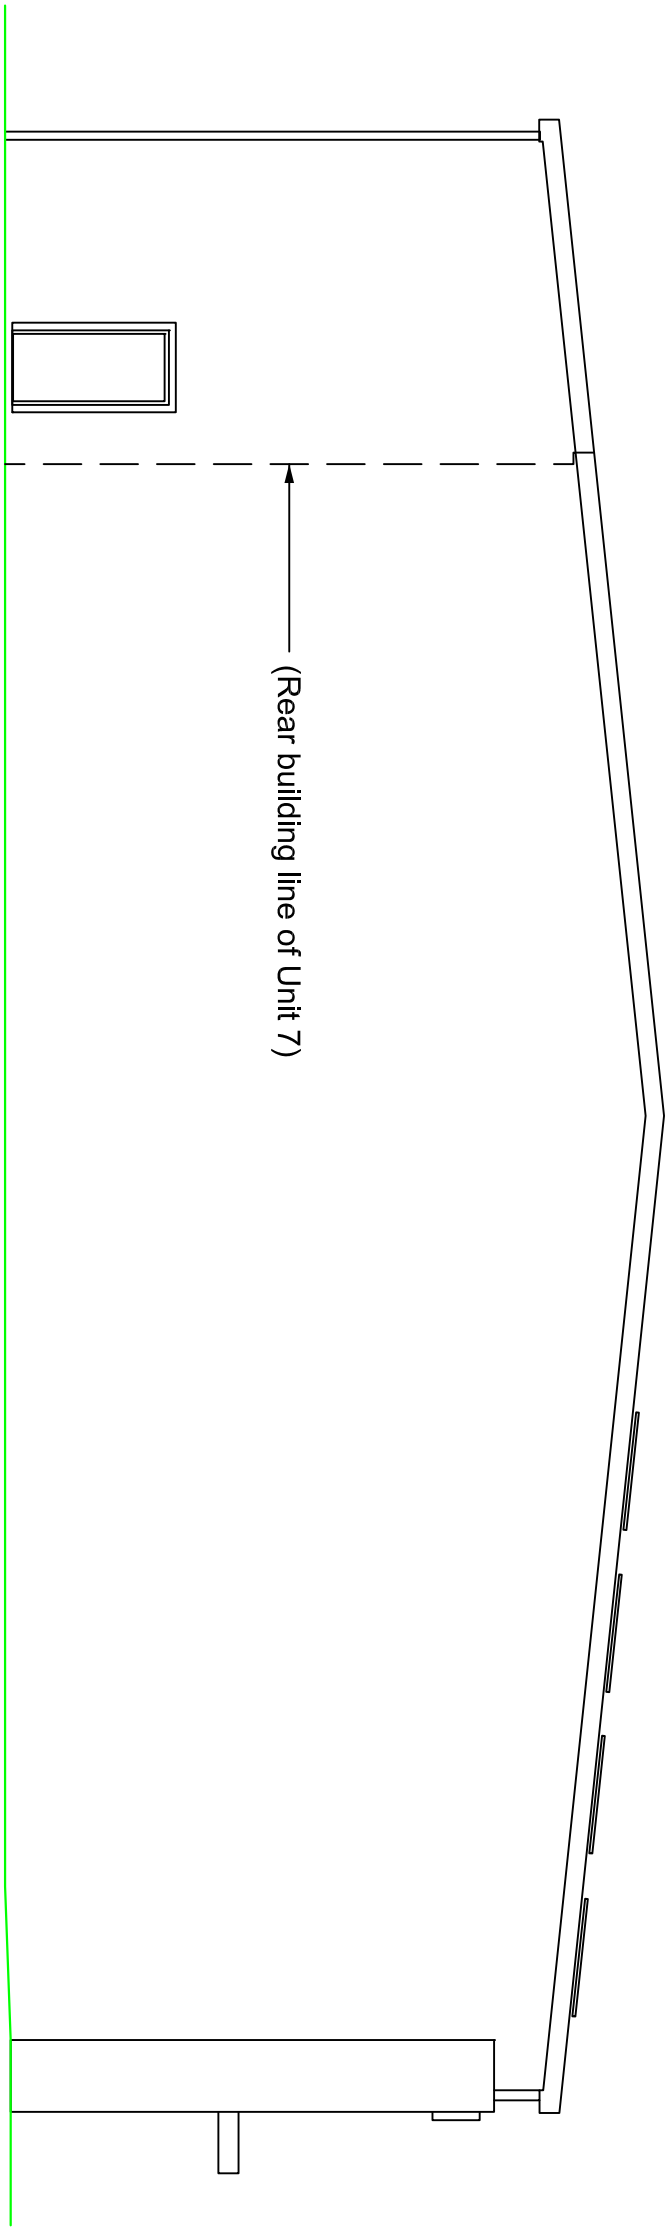


EXISTING L.H. SIDE ELEVATION (UNIT 6)

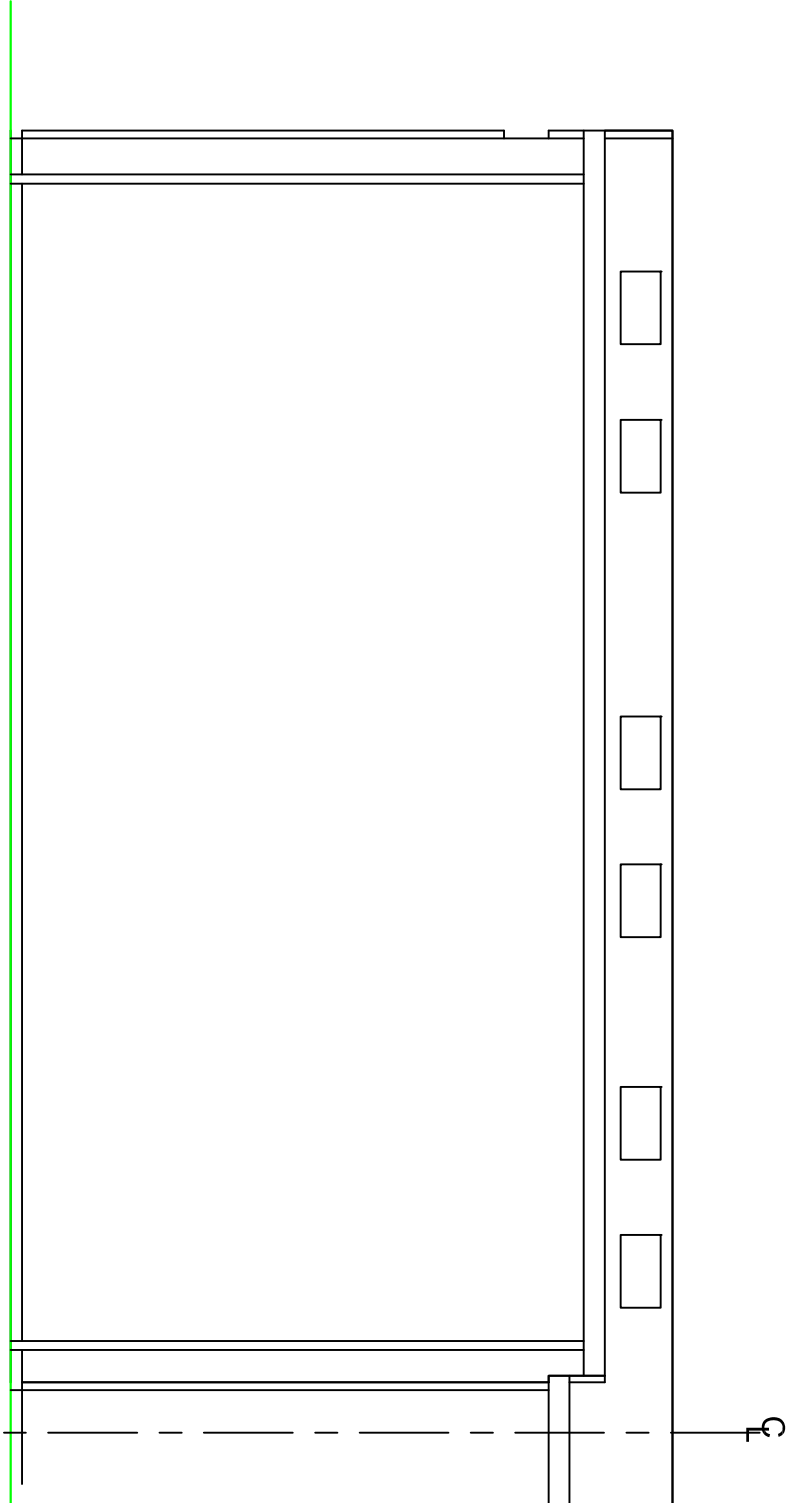


EXISTING REAR ELEVATION

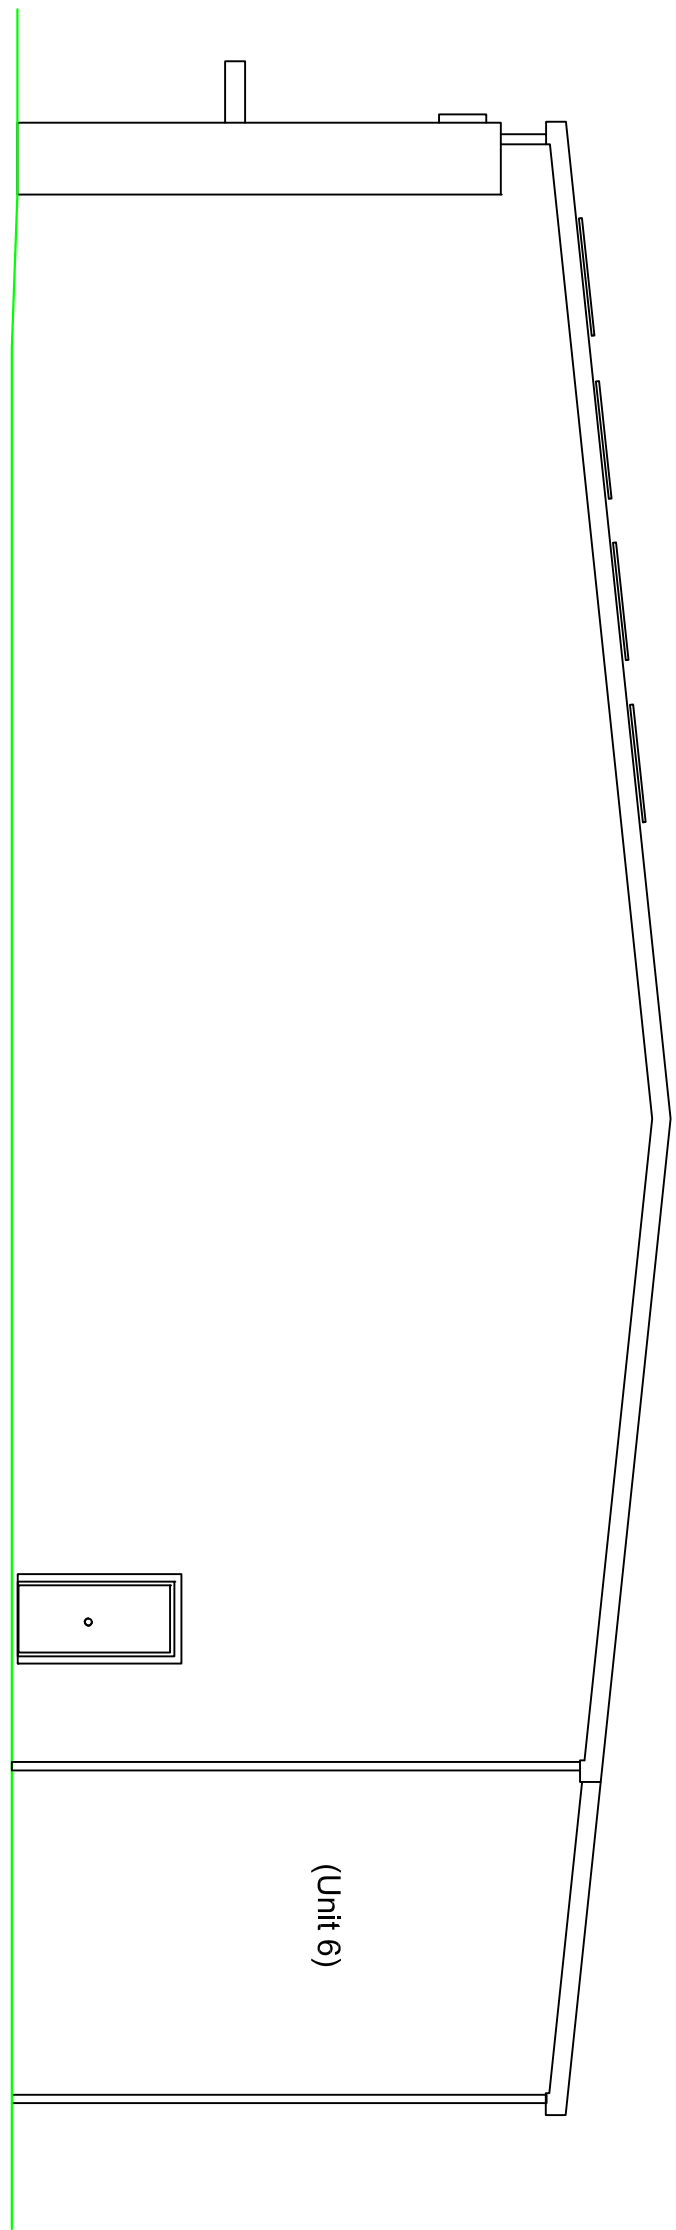

EXISTING R.H. SIDE ELEVATION

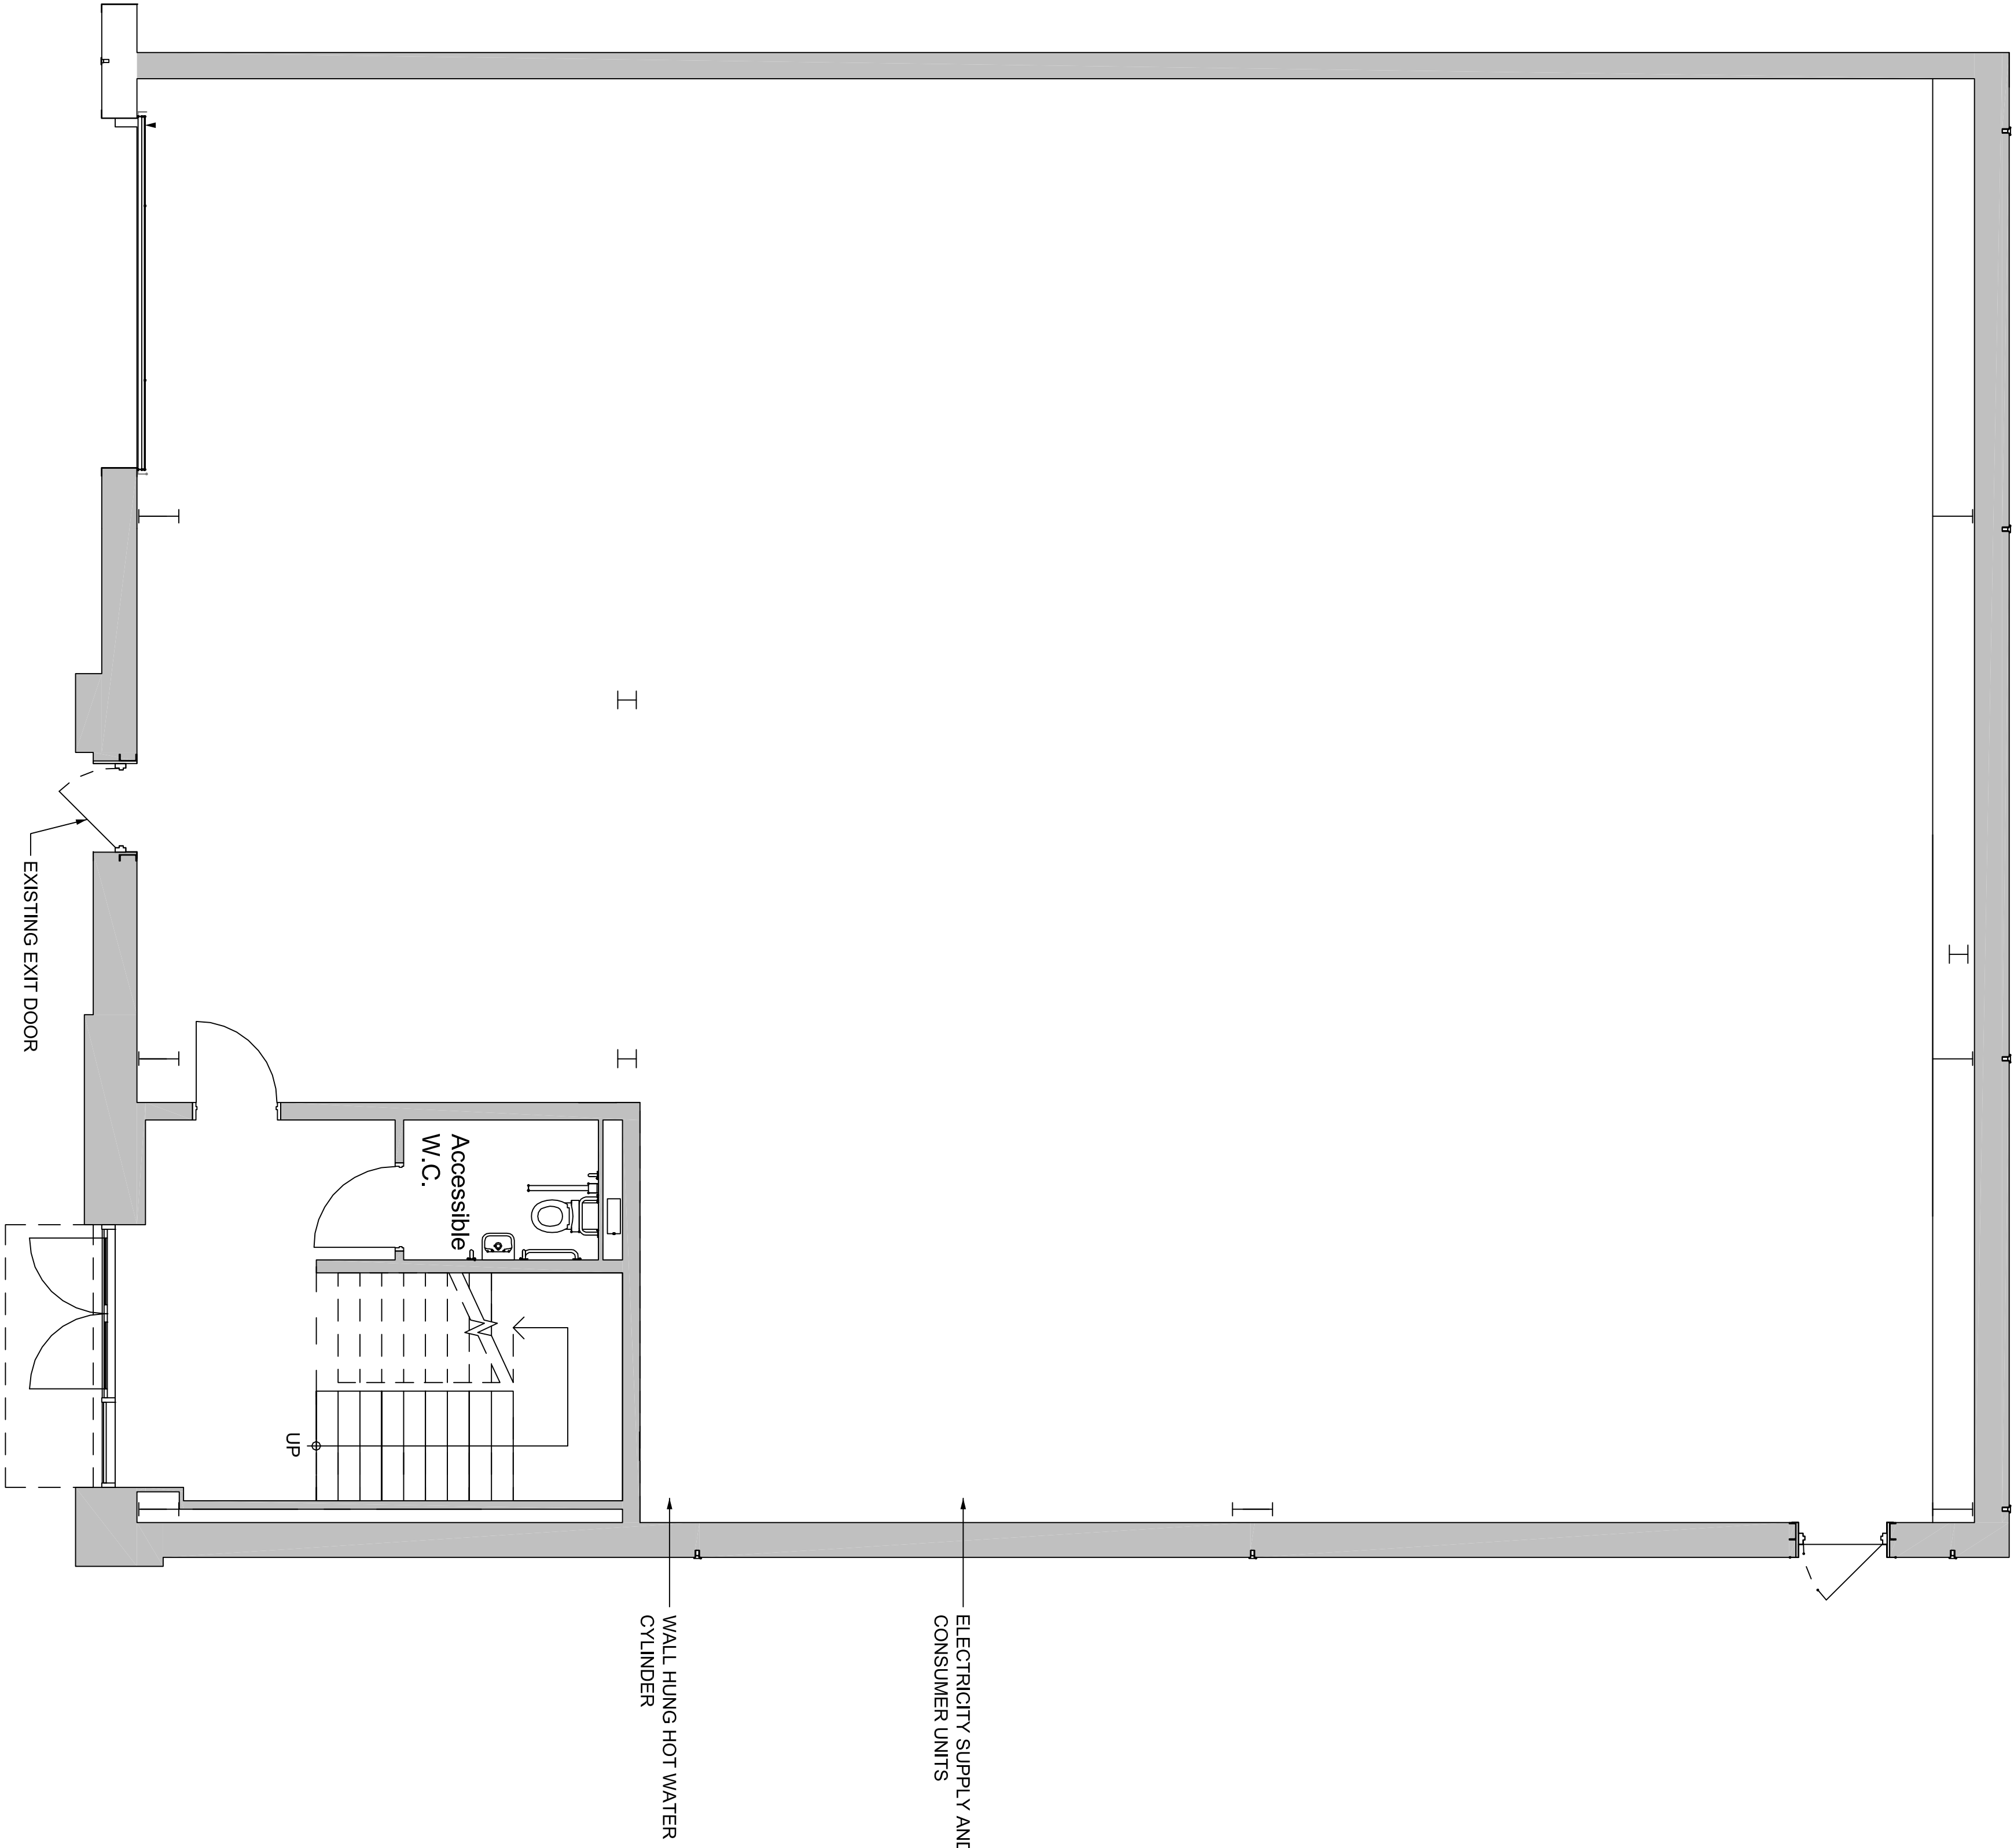

EXISTING GROUND FLOOR LAYOUT

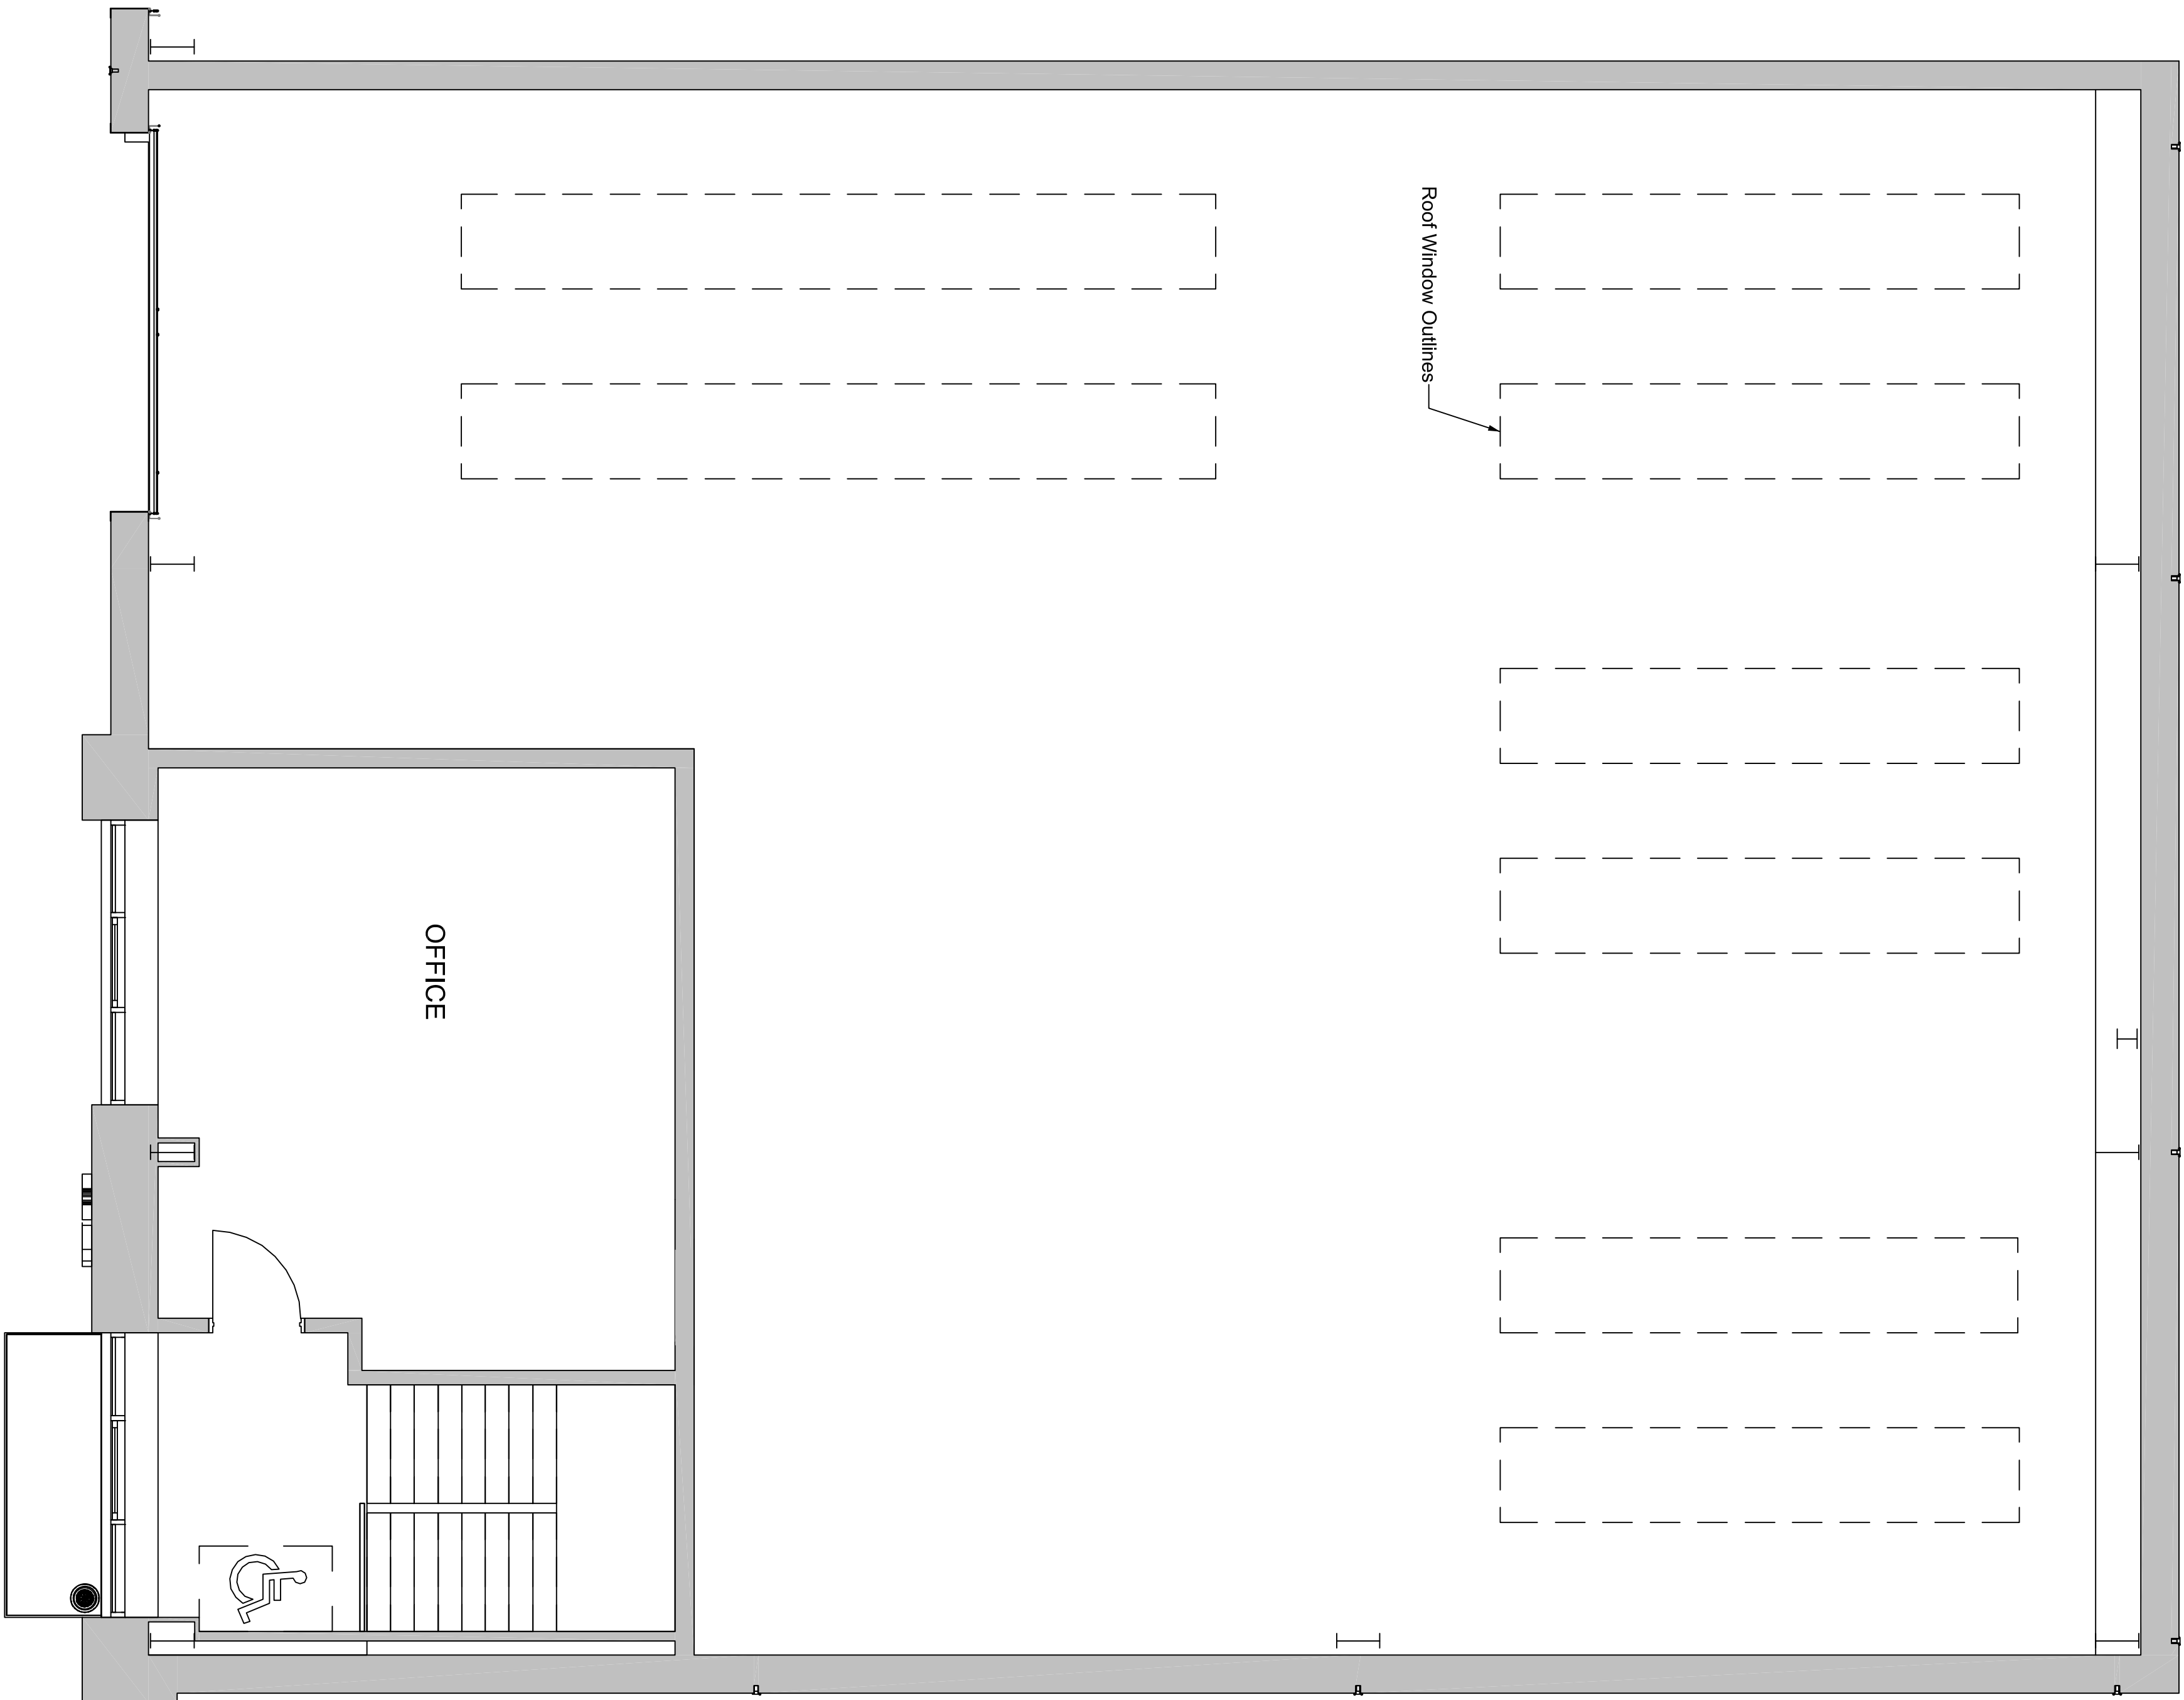

EXISTING 1st FLOOR LAYOUT



FULL SWING EMEA LTD

UNIT 7,
PHASE 2 MILLARS
BUSINESS PARK,
FISHPONDS CLOSE,
WOKINGHAM,
RG41 2TZ

EXISTING FLOOR
LAYOUT PLANS
& ELEVATIONS

Drawing 25/01/01
FEBRUARY 2025
1:50 & 1:100 @ A0