

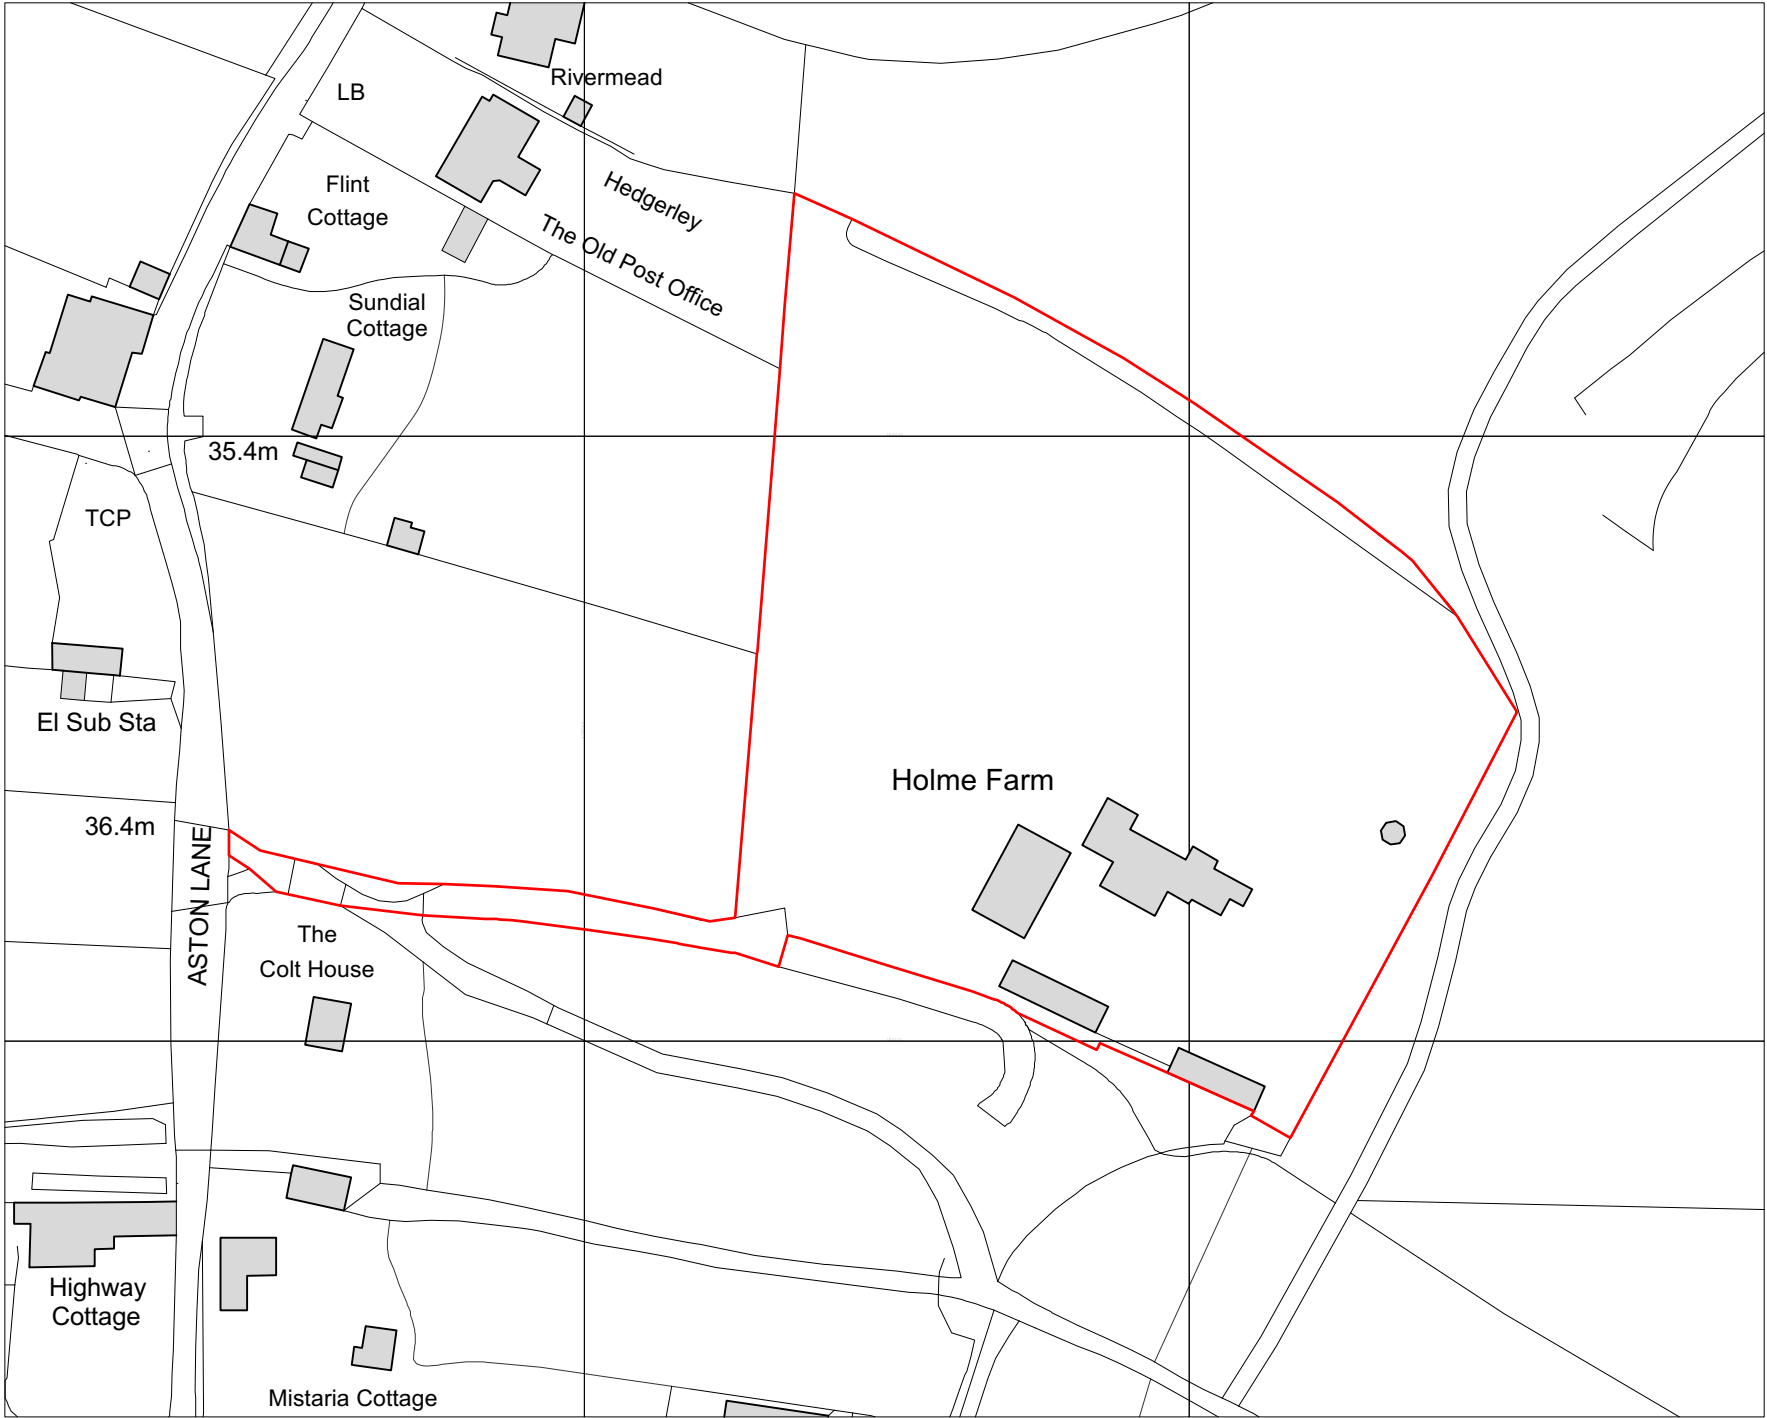


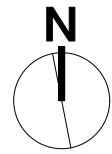

SITE LOCATION PLAN
Scale: 1:1250

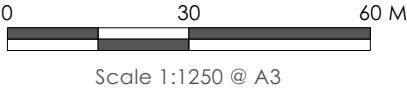

No.	Date:	Revision Notes:	Revised By:	dp architects design planning architecture RIBA Chartered Practice CIAT DP Architects The Old Brewery Tap, 3 Shirburn Street, Watlington, Oxfordshire, OX49 5BU Tel: 01491 613 066 Email: mail@dparchitects.co.uk	Client MR NIGEL HOATH		Drawing SITE LOCATION PLAN			
					Project RESIDENTIAL ALTERATIONS HOLME FARM, ASTON, HENLEY-ON-THAMES, RG9 3DJ		Scale 1:1250 @ A3	Dwg No. 25 HFNH SL01	Revision	
					Drawn CB					
										Date 06/06/2025