

FRONT ELEVATION

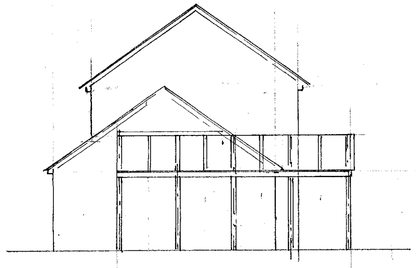

SIDE ELEVATION.

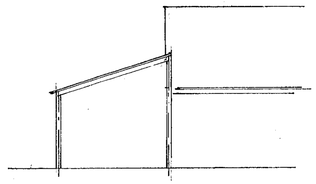

PART REAR

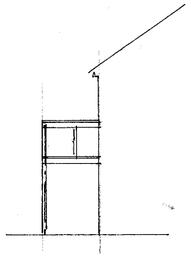

PART SIDE

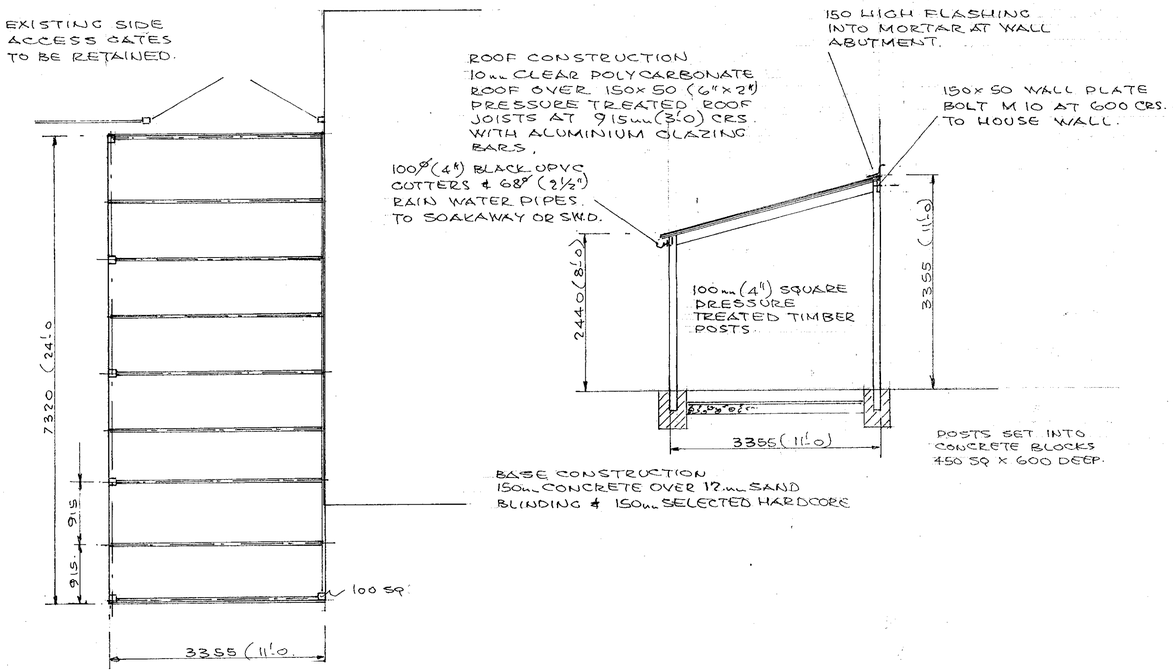

11.JAN.2001 3156

SUPERSEDED

DRAWN	R.H.W	PETER H. WATKINS. 48 BROOMFIELD ROAD TILEHURST. READING. RG30 6AL. 0118 9423696.
DATE	27.12.2000	CLIENT SIR & LADY. MARSH 0118 9868434.
		TITLE CAR PORT.
		LOCATION. 15 ADAMS WAY, EARLEY.
SCALE 1:50, 1:100		DRAWING No: P.W. 20216.

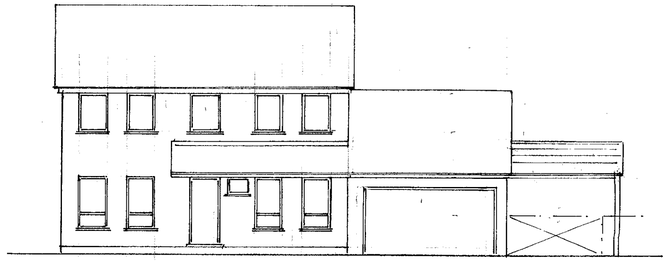

FRONT ELEVATION

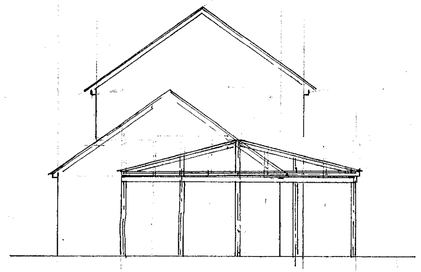

SIDE ELEVATION.

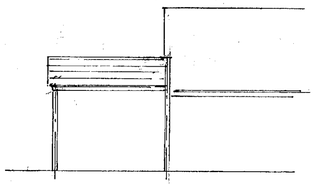

PART REAR

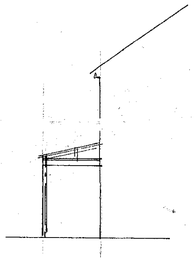

PART SIDE

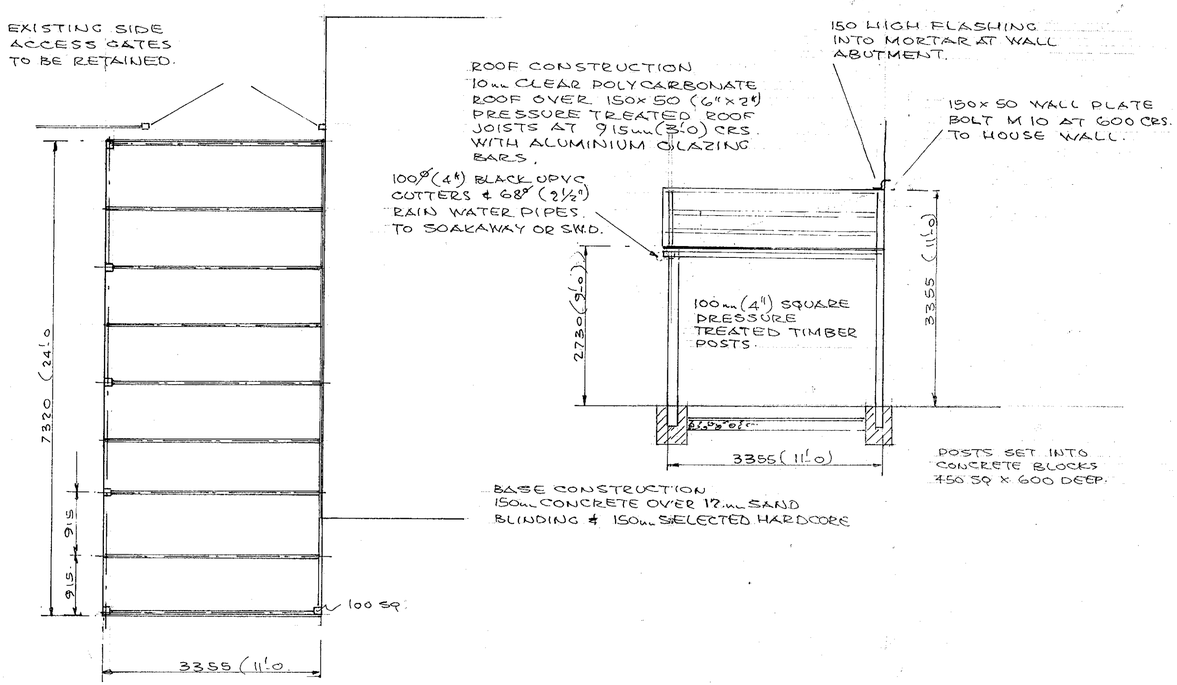

REVISED PLAN

3156 1

APPROVED

APPROVED

COPIES TO:

DRAWN	R.H.W	PETER H. WATKINS. 48 BROOMFIELD ROAD TILEHURST. READING, RG30 6AL. 0118 9423696.
DATE	27.12.2000	CLIENT SIR & LADY. MARSH 0118 9868434.
ISSUE 'A'	20.3.2001	TITLE CAR PORT.
		LOCATION. 15 ADAMS WAY, EARLEY.
SCALE 1:50, 1:100		DRAWING Nº. P.W. 20216. 'A'