Proposed

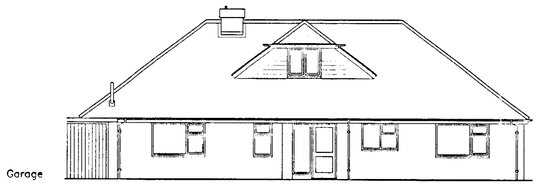

Front Elevation

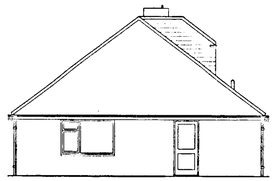

Side Elevation

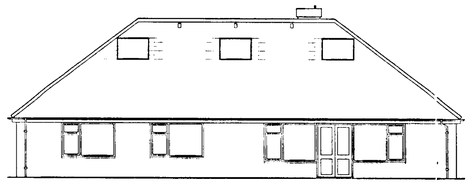

Rear Elevation

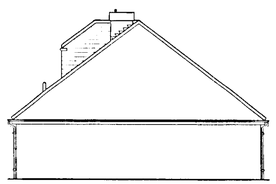

Side Elevation

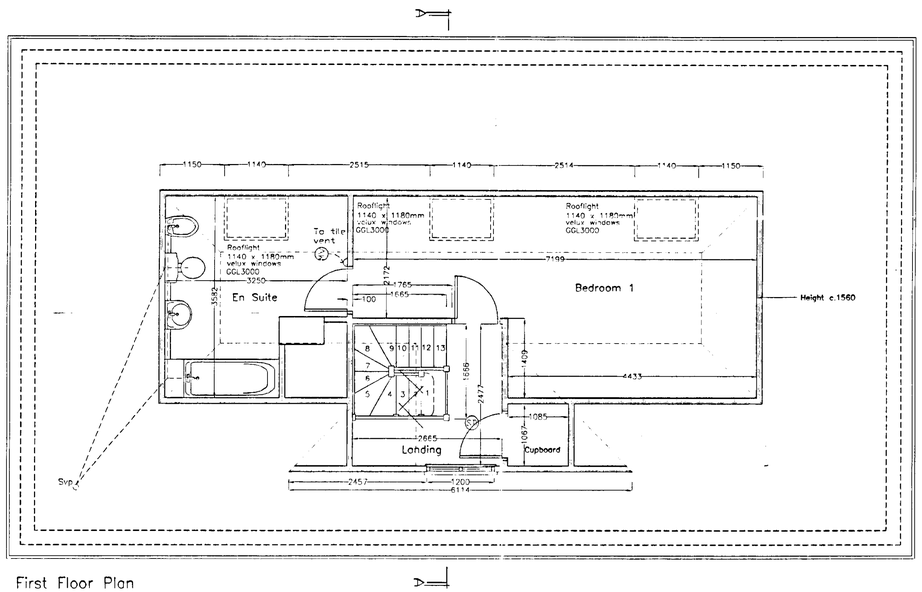

First Floor Plan

Existing

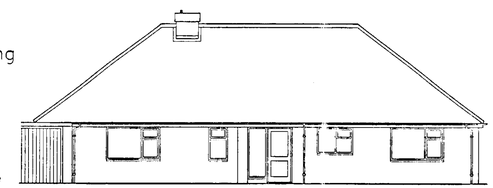

Front Elevation



Side Elevation

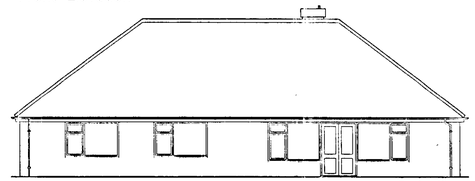

Rear Elevation

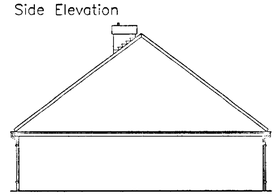

Side Elevation

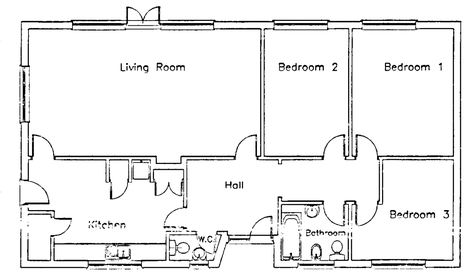

Ground Floor Plan

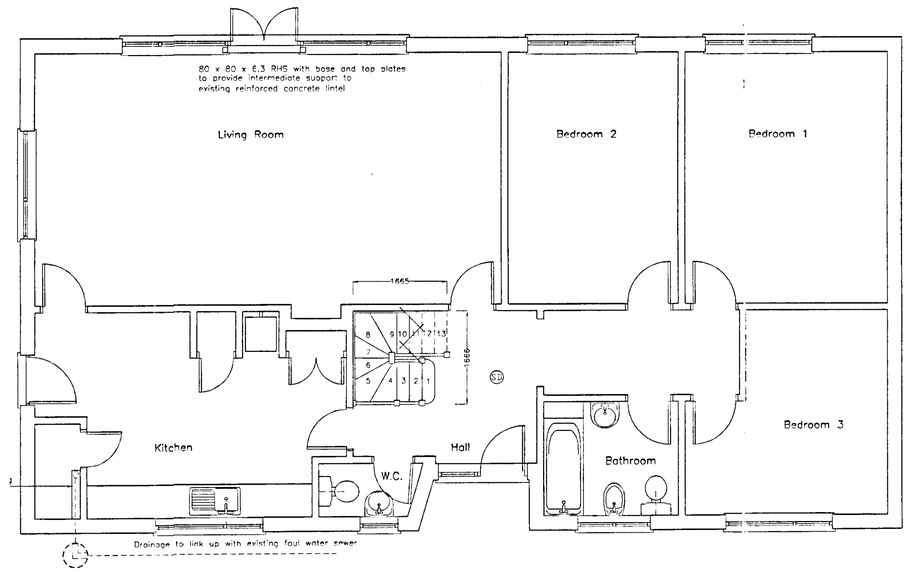

Ground Floor Plan

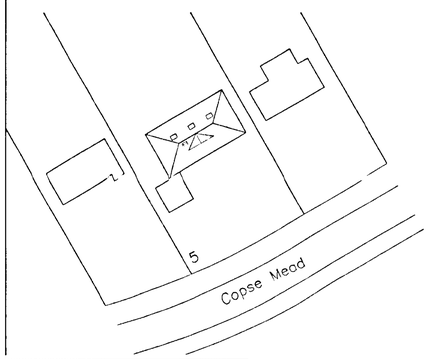

Block Plan Scale 1:500

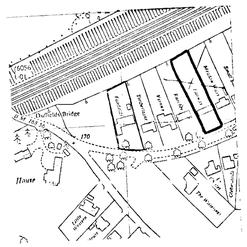

Location Plan
Scale 1:2500

APPROVED

24.DEC.2001 5497

BDS

Chartered Surveyors & Property Consultants
Architectural & Building Design Services
Building & Structural Engineers

Windward House, Hollow Lane, Shinfield, Reading, RG2 9AB
Tel: 0118 988 4477 website: www.bdssurveyors.co.uk
Fax: 0118 988 5268 e-mail: mail@bdssurveyors.co.uk

Project
Loft conversion at:
5 COPSE MEAD
WOODLEY
RG5 4RP

Drawing title
PLANS & ELEVATIONS

Client
MR A. COLES

Date	Scale
30.11.01	1:50 1:100

Drawn by	Drawing number	Rev
JPM	5211:01:1	

General notes:
1. Dimensions to be checked on site before any work commences.
2. All dimensions in millimetres. (Unless otherwise stated)
3. This drawing does not represent a full specification of works or materials.
4. This drawing and design is copyright of this practice ©

Revisions

Ref	Date	Description