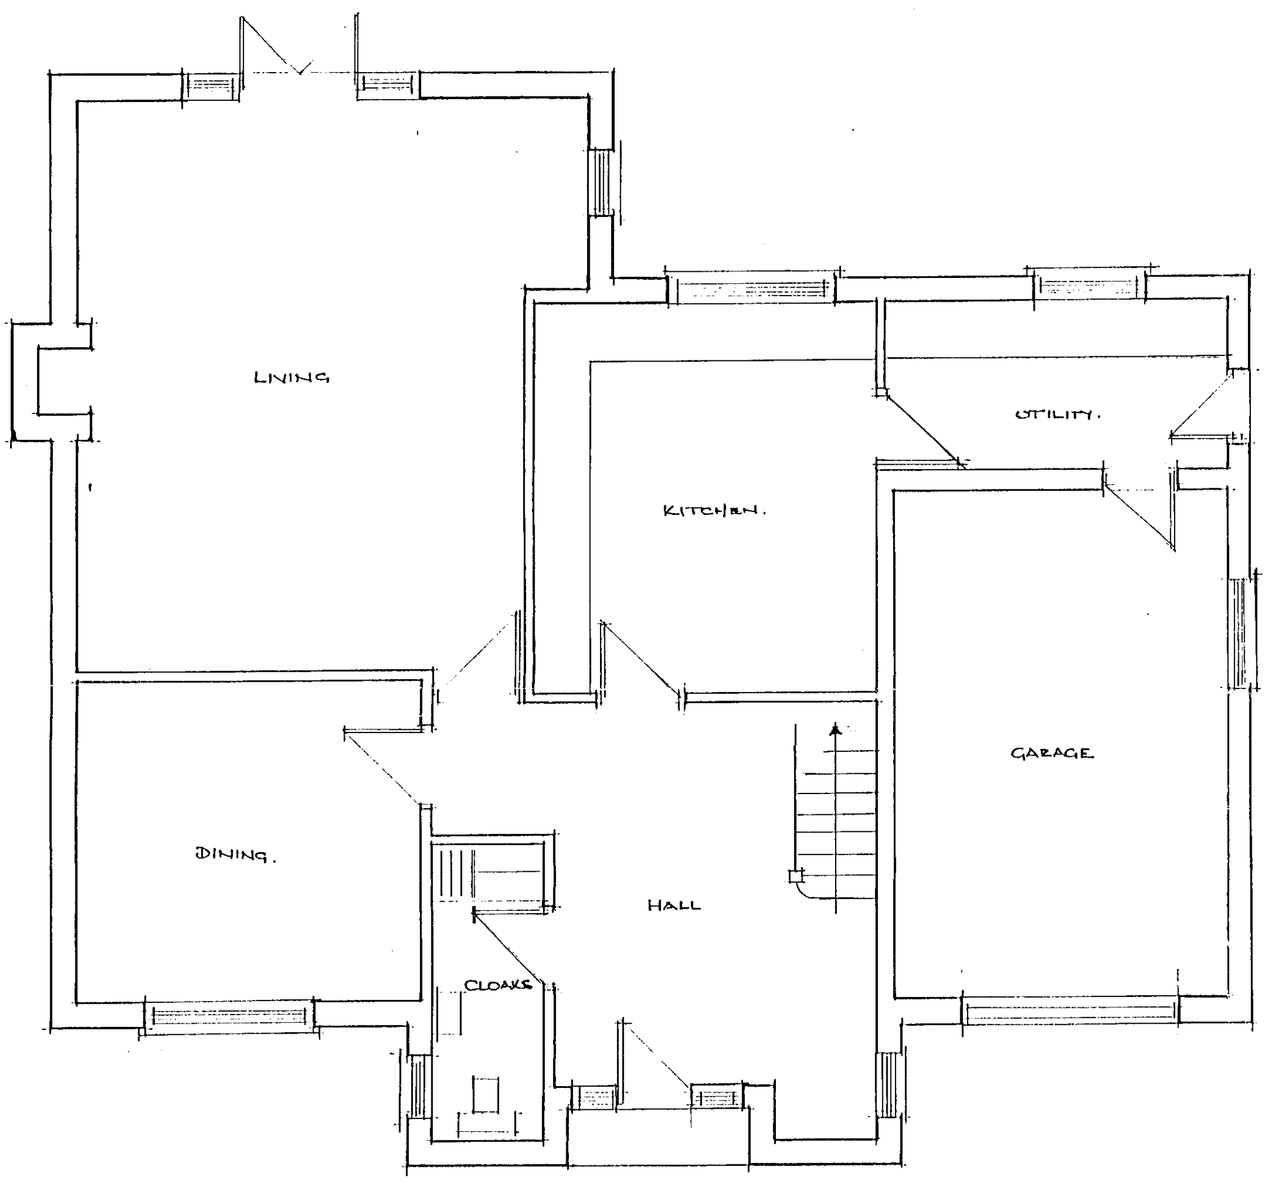

GROUND FLOOR

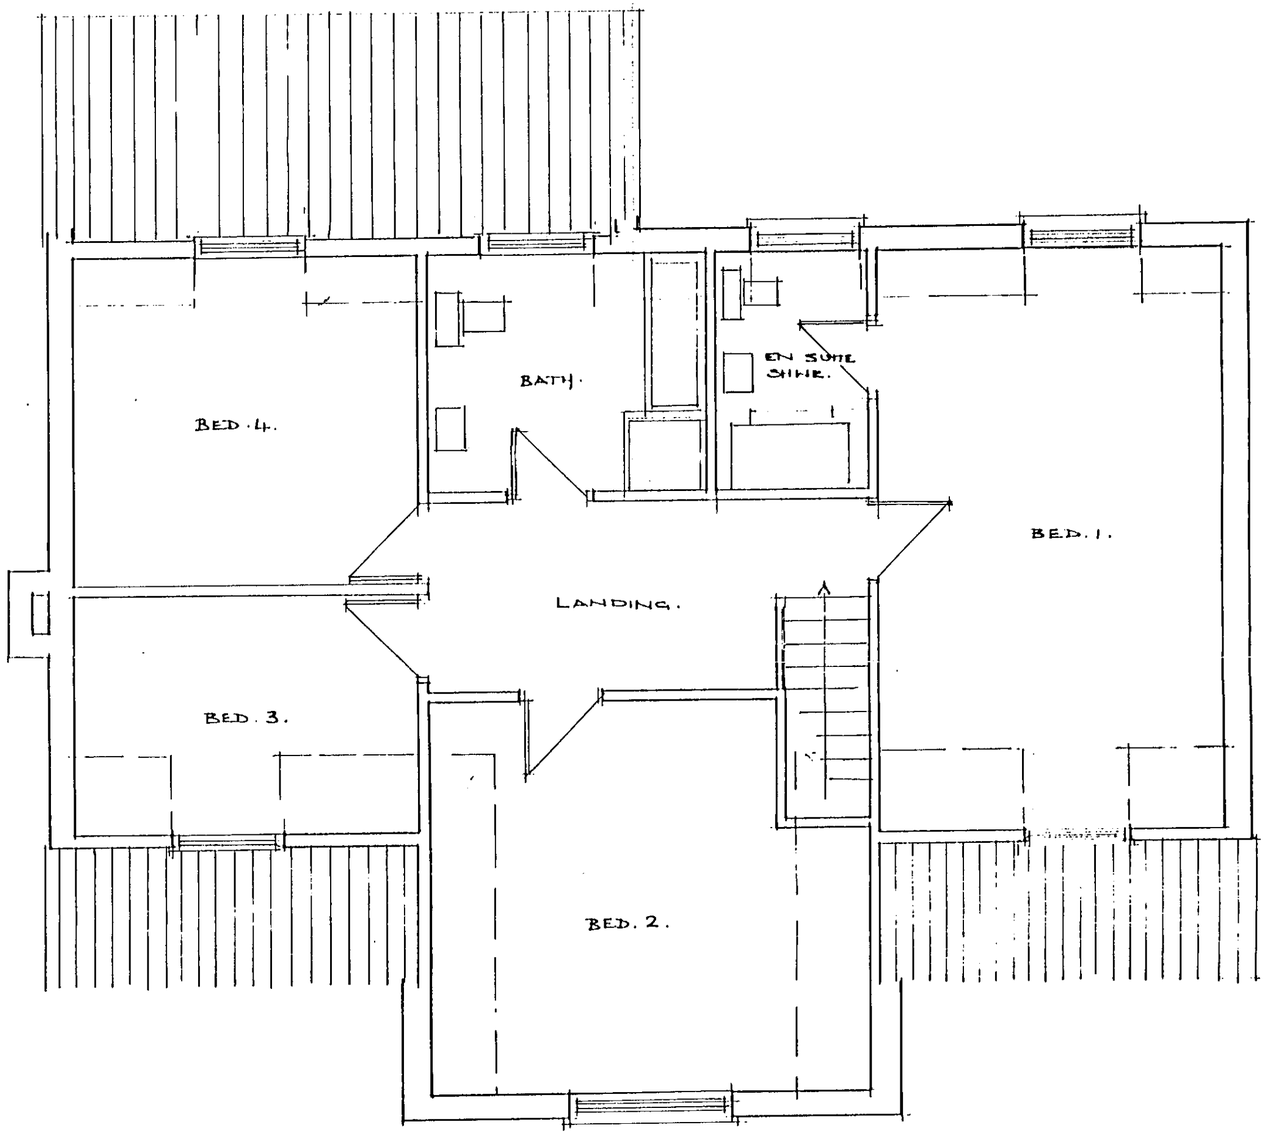

FIRST FLOOR.

7

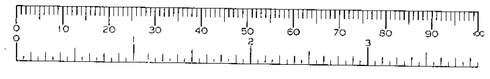

07.MAR2001* 3521

DELEGATED

REFUSED

CLIENT	:	MR J BELCHER, MRS S BELCHER, MR C BELCHER, MR M BELCHER
SITE	:	269A FINCHAMPSTEAD ROAD
		WOKINGHAM
TITLE	:	REPLACEMENT DWELLING
		PROPOSED FLOOR PLANS
DRAWING NO.	:	346/01/2
SCALE	:	1:50

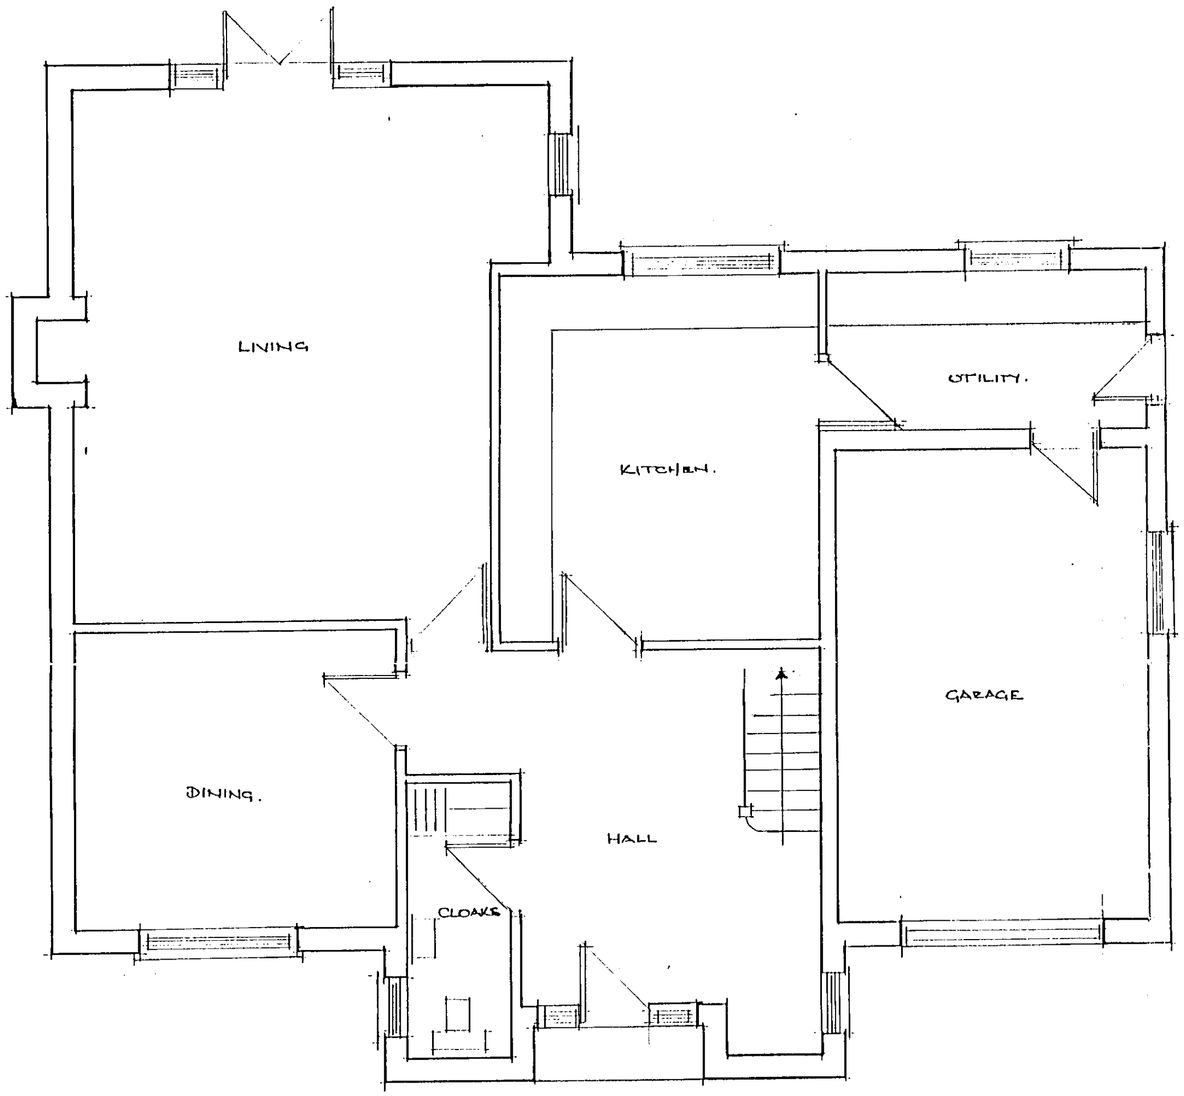

GROUND FLOOR

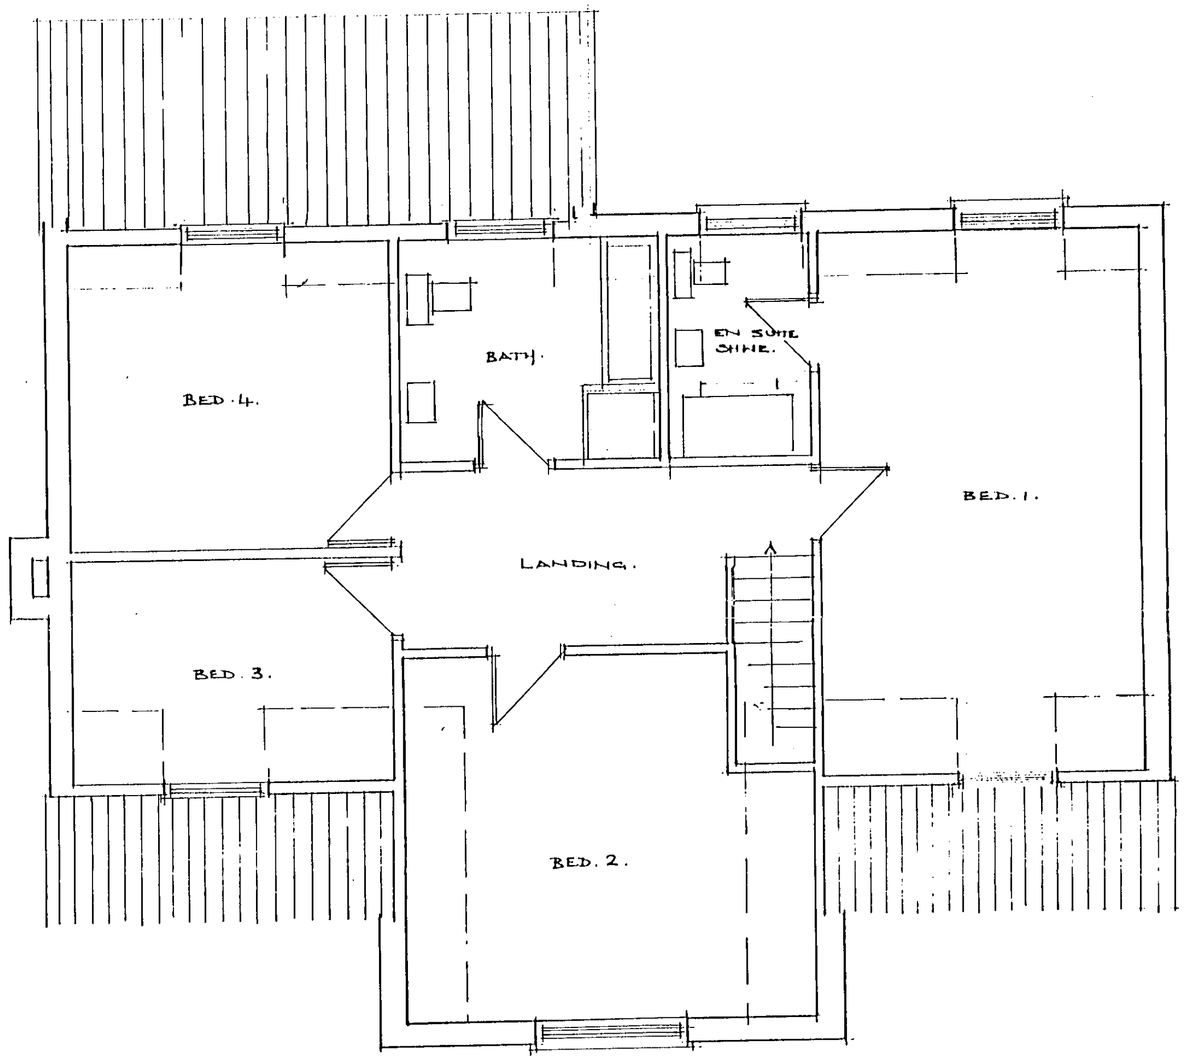

FIRST FLOOR.

7

07.MAR2001* 3521

DELEGATED

REFUSED

CLIENT	:	MR J BELCHER, MRS S BELCHER, MR C BELCHER, MR M BELCHER
SITE	:	269A FINCHAMPSTEAD ROAD
		WOKINGHAM
TITLE	:	REPLACEMENT DWELLING
		PROPOSED FLOOR PLANS
DRAWING NO.	:	346/01/2
SCALE	:	1:50

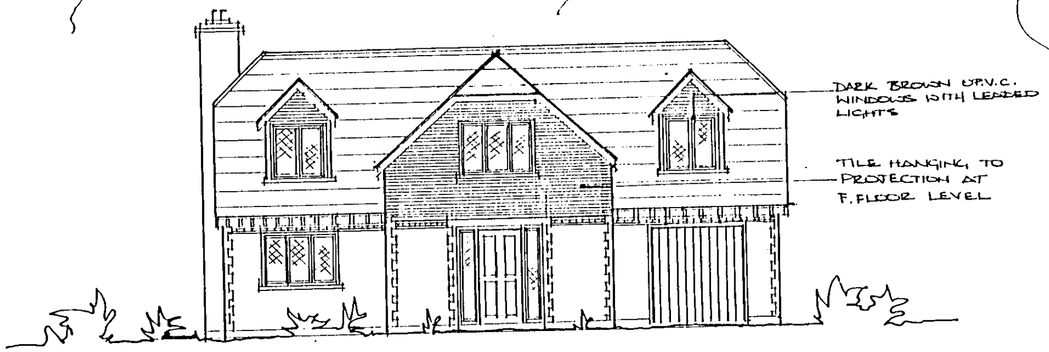

FRONT

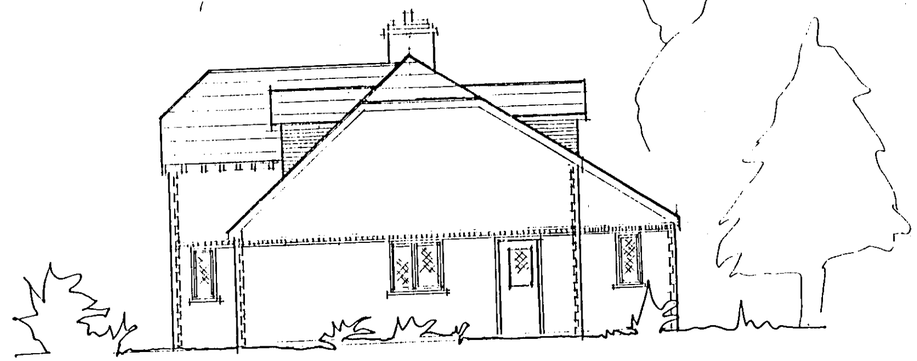

SIDE



REAR

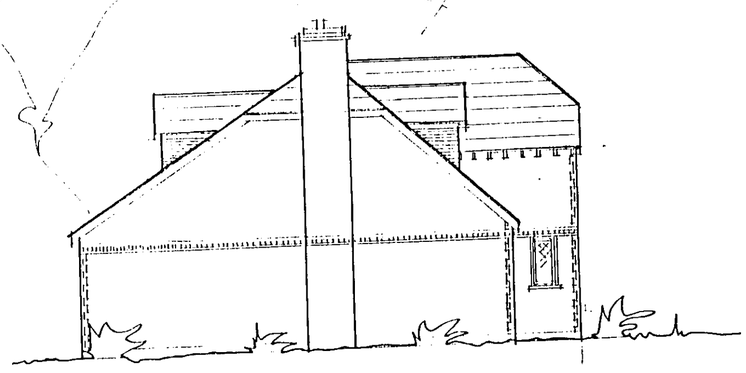

SIDE

DELEGATED

REFUSED

07 MAR 2001* 3521

CLIENT	:	MR J BELCHER, MRS S BELCHER, MR C BELCHER, MR M BELCHER
SITE	:	269A FINCHAMPSTEAD ROAD
		WOKINGHAM
TITLE	:	REPLACEMENT DWELLING
		PROPOSED ELEVATIONS
DRAWING NO.	:	346/01/3
SCALE	:	1:100

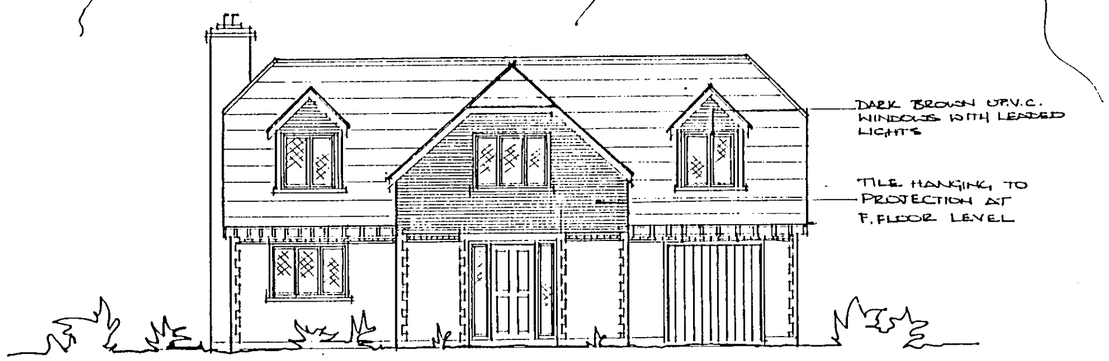

FRONT

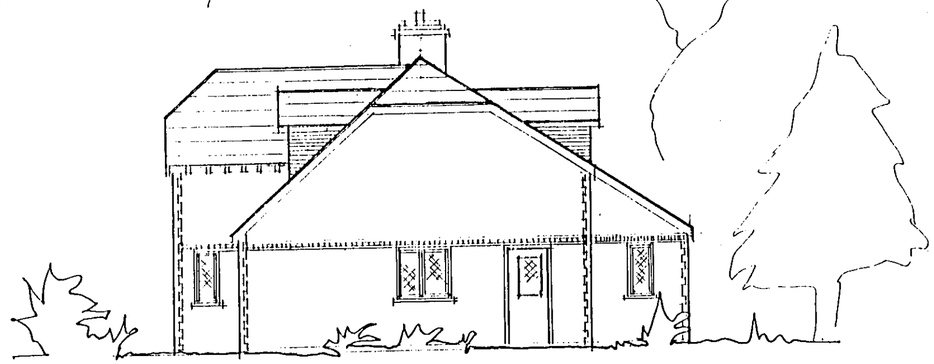

SIDE



REAR

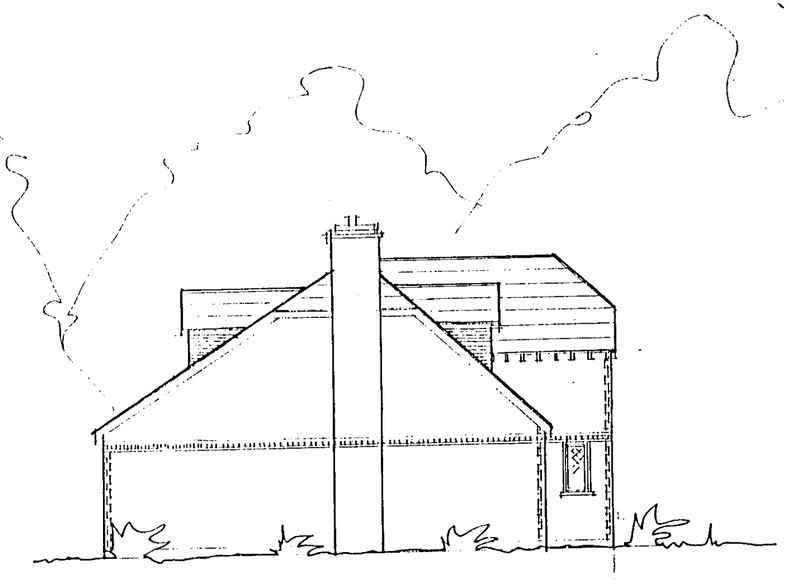

SIDE

DELEGATED



07.MAR2001* 3521

REFUSED

CLIENT	:	MR J BELCHER, MRS S BELCHER, MR C BELCHER, MR M BELCHER
SITE	:	269A FINCHAMPSTEAD ROAD
		WOKINGHAM
TITLE	:	REPLACEMENT DWELLING
		PROPOSED ELEVATIONS
DRAWING NO.	:	346/01/3
SCALE	:	1:100

CLIENT	:	MR J BELCHER, MRS S BELCHER, MR C BELCHER, MR M BELCHER
SITE	:	269A FINCHAMPSTEAD ROAD WOKINGHAM
TITLE	:	REPLACEMENT DWELLING LOCATION PLAN EXISTING SITE PLAN PROPOSED SITE PLAN
DRAWING NO.	:	346/01/1
SCALES	:	1:2500 1:200

REFUSED

PROPOSED SITE PLAN

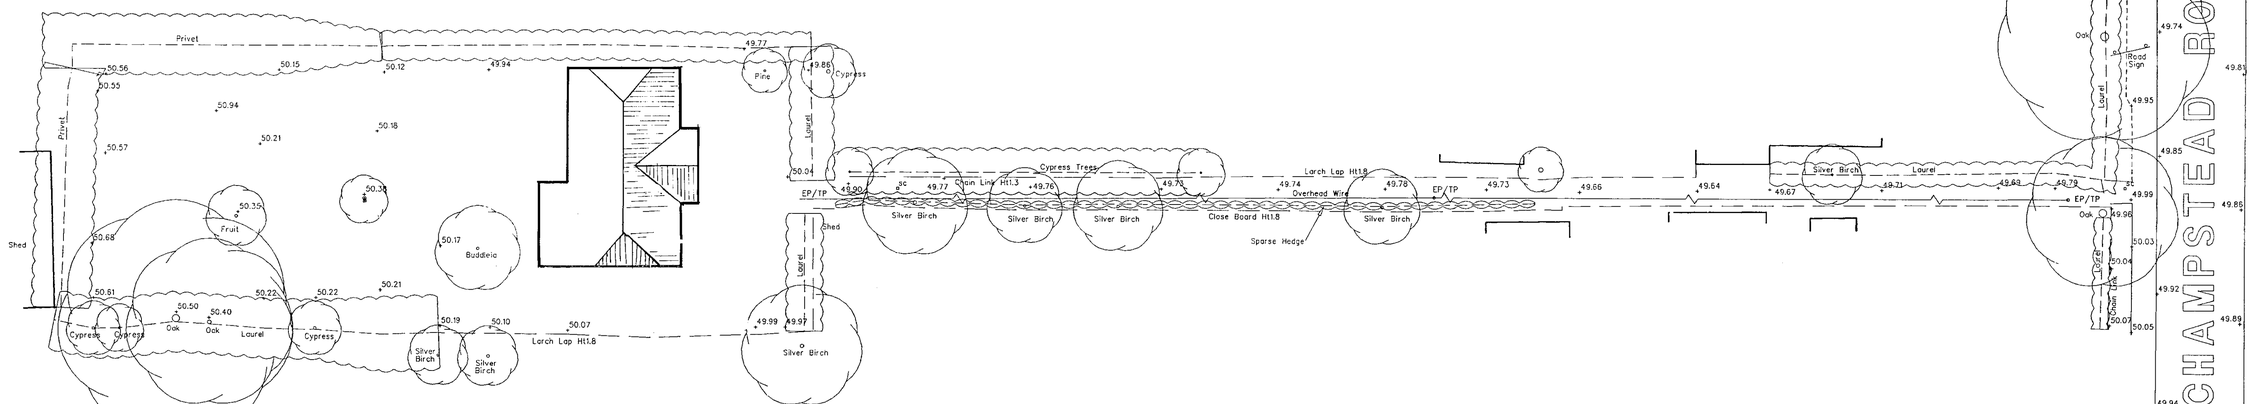

EXISTING SITE PLAN

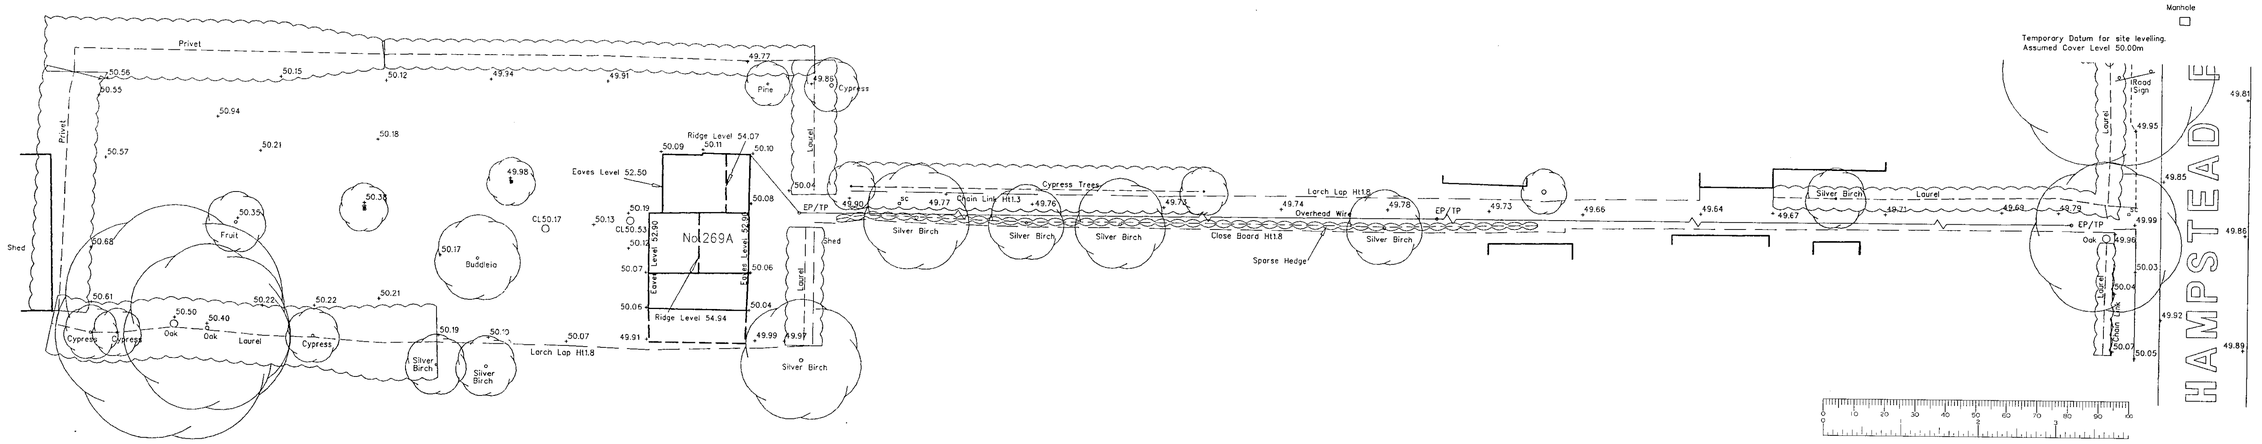

Scale 1/200

October 2000

DELEGATED 07 MAR 2001 * 3521

CLIENT	:	MR J BELCHER, MRS S BELCHER, MR C BELCHER, MR M BELCHER
SITE	:	269A FINCHAMPSTEAD ROAD
		WOKINGHAM
TITLE	:	REPLACEMENT DWELLING
		LOCATION PLAN
		EXISTING SITE PLAN
		PROPOSED SITE PLAN
DRAWING NO.	:	346/01/1
SCALES	:	1:2500 1:200

REFUSED

50N

PROPOSED SITE PLAN

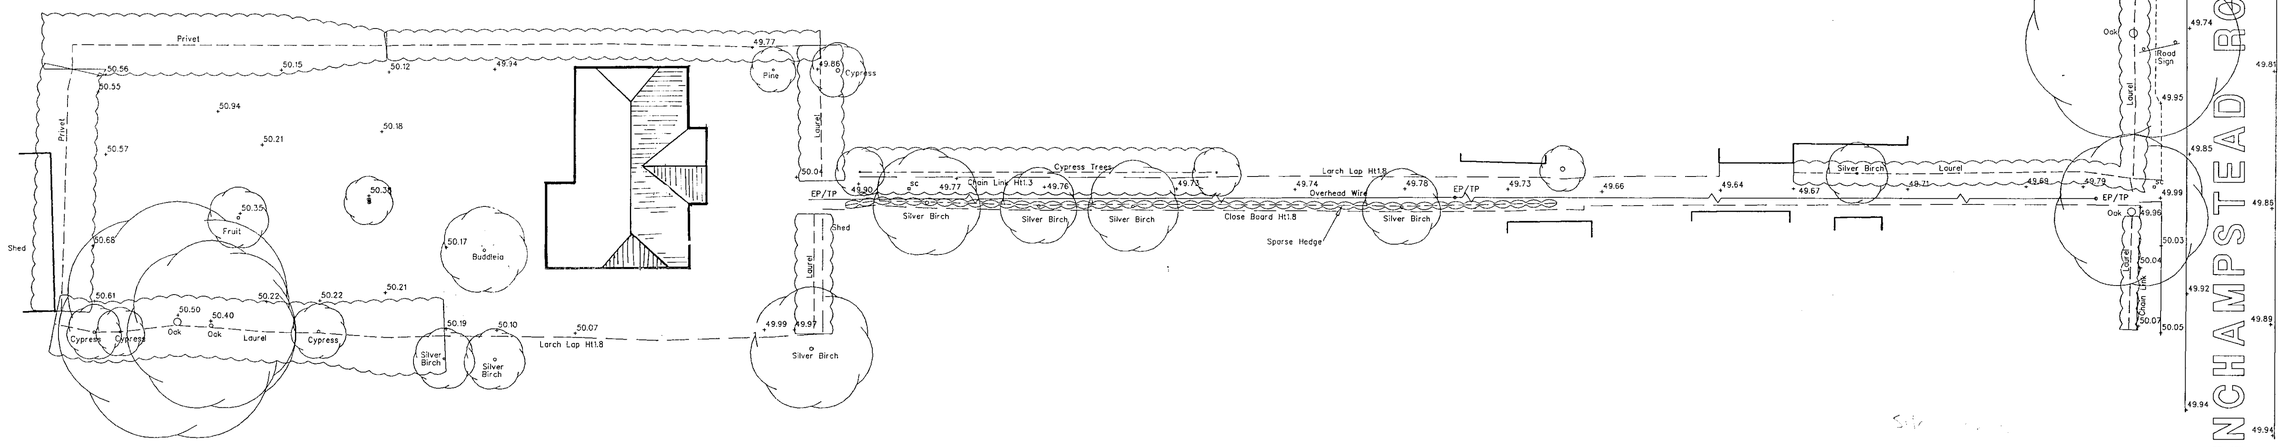

EXISTING SITE PLAN

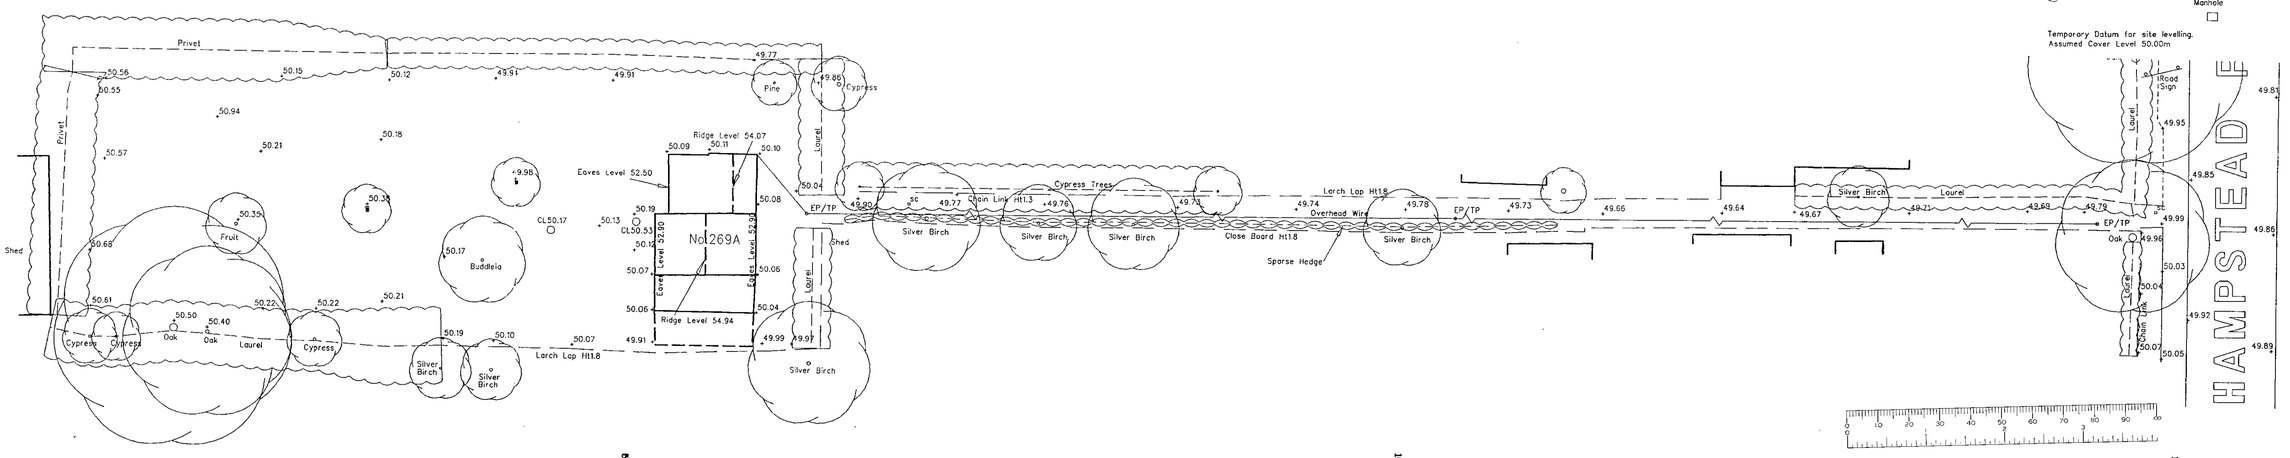

Scale 1/200

October 2000

DELEGATED 07.MAR2001 3521