

Rear Elevation

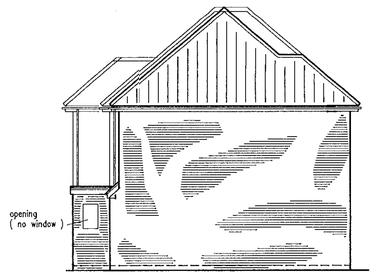

Side Elevation

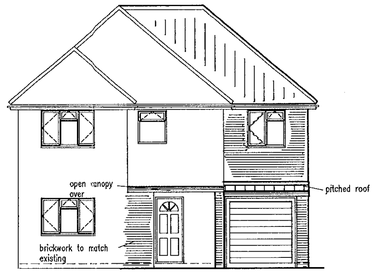

Front Elevation



Rear (Existing)

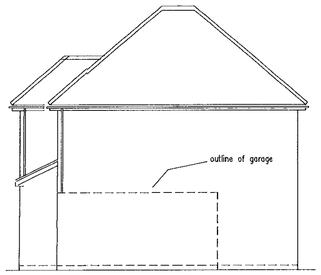

Side (Existing)



Front (Existing)

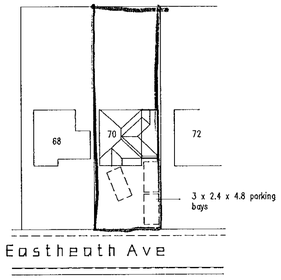

Block Plan
1:500

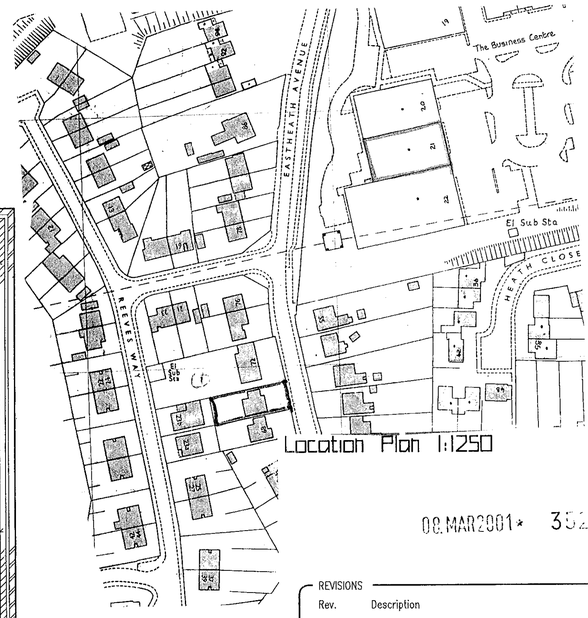

Location Plan 1:1250

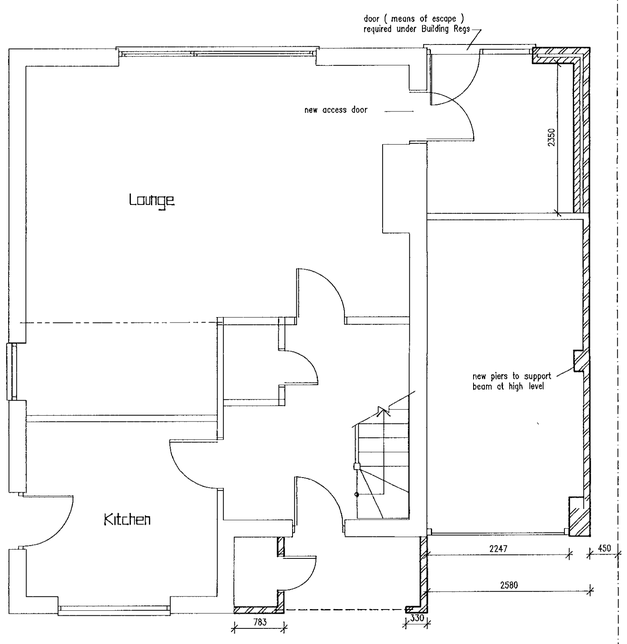

Ground Floor

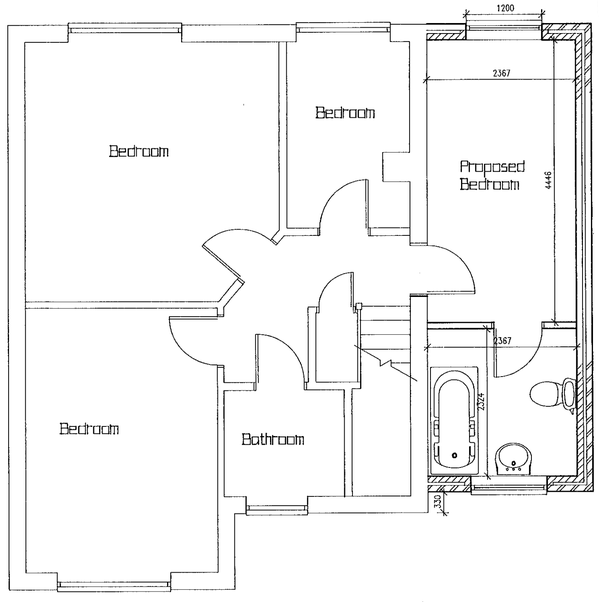

First Floor

DELEGATED

08 MAR 2001 * 3522

APPROVED

REVISIONS

Rev.	Description	Date
A	First floor alts	15/2/2001
B	Clients comments addded	21/2/2001

JOB TITLE

Mr & Mrs Lowe
70 Eastheath Ave
Wokingham

TITLE

Side Extension

SCALE 1:50 1:100

DATE 31/1/2001

DRAWING No. Lowe:01 B

28/6/01