

SOUTH ELEVATION

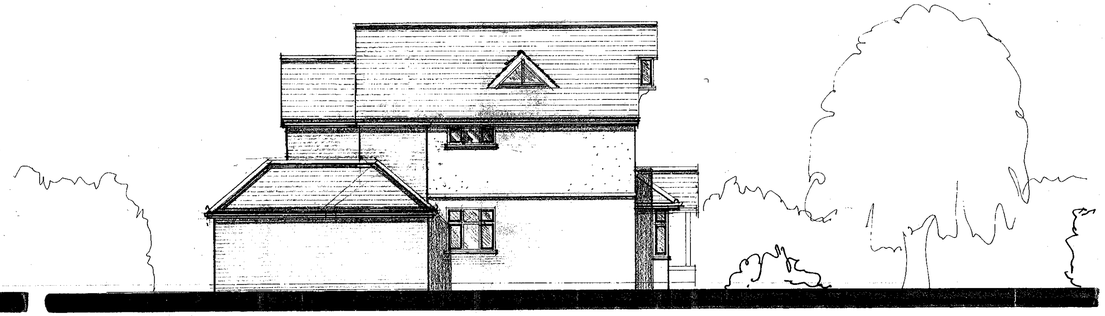

WEST ELEVATION

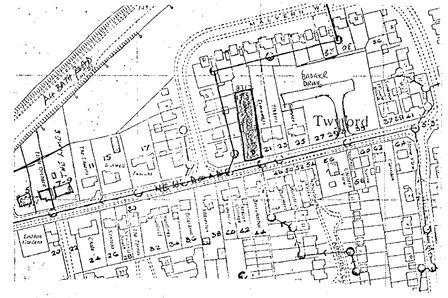

LOCATION PLAN scale 1:2500.

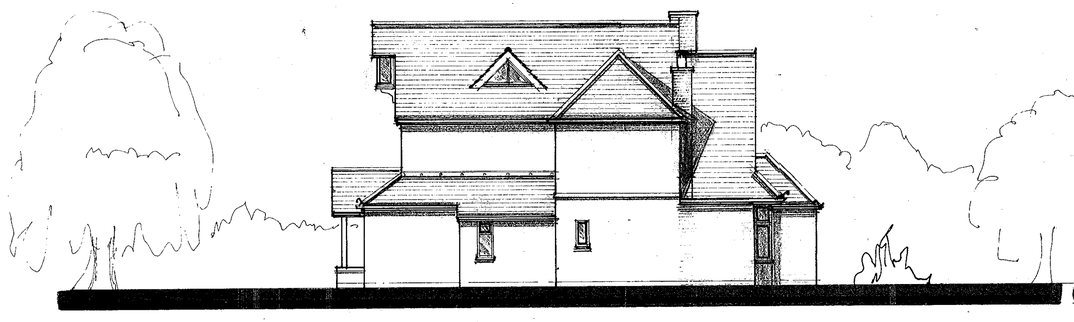

EAST ELEVATION



NORTH ELEVATION

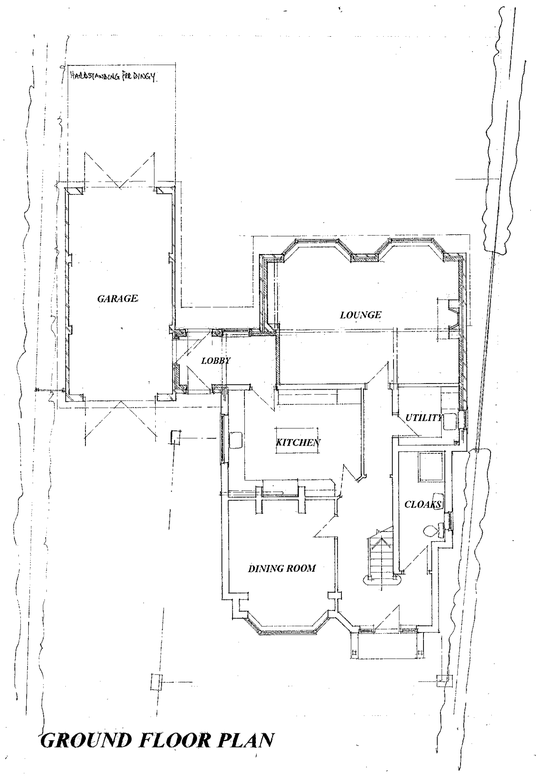

GROUND FLOOR PLAN

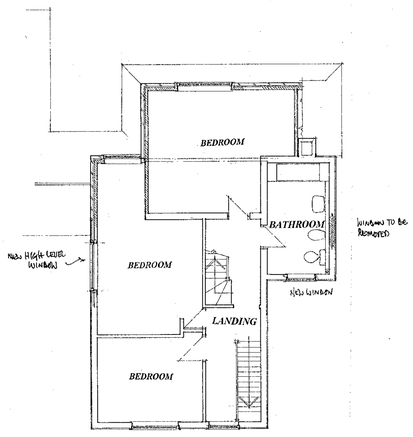

FIRST FLOOR PLAN

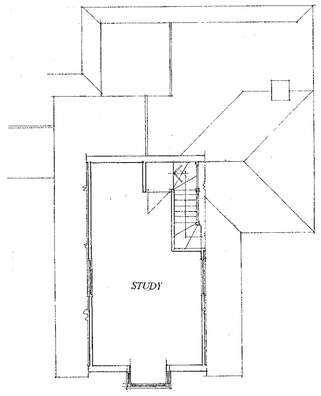

SECOND FLOOR PLAN

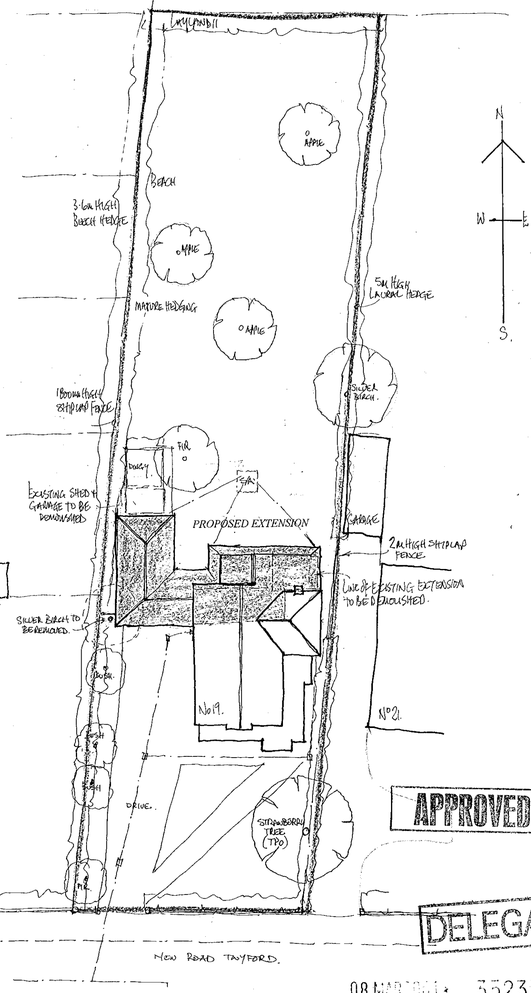

SITE PLAN scale 1:200

08 MARCH 3523

Proposal PROPOSED EXTENSIONS. *Drawing* PLANNING PROPOSALS

Site 19 NEW ROAD TWYFORD, TWYFORD, BERKSHIRE

Date 13 February, 2001 *Scale* 1:100 & 1:50 *Drawing No* D 574-02 B

COLIN DAWSON & ASSOCIATES
Architectural Design & Building Surveying.
MALVERN HOUSE
1 MALVERN WAY
TWYFORD
READING BERKSHIRE RG10 9PY
Tel: (0118) 9343322 Fax: (0118) 9343322